


Location Plan

Site Address: Arun Office Services Ltd, Ground Floor, 55-57, Sea Lane, Rustington, BN16 2RQ

Date Produced: 08-Jun-2026

Scale: 1:1250 @A4

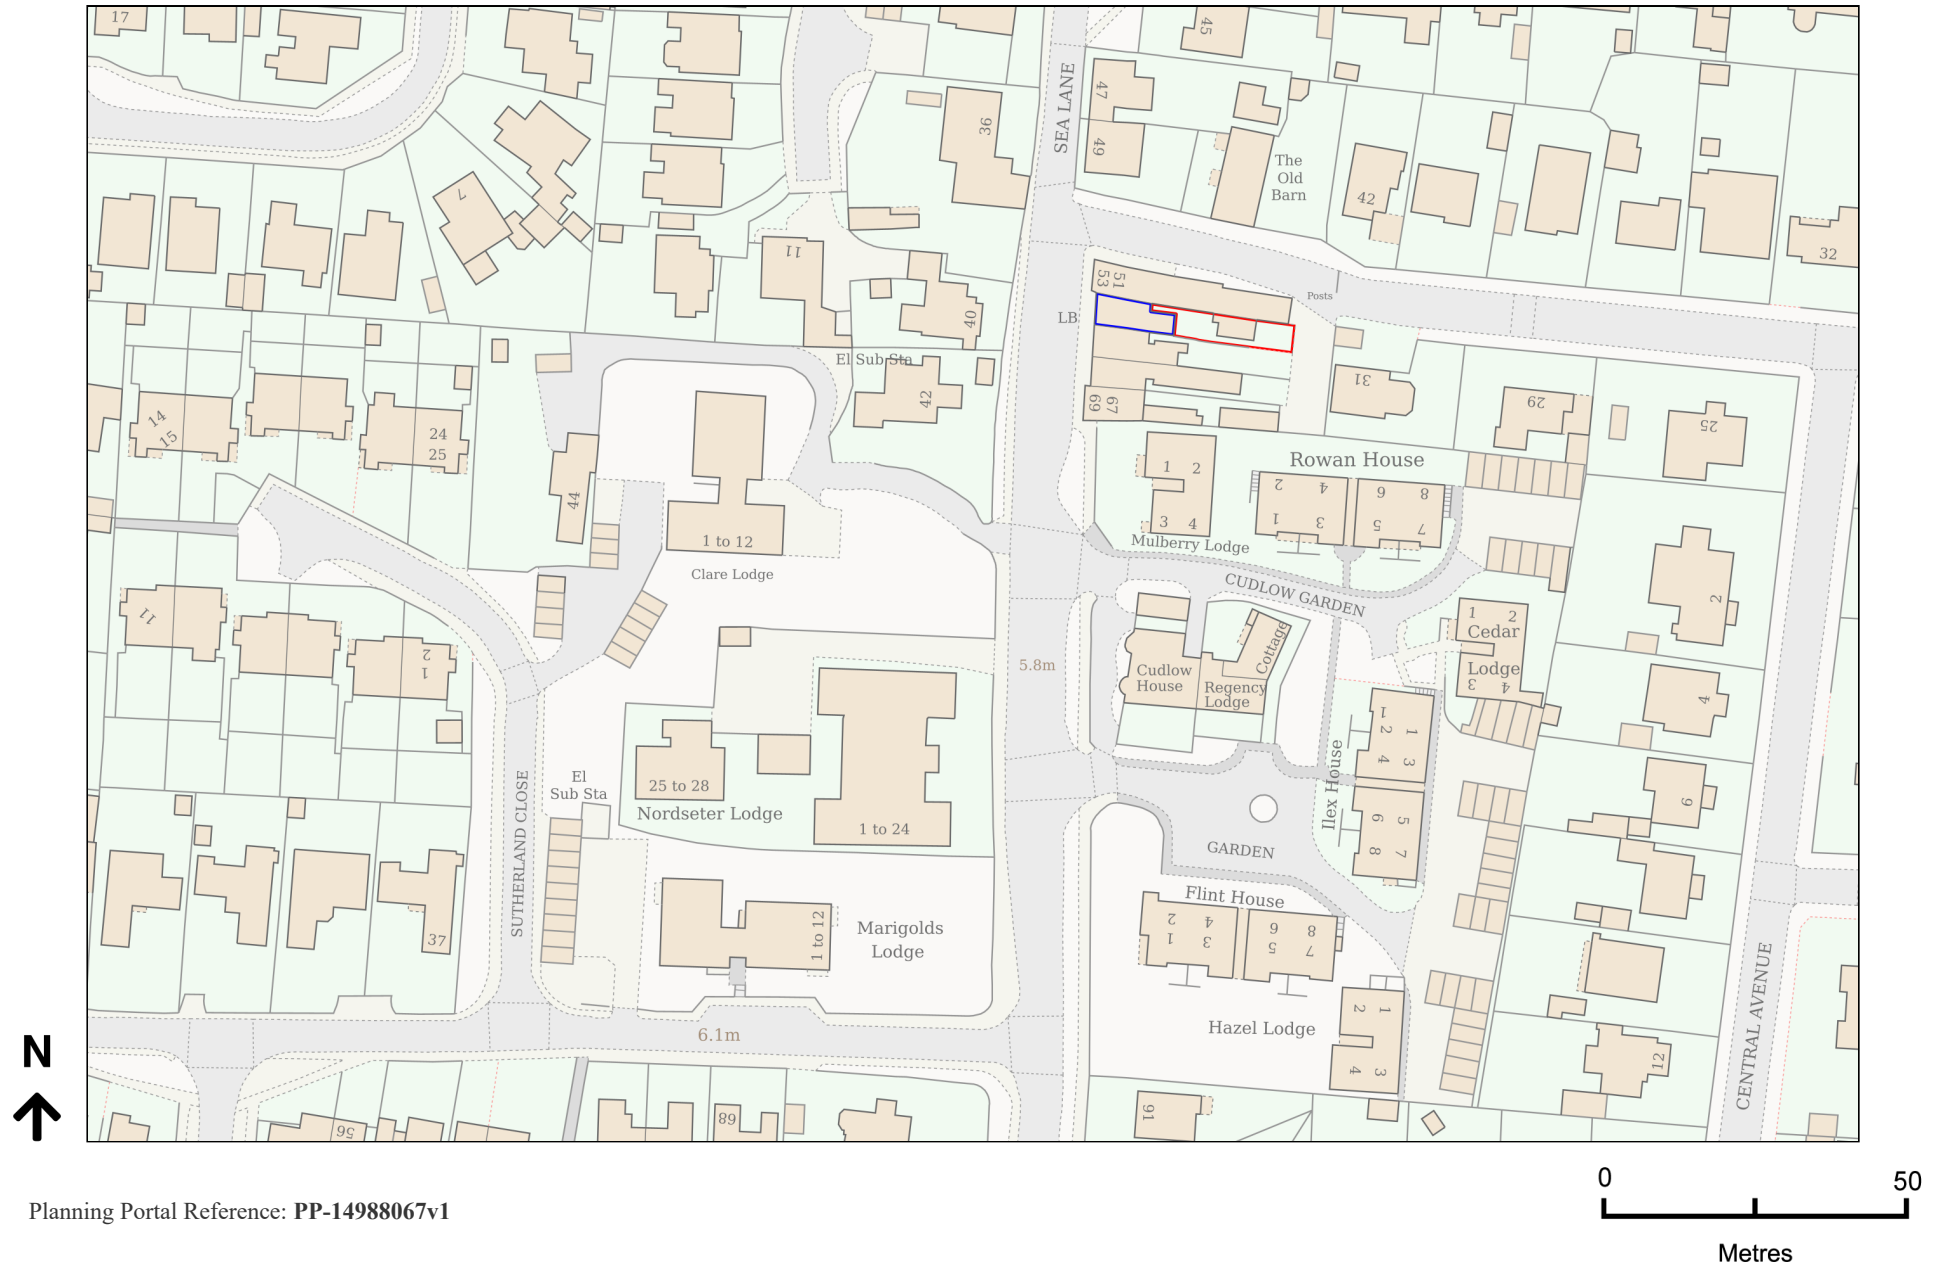

Planning Portal Reference: PP-14988067v1