


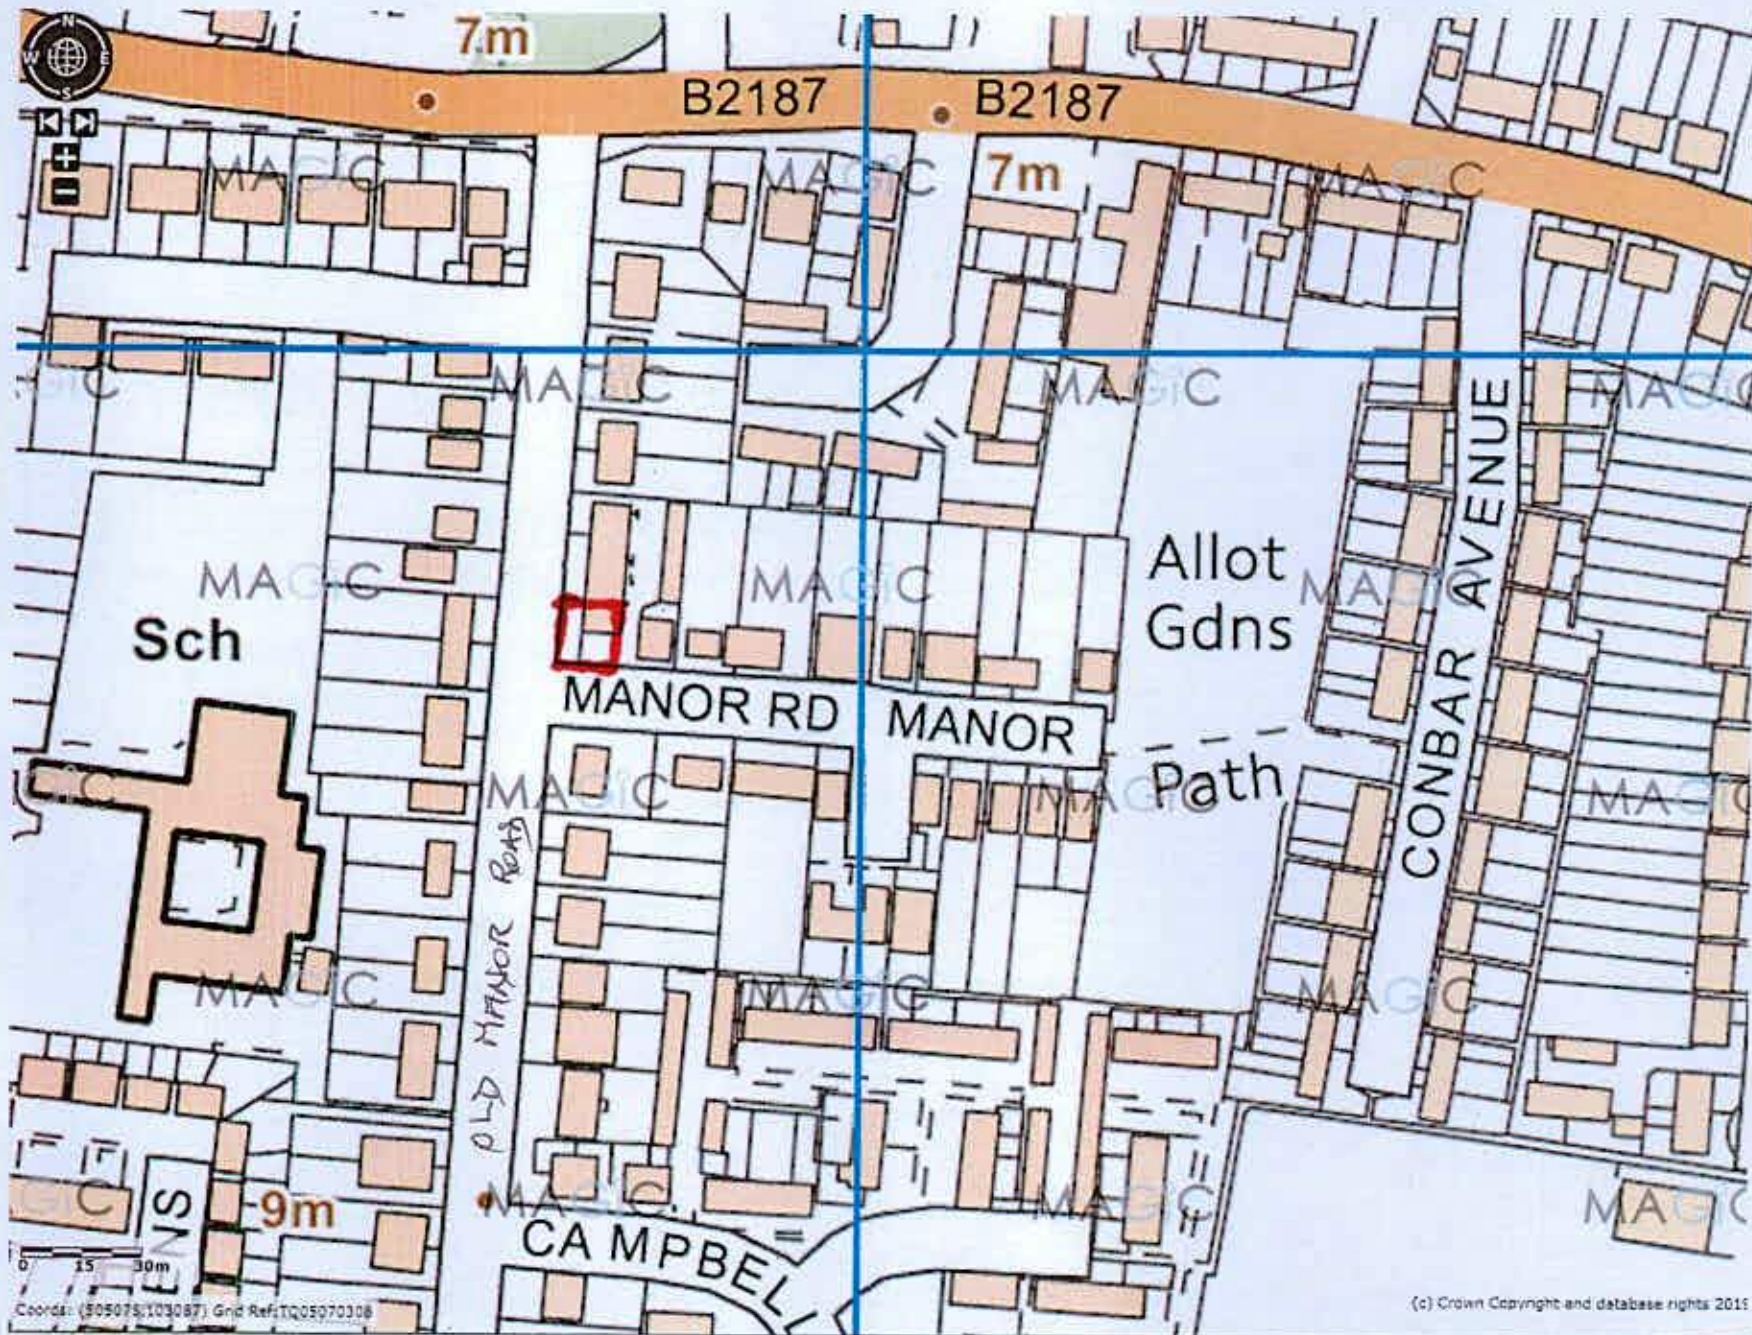

29 Old Manor Road (scale 1:1,250)