


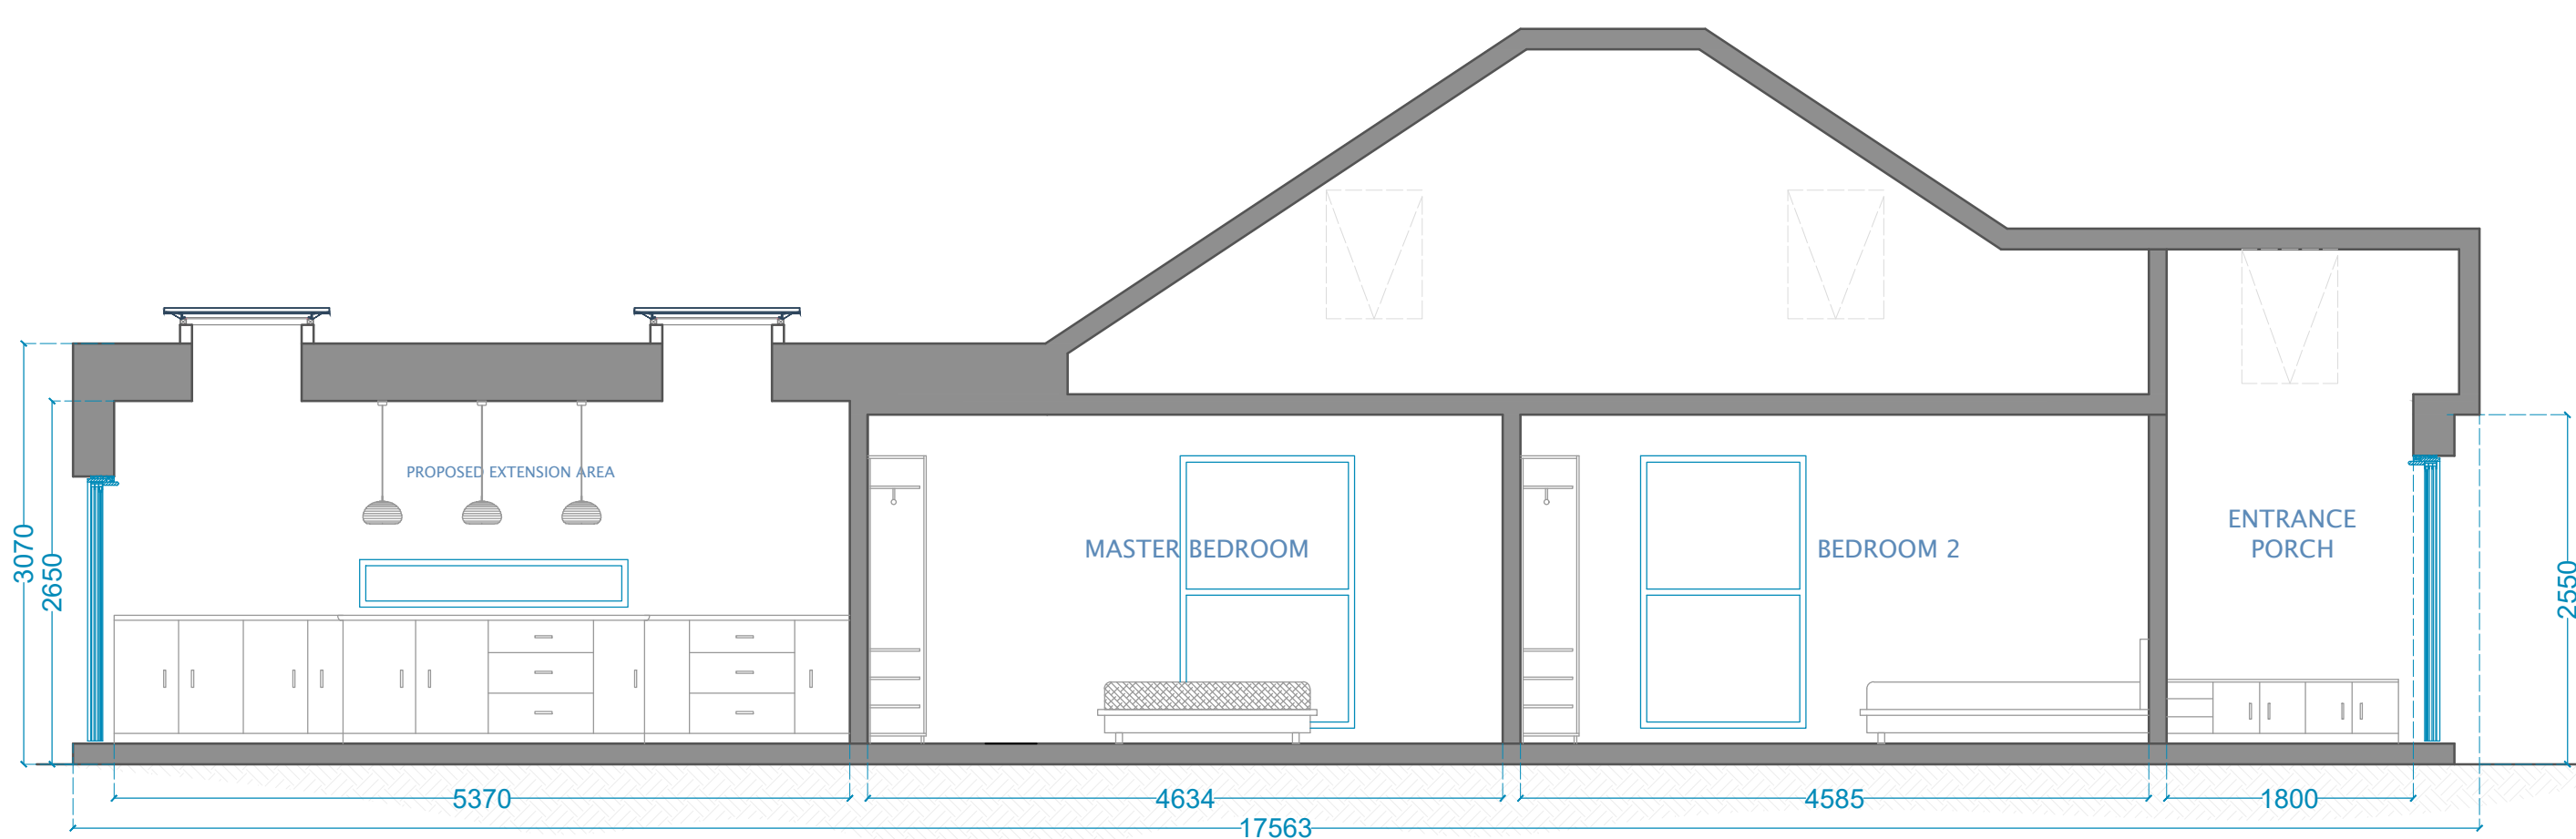

SECTION AA – PROPOSED



DESIGN & BUILD

damlimited.com
email@dambuild.com
01903 910003
01273 044073

DRAWN BY SME	CHECKED BY DAM
-----------------	-------------------

SCALE BAR 1:50



ALL DIMENSIONS ARE IN MM

 EXISTING MASONRY	 RAINWATER TO SOAKWAY/ SEWER
 DEMOLITION	 STRUCTURAL MEMBER – PROPOSED
 PROPOSED MASONRY	 DRAIN ROUTE (INDICATIVE)
 PROPOSED TIMBER STUD PARTITION	 RAINWATER PIPE
	 SOIL VENT PIPE/ WASTE PIPE

NOTES –

1. ALL LENGTHS AND SETTING OUT DIMENSIONS SHOWN IN THESE DRAWINGS ARE FOR DESIGN PURPOSES ONLY
2. ALL LENGTHS AND DIMENSIONS MUST BE CHECKED AND FINALISED BY CONTRACTOR USING AS-FOUND CONDITIONS ON SITE PRIOR TO ORDERING MATERIALS
3. ANY SIGNIFICANT DISCREPANCIES BETWEEN DESIGN AND AS-FOUND CONDITIONS TO BE BROUGHT TO THE ATTENTION OF THE CLIENT – IF IN DOUBT ASK
4. ALL STRUCTURAL ALTERATIONS TO BE MADE ACCORDING TO STRUCTURAL ENGINEERS DESIGNS AND SPECIFICATIONS

STAGE – PLANNING		ISSUE – 18.04.2021	REV C
PROPOSED SECTION		REVISION A	26.03.2021 (First Draft)
PROJECT – INTERNAL ALTERATIONS, FRONT AND REAR EXTENSIONS		REVISION B	05.04.2021 (Client Review)
		REVISION C	18.04.2021 (Planning)
		SCALE – 1:100 AT A3	
CLIENT – MR JOSHUA LILES	ADDRESS – 22 ASH LANE, RUSTINGTON, BN16 3BT	DRAWING NO. 9210123-RS-PL-01-04	

SHEET NUMBER

04

PROJECT NO.
9210123

This document contains confidential information and is the property of dam limited. Copying and/or disclosure of the information it contains to 3rd parties is prohibited without the explicit written permission of dam limited. It is the holder's responsibility to ensure that they are using the latest approved revision. Copyright © 2021 dam limited