


22 Ash Lane, Rustington, Littlehampton, BN16 3BT

Site Plan 1:500 @ A4

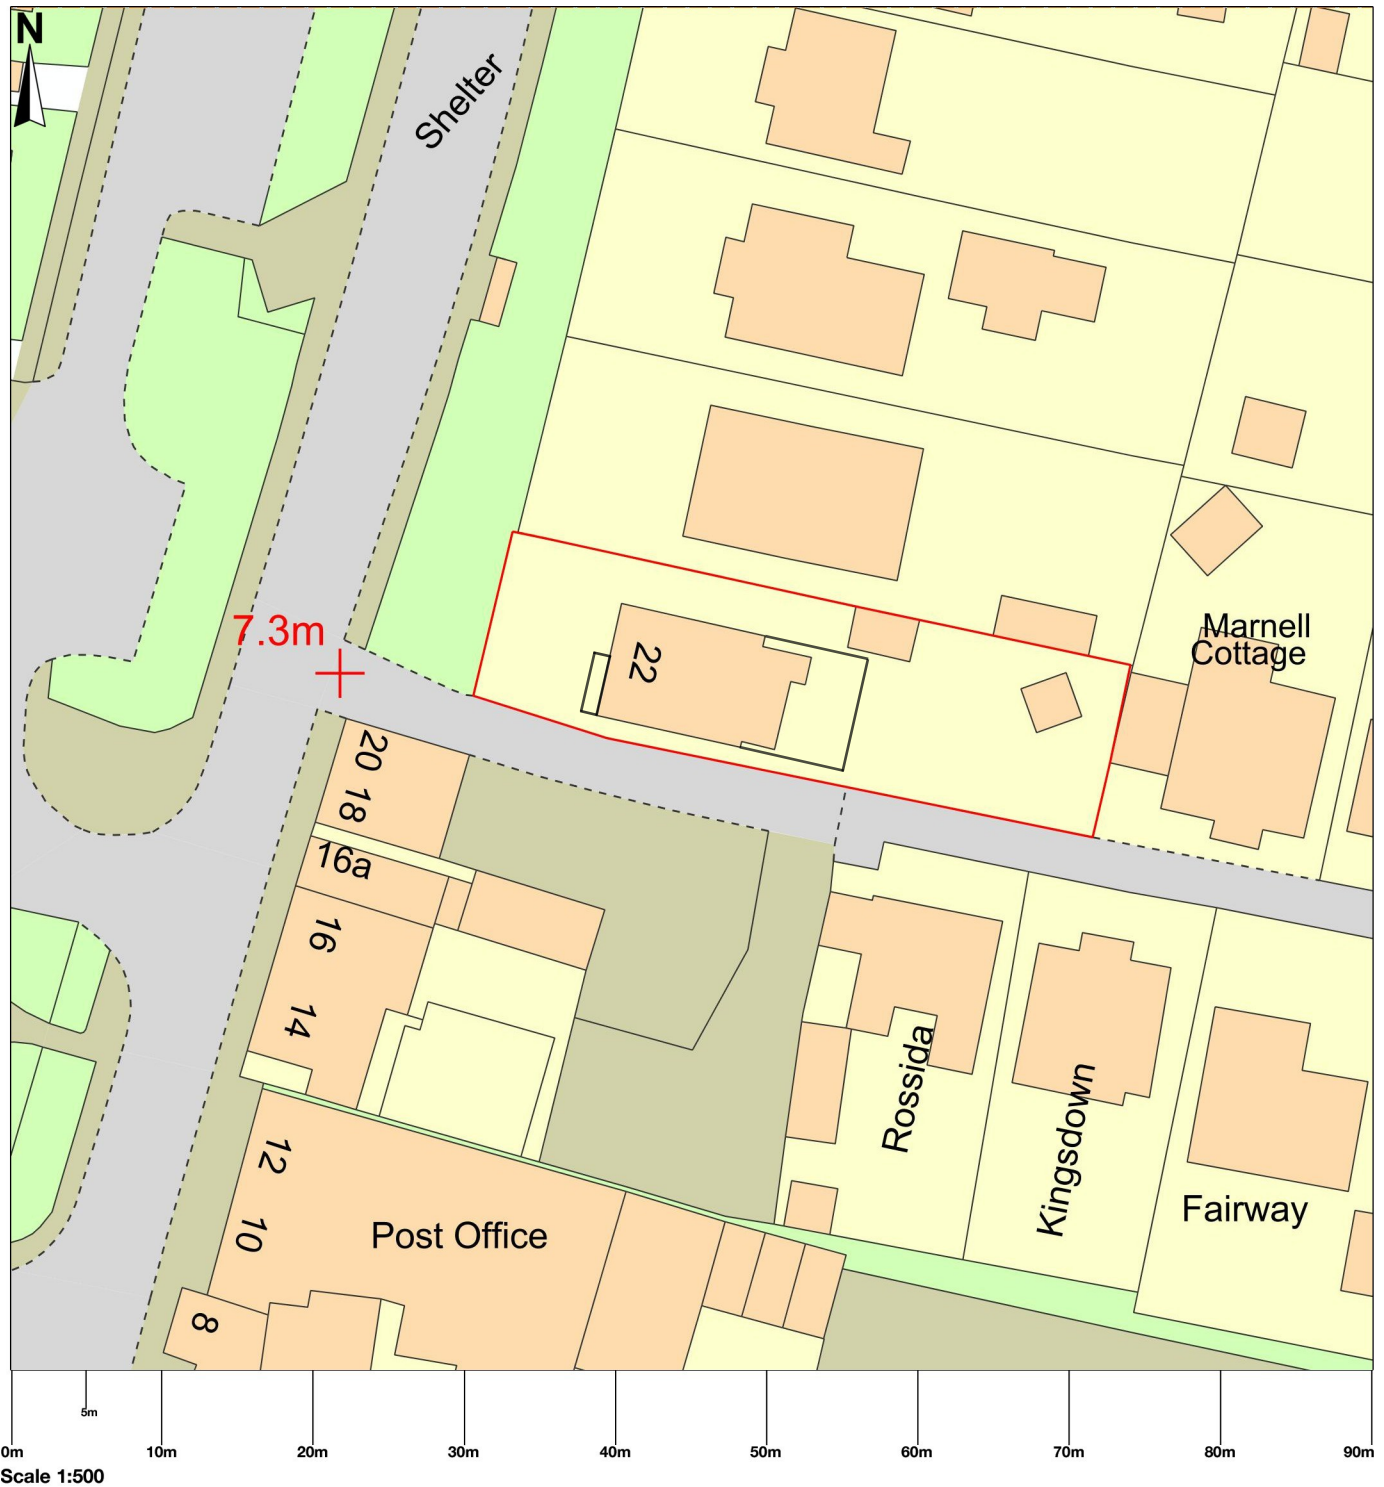

Map area bounded by: 505426,102299 505516,102389. Produced on 25 March 2021 from the OS National Geographic Database. Reproduction in whole or part is prohibited without the prior permission of Ordnance Survey. © Crown copyright 2021. Supplied by UKPlanningMaps.com a licensed OS partner (100054135). Unique plan reference: b90cuk/600750/814839