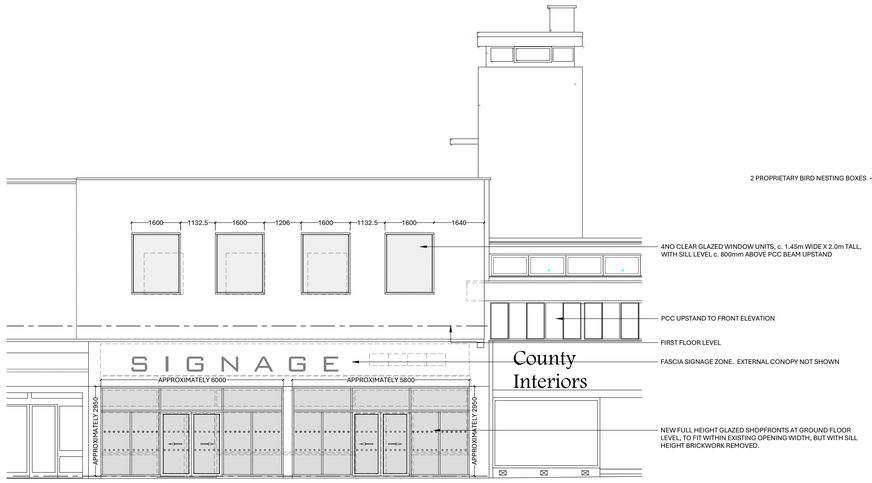

PROPOSED FRONT (SOUTH) ELEVATION

Scale 1:100

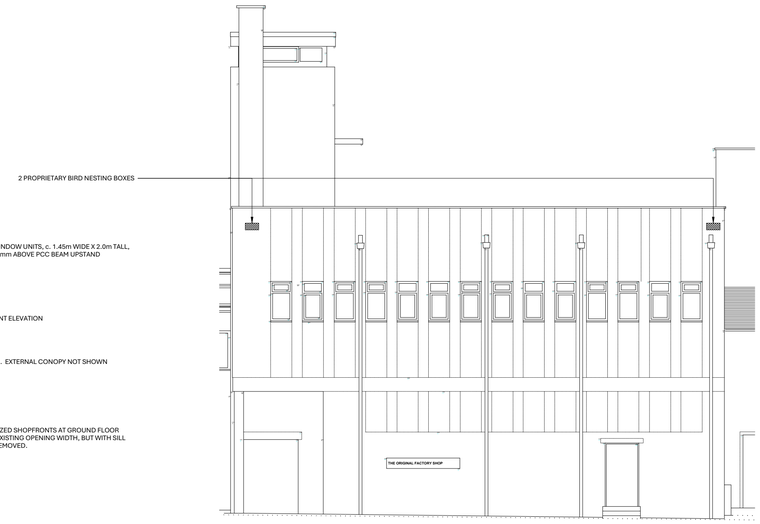

PROPOSED REAR (NORTH) ELEVATION

Scale 1:100

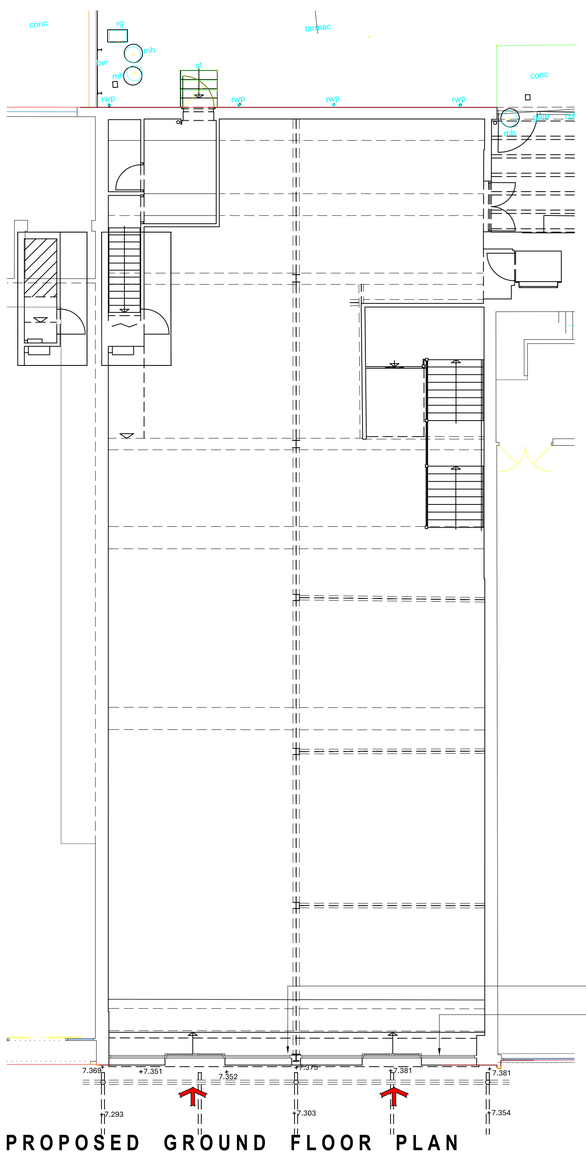

PROPOSED GROUND FLOOR PLAN

Scale 1:100

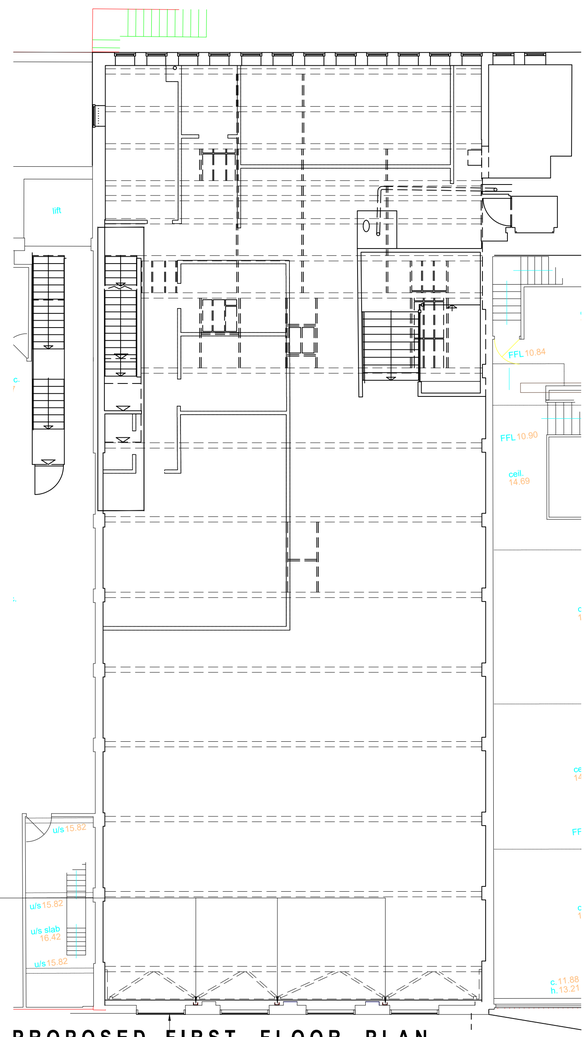

PROPOSED FIRST FLOOR PLAN

Scale 1:100

NOTE:

OTHER THAN FOR THE PURPOSES OF PLANNING, DO NOT SCALE THESE DRAWINGS. USE WRITTEN DIMENSIONS ONLY. ALL DIMENSIONS TO BE CHECKED ON SITE PRIOR TO COMMENCEMENT OF WORK.

THIS DRAWING IS THE COPYRIGHT OF ***SIMPSON HILDER ASSOCIATES*** LIMITED AND MAY NOT BE REPRODUCED, COPIED OR ALTERED IN ANY WAY WITHOUT WRITTEN AUTHORITY

REVISION CLOUD

TO BE CONFIRMED

NOTES:

- SHA TAKE NO RESPONSIBILITY FOR THE ACCURACY OF THIS INFORMATION. ANY PARTY USING THIS DRAWING SHOULD VERIFY ITS ACCURACY BEFORE RELYING ON THE INFORMATION PROVIDED. FURTHER SITE MEASUREMENTS SHOULD BE UNDERTAKEN FOR ANY / ALL DIMENSIONALLY SENSITIVE WORKS.

- ALL BOUNDARIES SHOWN ARE INDICATIVE ONLY AND ARE SUBJECT TO VERIFICATION.

- THIS DRAWING IS PROVIDED FOR GENERAL ARRANGEMENT INFORMATION PURPOSES ONLY AND IT IS NOT A TECHNICAL DRAWING. ALL PROPOSALS ARE SUBJECT TO ALL STATUTORY APPROVALS INCLUDING BUILDING REGULATIONS.

PRELIMINARY ONLY

Rev	Date	Description	By	Chk'd
B	01.07.2026	2 BIRD BOXES ADDED TO THE REAR ELEVATION	-	-
A	08.06.2026	SURVEY INCORPORATED TO FLOOR PLANS AND ELEVATIONS UPDATED.	-	-

SIMPSON HILDER
Architects & Surveyors
023 8028 3798 | simpsonhilder.co.uk

Project
PROPOSED ALTERATIONS
15 CHURCHILL PARADE
RUSTINGTON
WEST SUSSEX, BN16 3DE

Description
PROPOSED FLOOR PLANS & ELEVATIONS

PRELIMINARY

Drawn	*Checked*	*Scale*	*Date*
BL	GL	1:100	MAY 2026

Drawing No. 10147.101

Revision B

Original size 100mm @ A1