


LOCATION MAP SCALE 1:1250@A4

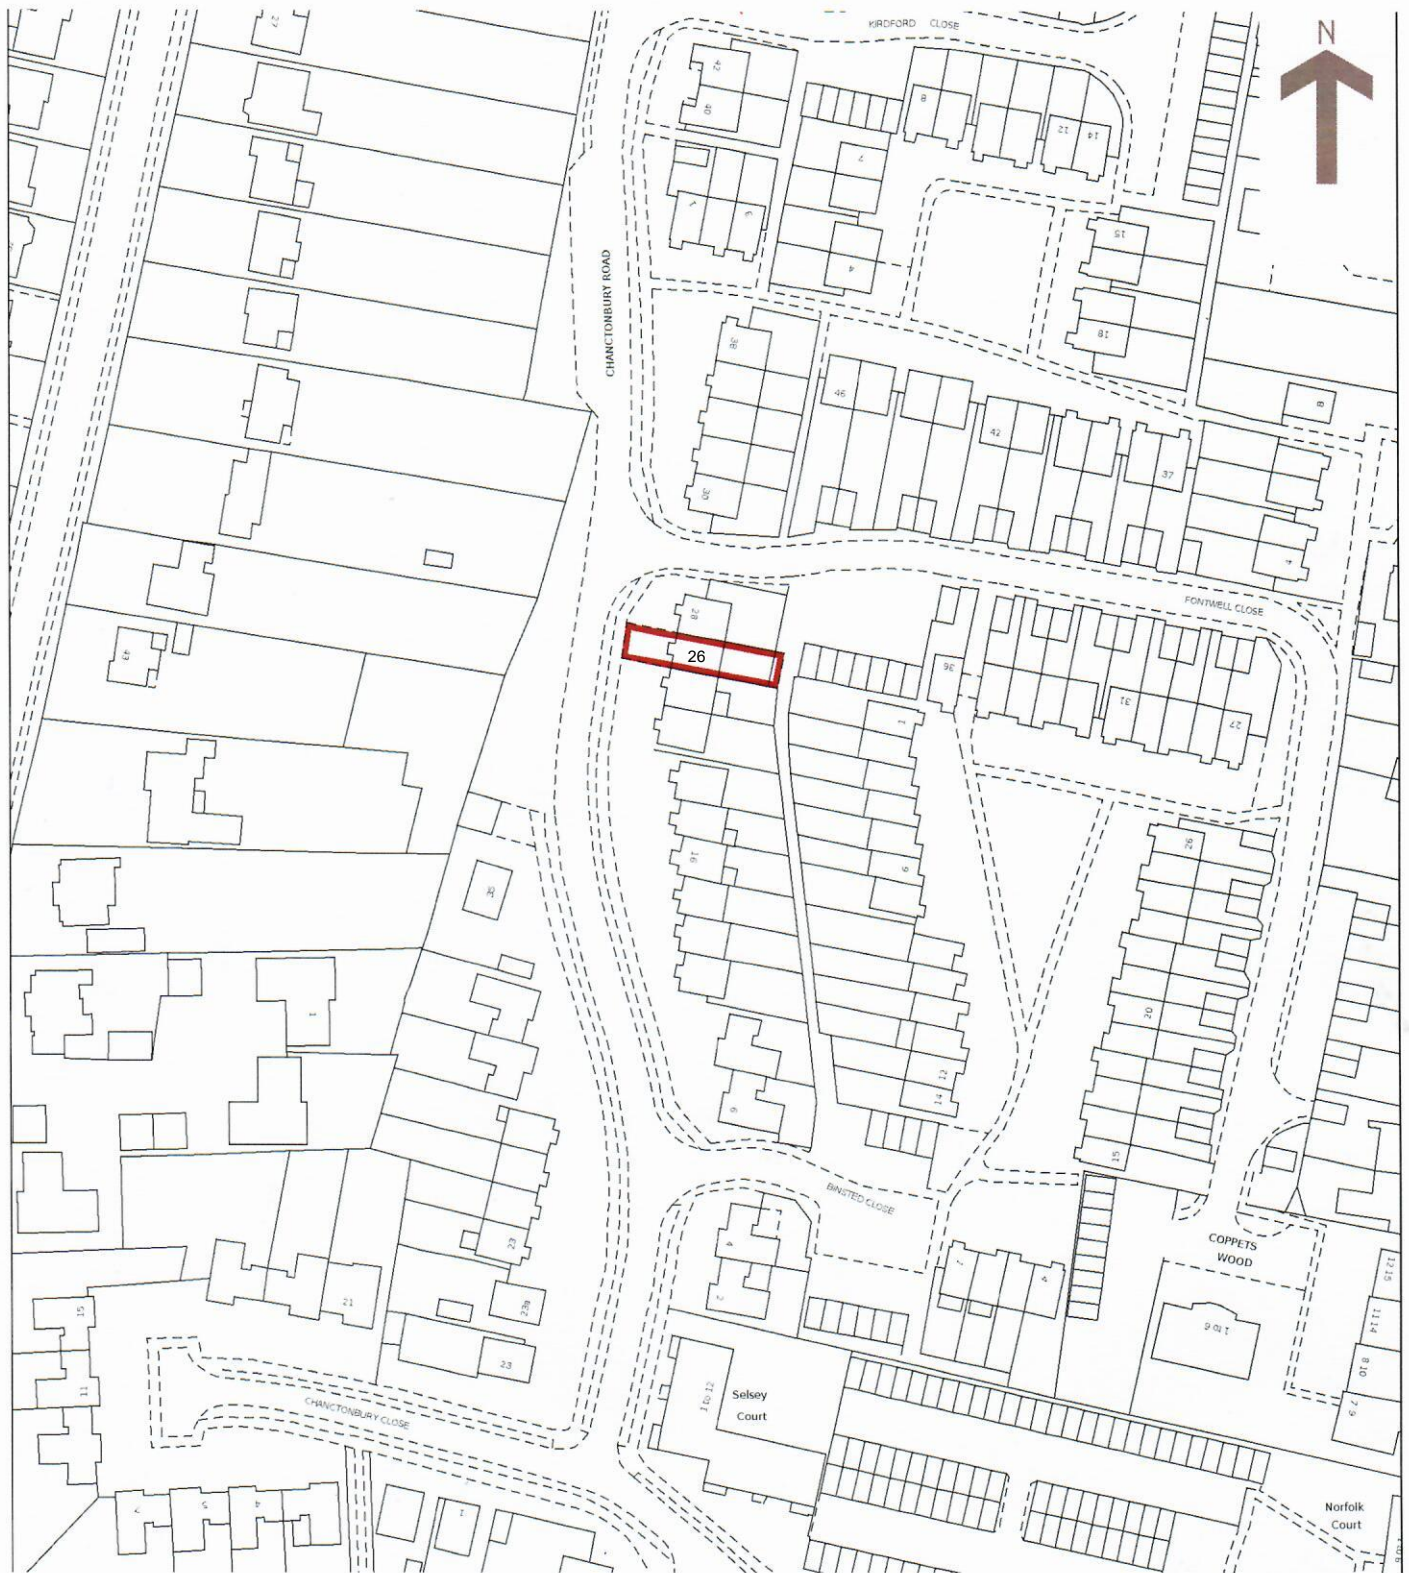

site address:

26 Chanctonbury Road, Rustington, Littlehampton, West Sussex BN16 2LH