



Note Distance to Boundary
 A=0.1m (no guttering to overhang boundary)
 B=2.3m
 C=4.9m

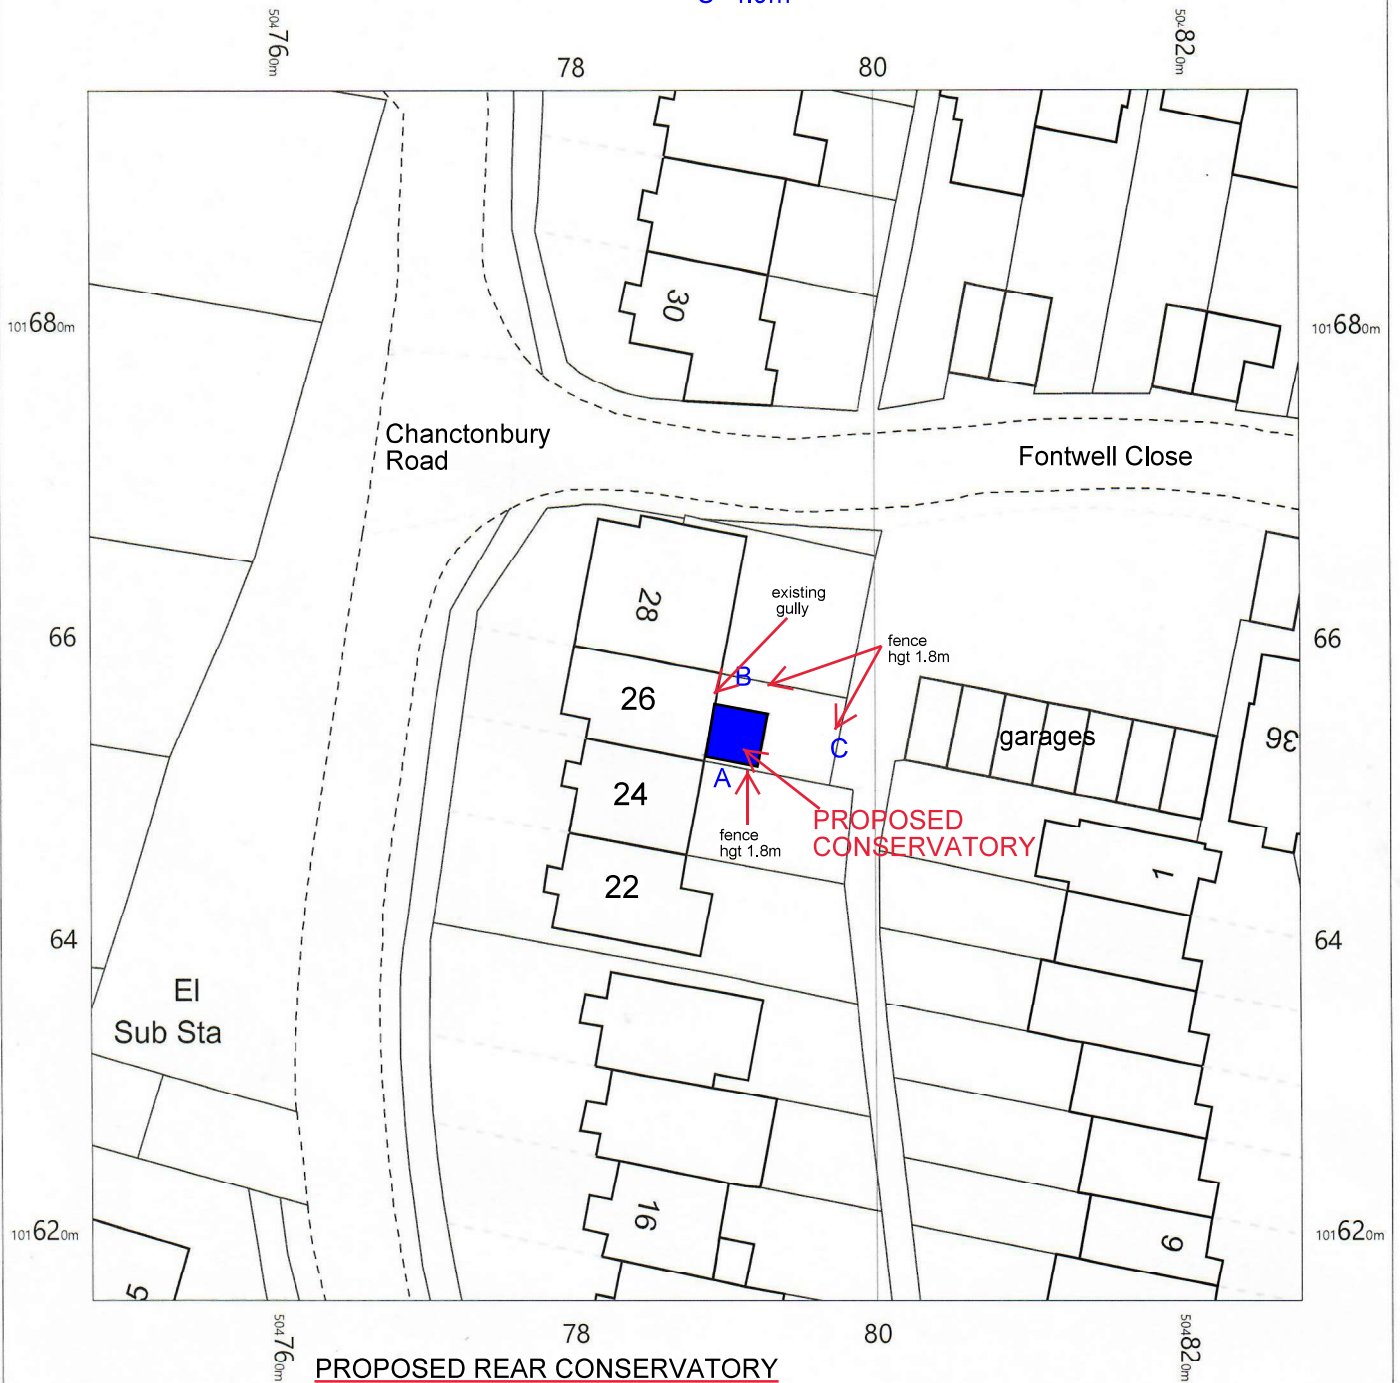

PROPOSED REAR CONSERVATORY

width 3.5m, projection 3.5m, hgt to eaves 2.5m, hgt to ridge 3.4m
 brickwork to match property, frames/rafters white upvc, glazing clear
 roof material glass

drainage to existing gully, fence hgt to remain same, no trees are
 affected in this development

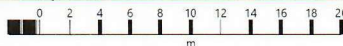

OS MasterMap 1250/2500/10000 scale
 Wednesday, May 6, 2020, ID: CM-00875224
 www.centremapslive.co.uk

1:500 scale print at A4, Centre: 504788 E, 101656 N

©Crown Copyright Ordnance Survey. Licence no. 100019980

