
R/88/12

# 6 Albert Road

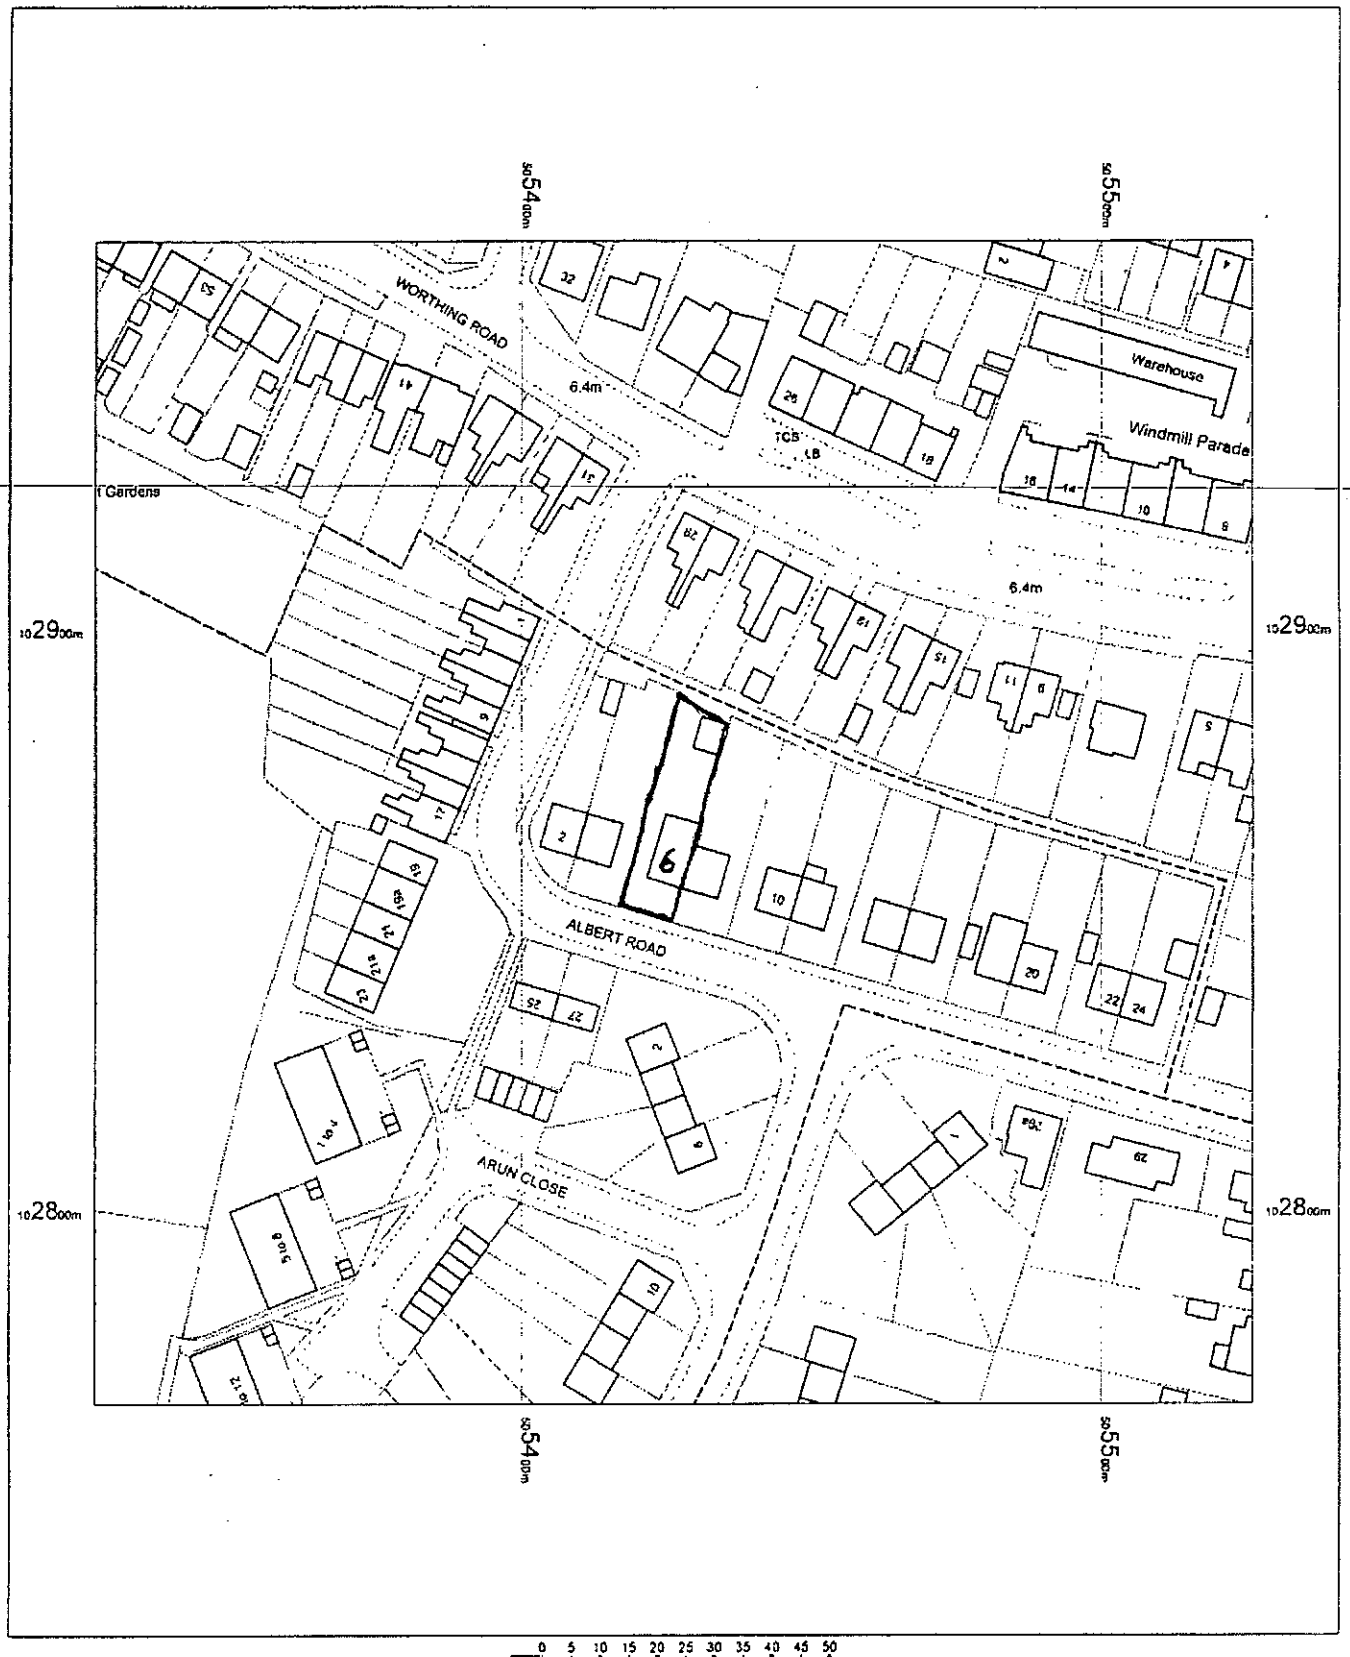


N

OS Mastermap
19 April 2012, ID: BLJT-00144195
www.planningapplicationmaps.co.uk

1:1250 scale print at A4, Centre: 505426 E, 102868 N

©Crown Copyright. Licence no. 100019980

Mapping sourced from Ordnance Survey

blue mapping