
R/88/12

6 Albert Road

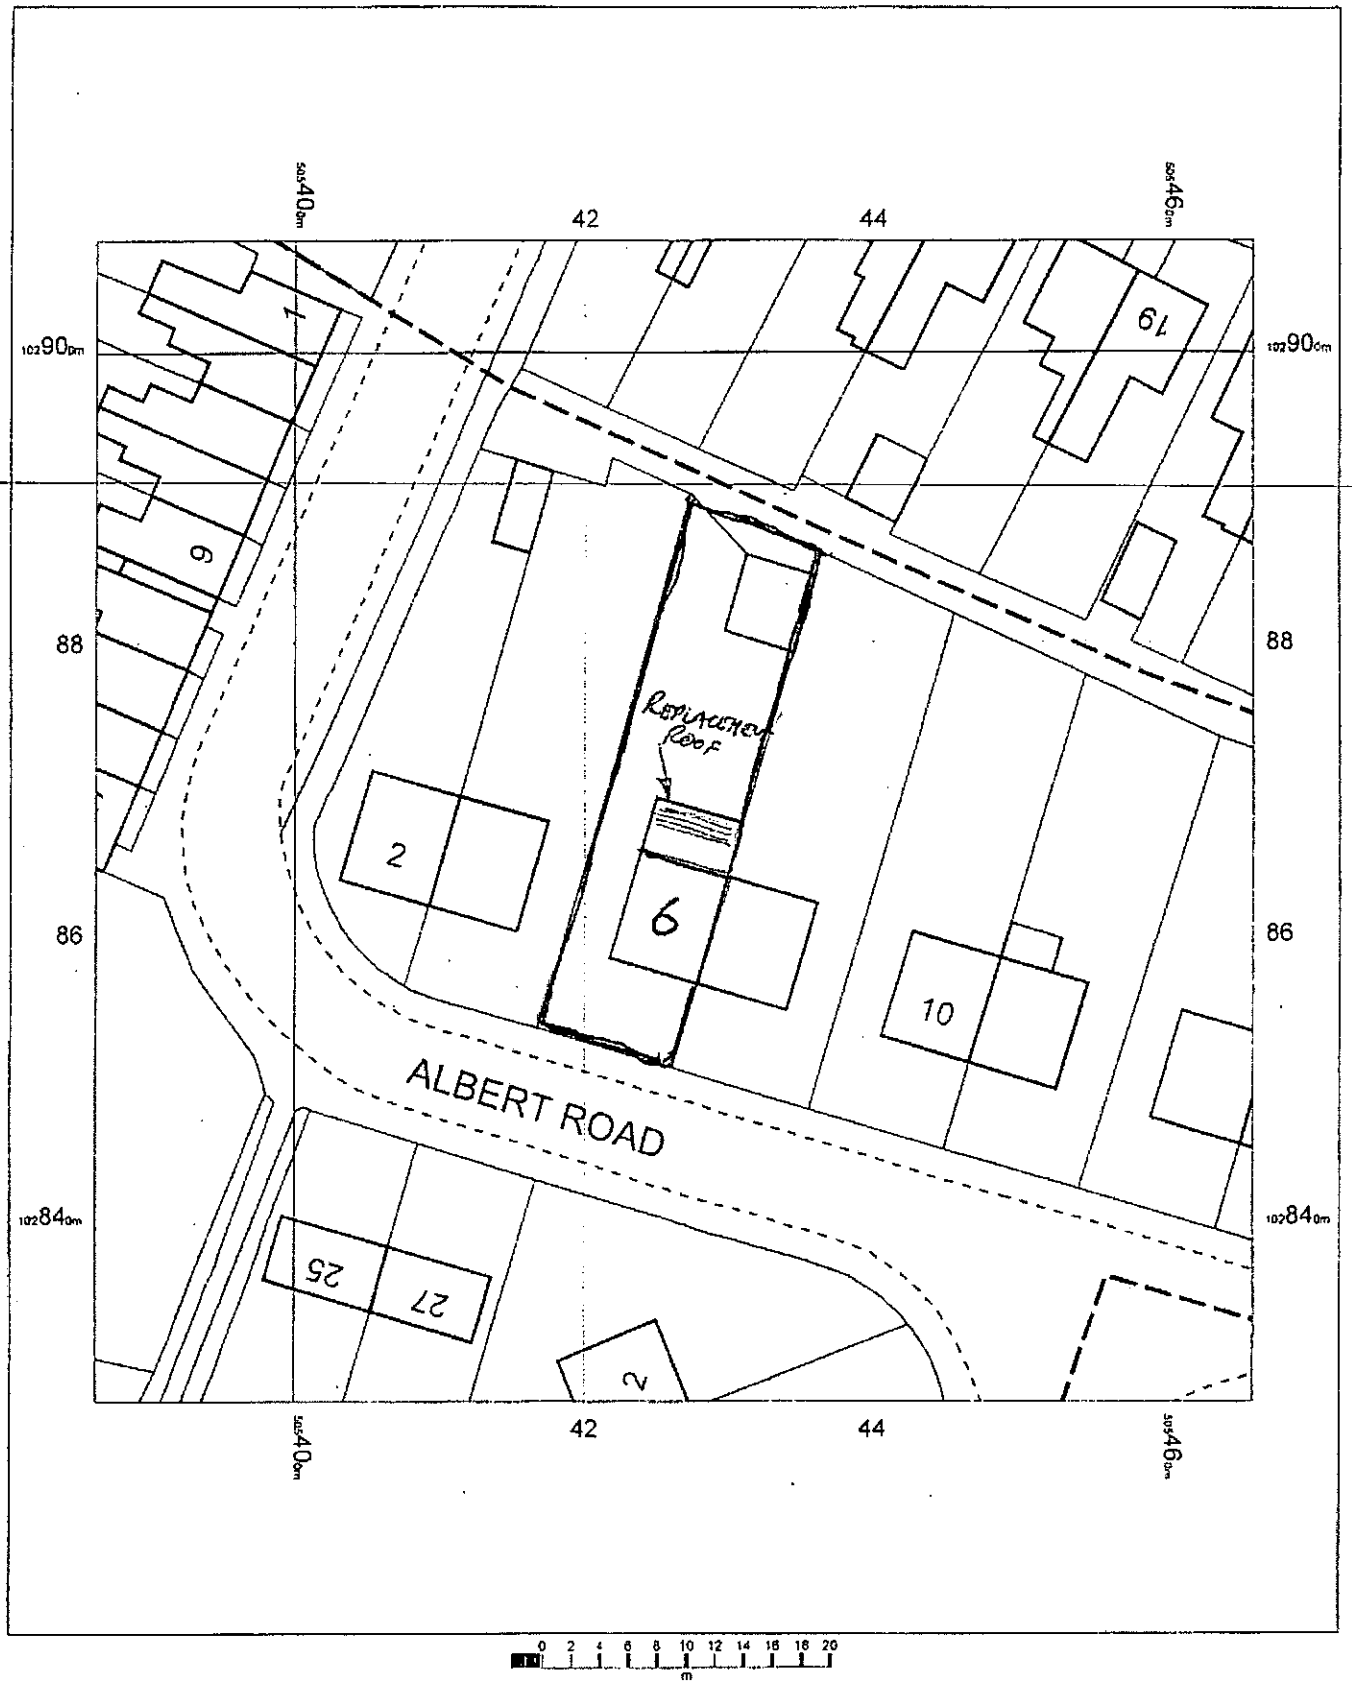

OS Mastermap
19 April 2012, ID: BLJT-00144194
www.planningapplicationmaps.co.uk

1:500 scale print at A4, Centre: 505426 E, 102868 N

©Crown Copyright. Licence no. 100019980

N

Mapping sourced from Ordnance Survey

blue mapping