


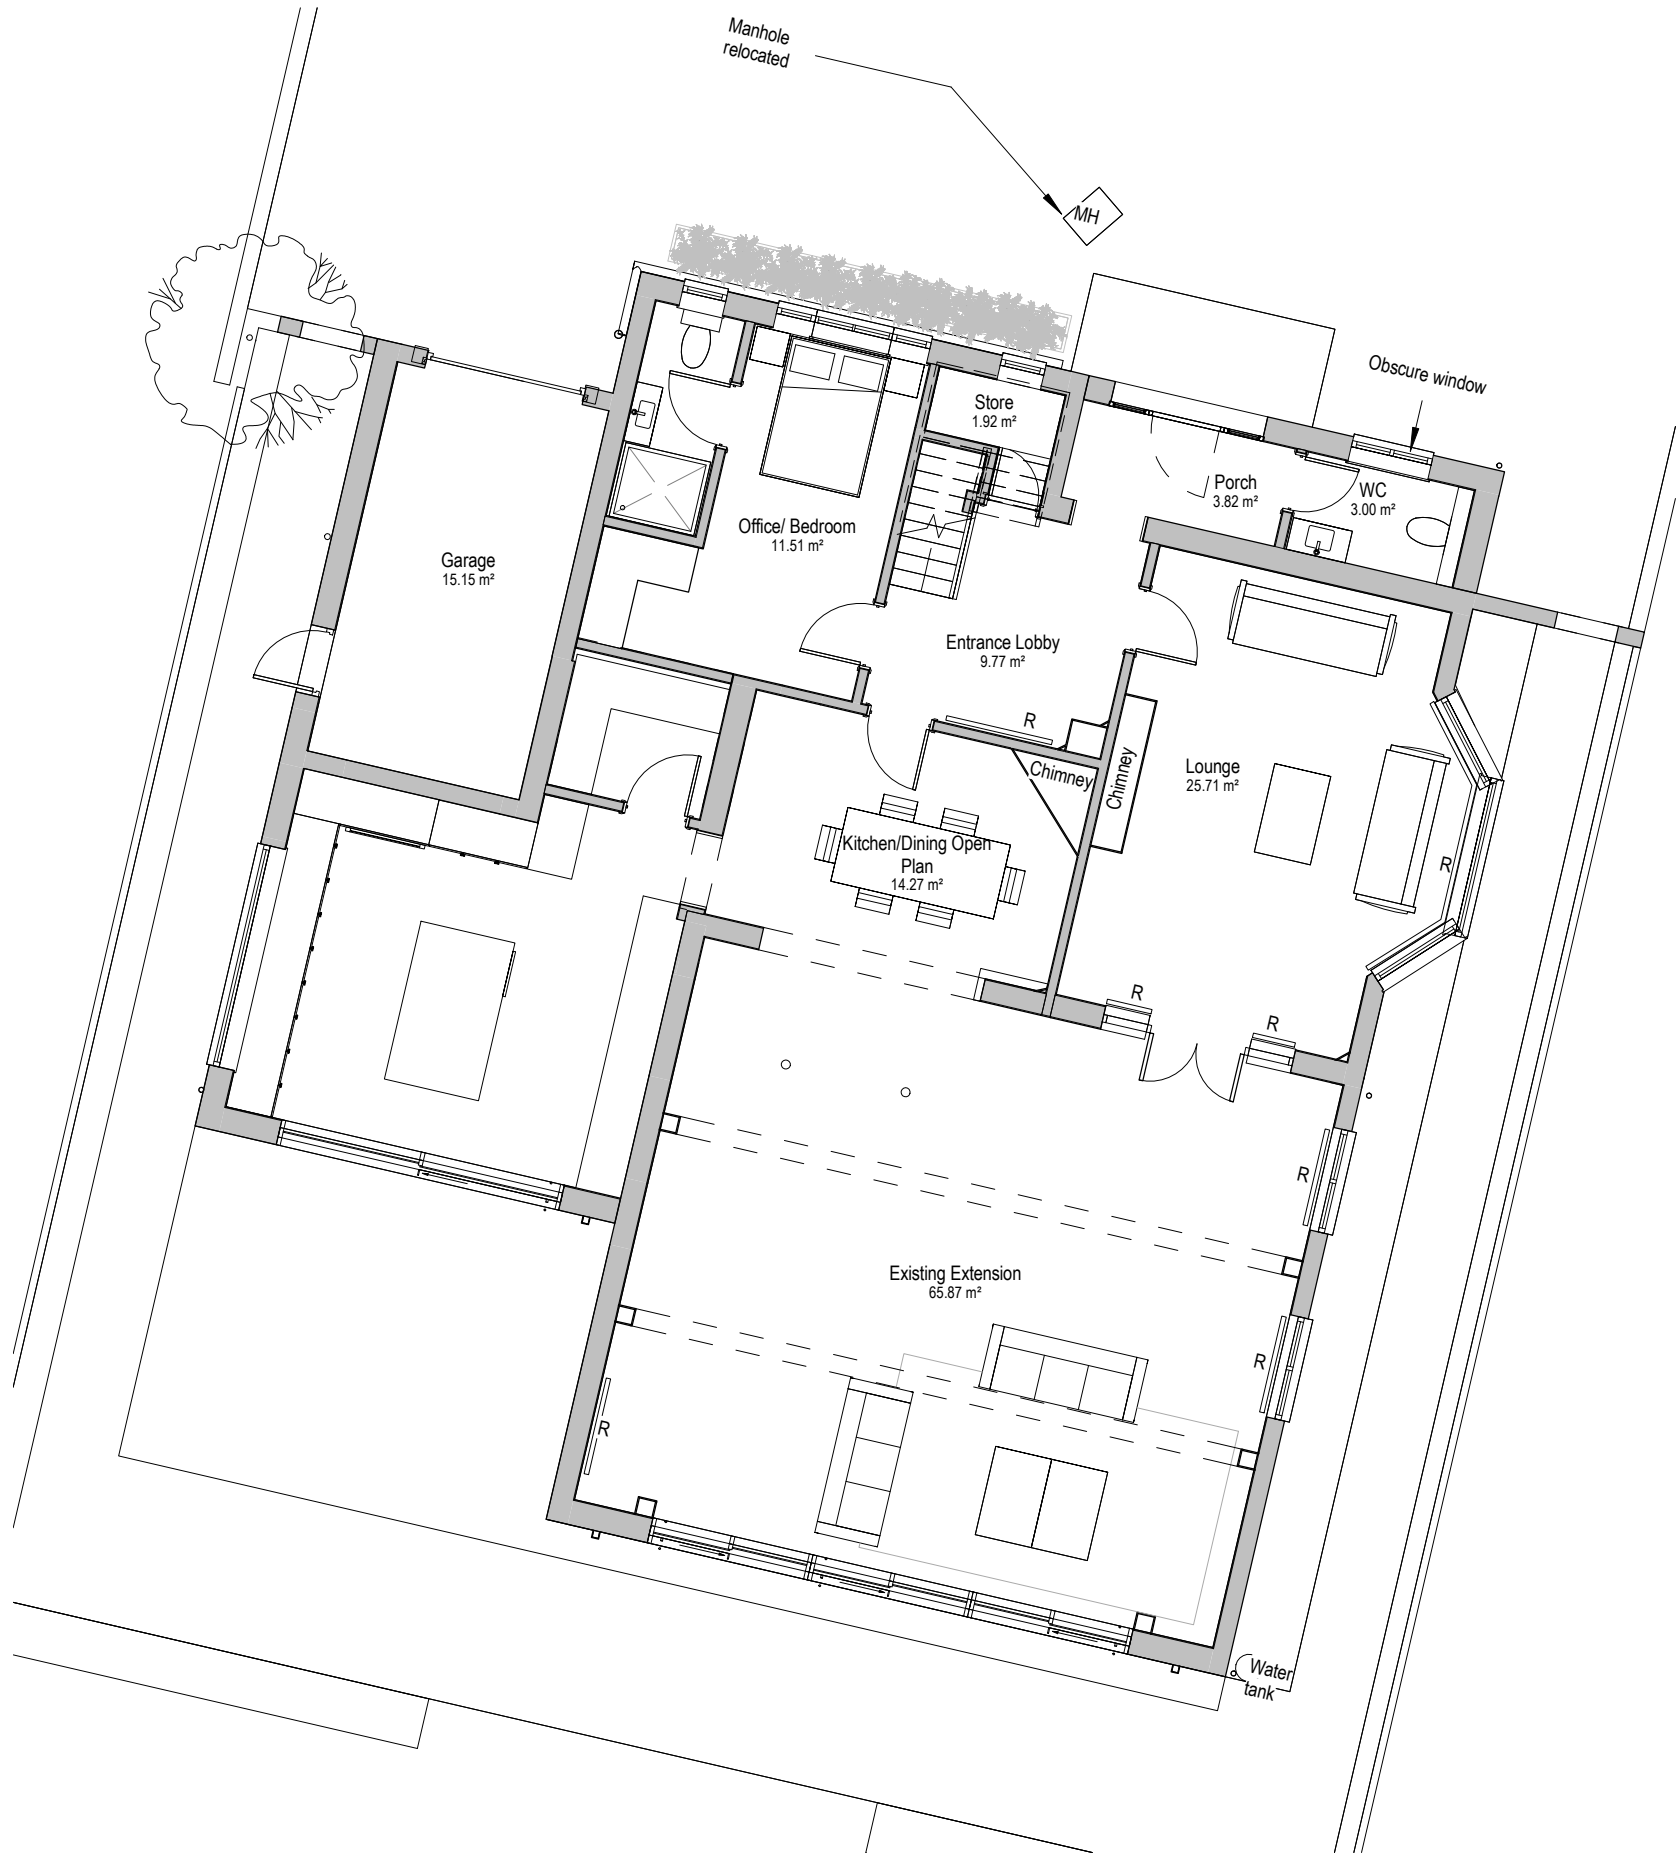

Revisions			
No.	Description	Date	By
5	PLANNING	11/04/2022	
4	Drawings revised following client comments	22/03/2022	
3	Drawings revised following client comments	12/03/2022	

Notes:

GENERAL NOTES:

All dimensions & levels are preliminary and approximate and subject to utilities search, legal boundaries and detailed layouts/ design development through consultation.

Dimensions are to be checked on site by contractor & sub contractors prior to commencement of work, any discrepancies are to be highlighted immediately to the architects.

0125M

Scale: 1 : 100 @ A3

Project No. 207

Project Name: Chudleigh

Drawing No. P008

Drawing Name: Ground Floor as Proposed

Revision: P5

Suitability Description: PLANNING

Project Issue Date: JULY 2021

Drawn: MS

Checked: GF

Orig Paper Size: A3