

Figured dimensions only are to be used. All dimensions to be checked on site. Differences between drawings and between drawings and specification or bills of quantities to be reported to J/R Designs Ltd

© This drawing is prepared for the application for:

1. Planning permission

2. Building Regulation Permission

on behalf of the applicant named below and for no other purpose.

The copyright of the drawing and designs remains J/R Designs Ltd.

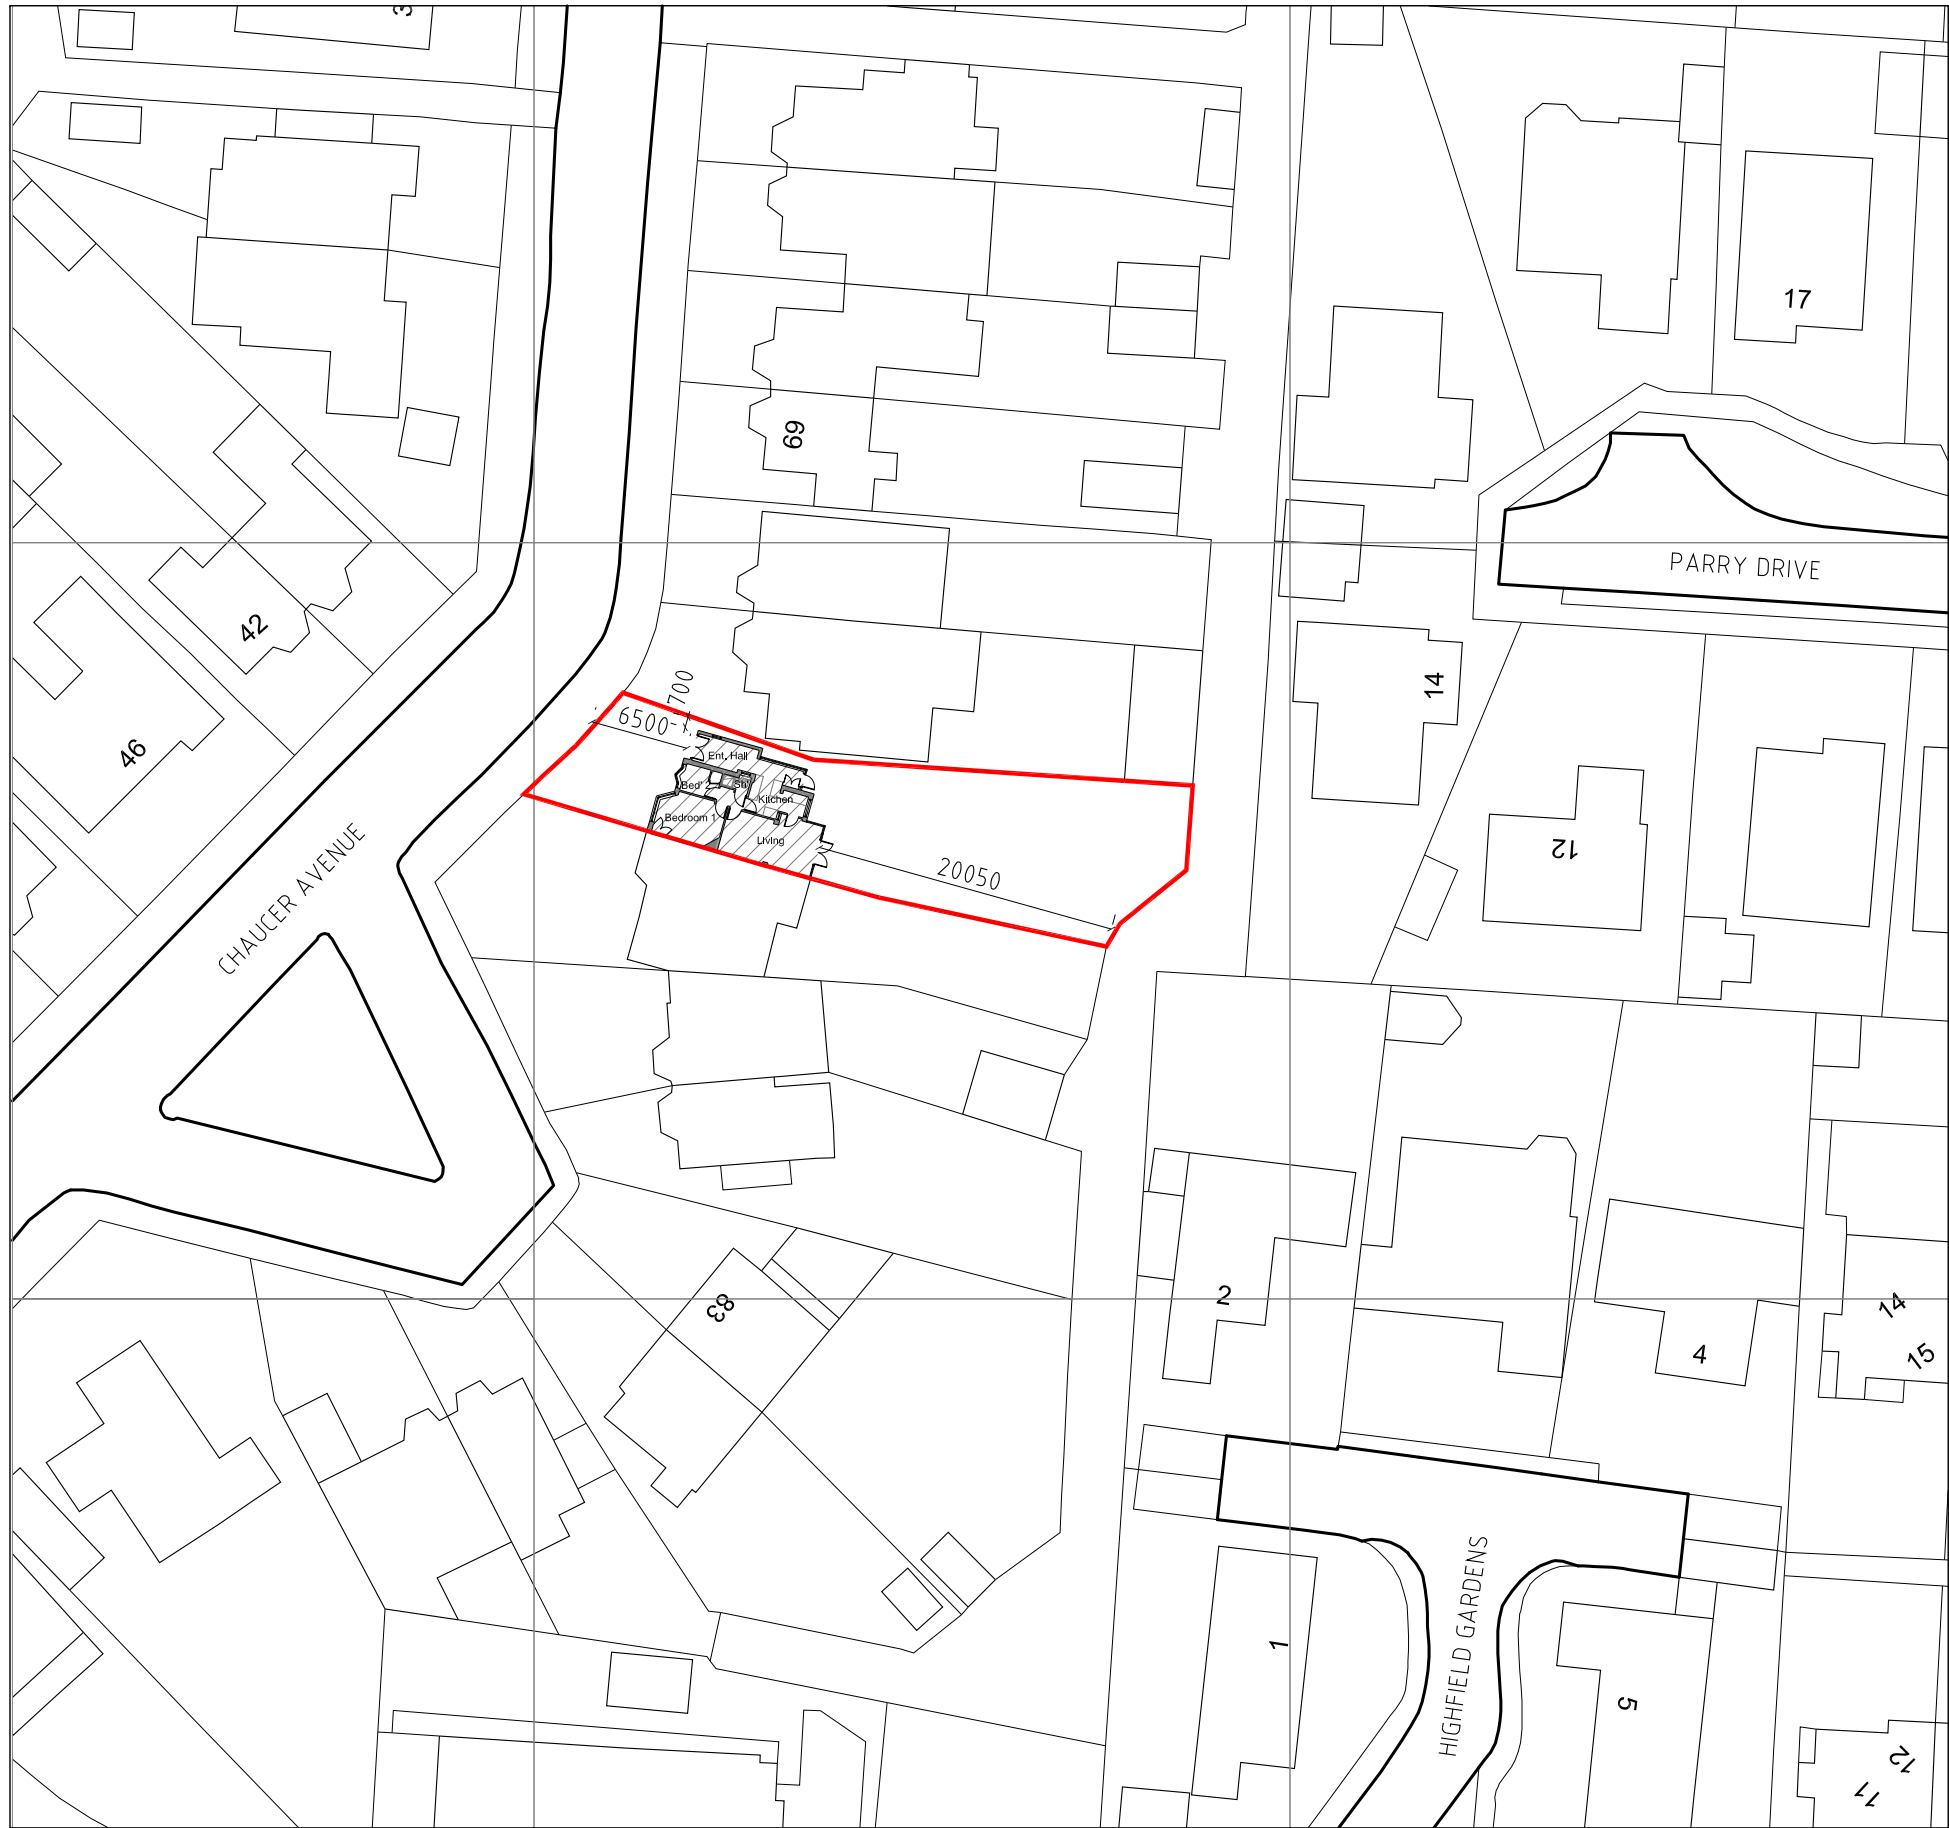
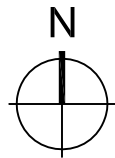
All copies are only for information about the application, they may not be used for any other purpose without the express written permission of J/R Designs Ltd.

Revisions:

LEGEND:

 AREA OF THE SITE

 AREA OF THE EXISTING BUILDINGS

jjr
designs

Suite 6a,
Church House,
94 Felpham Road
Felpham
West Sussex,
PO22 7PG

TEL: 01243 822081

Architectural
Services
Planning
Building Regs
On Site Supervision
Landscape Design

e-mail: Info@jjrdesigns.com

Client:

MS CLARE PATTEN

Project:

75 CHAUCER AVENUE
RUSTINGTON, WEST SUSSEX
BN16 2PG

Drawing Title:

BLOCK PLAN

Issue status:

Outline proposals ☐ Production information ☐ Scheme design ☐
Tender drawing ☐ Detail design ☐ Contract drawing ☐

Scale: 1:500 @A3	Drawn: I. Bruma	Checked: R.Stefanski	Date: 19.04.2022
Job No: 1550		Drawing No: PL-101	Revision:

BLOCK PLAN

Sc. 1:500

1:500