



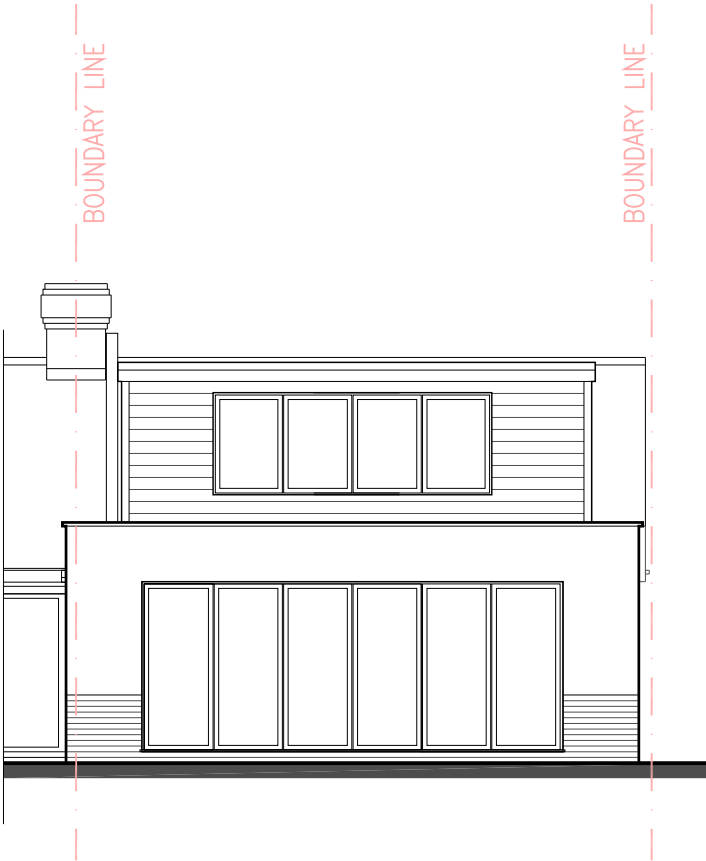


PROPOSED WEST FACING ELEVATION
Sc. 1:100



PROPOSED EAST FACING ELEVATION
Sc. 1:100

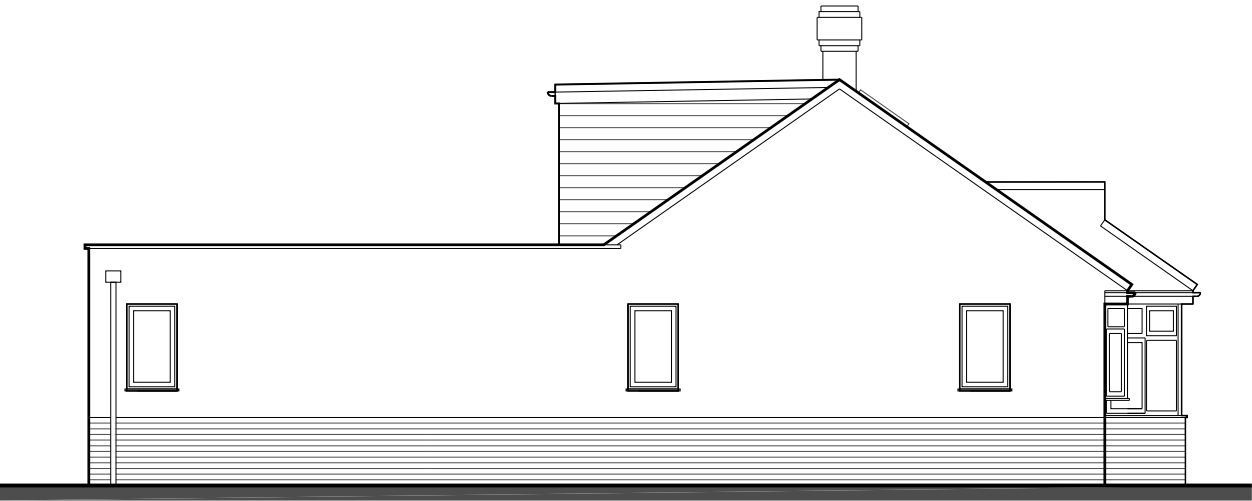

PROPOSED NORTH FACING ELEVATION
Sc. 1:100

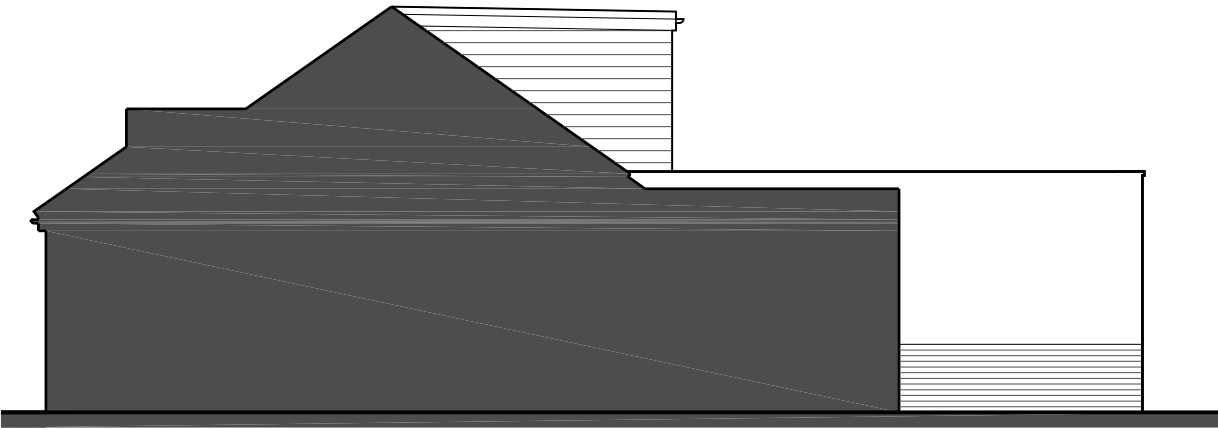

PROPOSED SOUTH FACING SECTIONAL ELEVATION
Sc. 1:100




Figured dimensions only are to be used. All dimensions to be checked on site. Differences between drawings and between drawings and specification or bills of quantities to be reported to JJR Designs Ltd
© This drawing is prepared for the application for:
1. Planning permission
2. Building Regulation Permisslon
on behalf of the applicant named below and for no other purpose.
The copyright of the drawing and designs remains JJR Designs Ltd.
All copies are only for information about the application, they may not be used for any other purpose without the express written permission of JJR Designs Ltd.

Revisions:

REV B 14.06.2022 – GROUND FLOOR
EXTENSION REDUCED BY 0.5M

REV A 22.04.2022 – SOUTH FACING
SECTIONAL ELEVATION ADDED

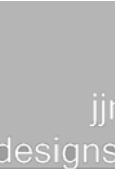

Suite 6a,
Church House,
94 Felpham Road
Felpham
West Sussex,
PO22 7PG
TEL: 01243 822081

Architectural
Services
Planning
Building Regs
On Site Supervision
Landscape Design

e-mail: info@jjrdesigns.com

Client:
MS CLARE PATTEN

Project:
**75 CHAUCER AVENUE
RUSTINGTON, WEST SUSSEX
BN16 2PG**

Drawing Title:
PROPOSED ELEVATIONS

Issue status:
Outline proposals ☐ Production information ☐ Scheme design ☐
Tender drawing ☐ Detail design ☐ Contract drawing ☐

Scale: 1:100 @A3	Drawn: I. Bruma	Checked: R.Stefanski	Date: 19.04.2022
Job No: 1550	Drawing No: PL-106	Revision: B	