N DISTRICT COUNCIL R/8/15/WS

Section B - B

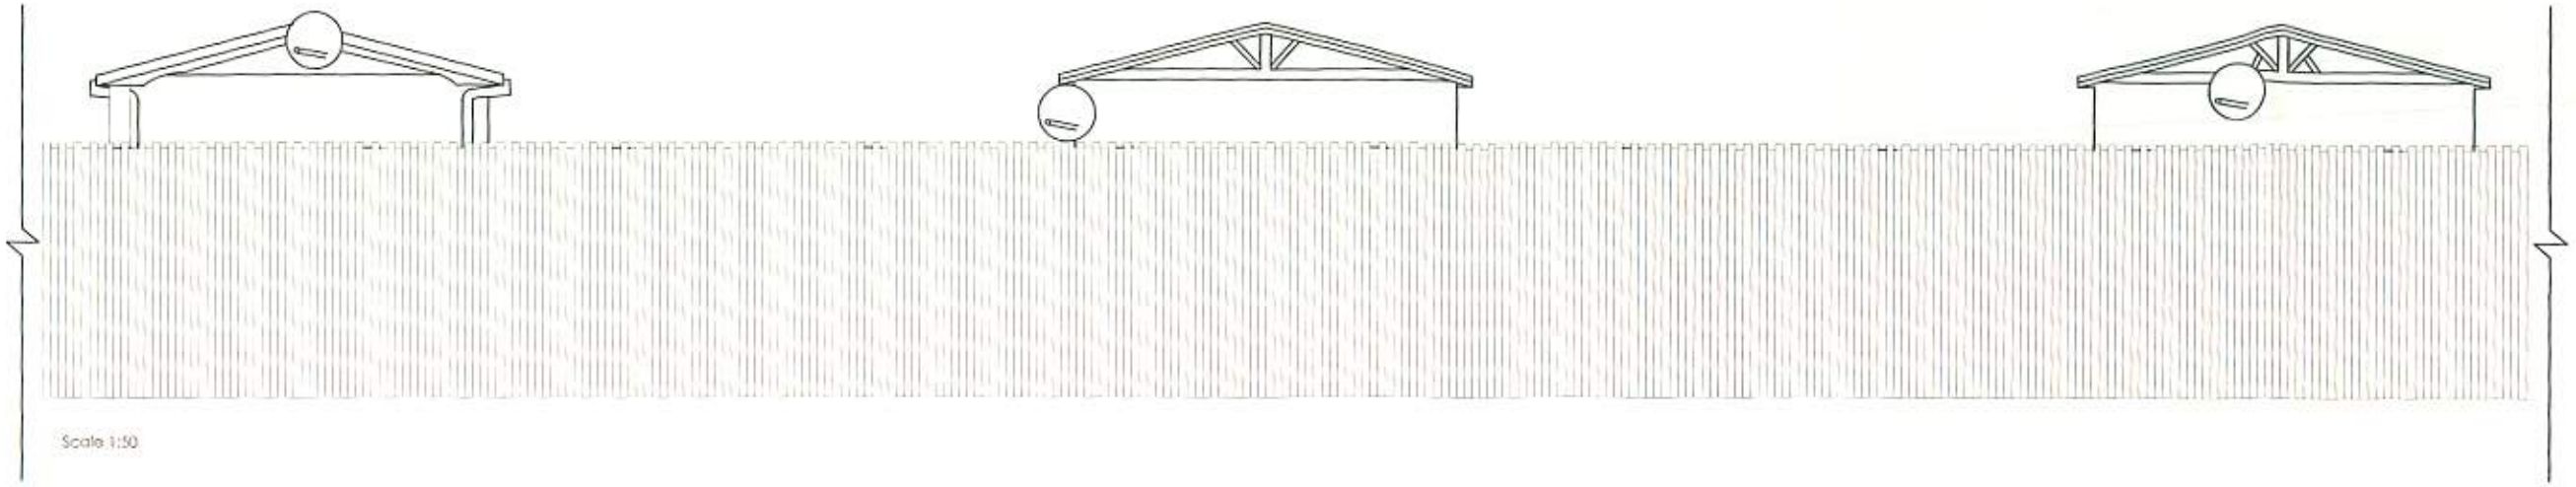

Scale 1:50

Section A - A

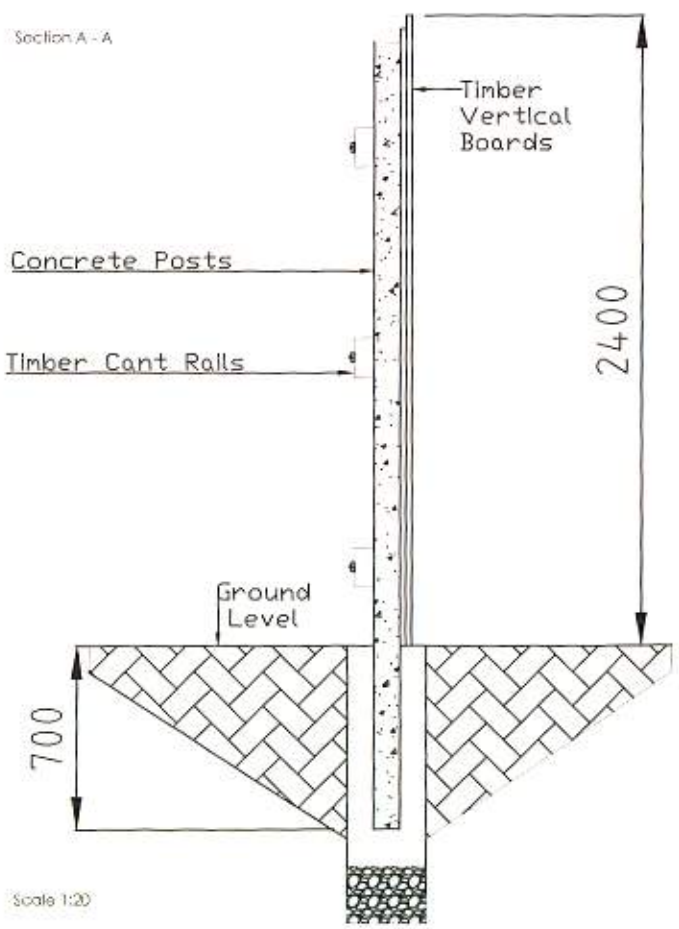

Scale 1:20

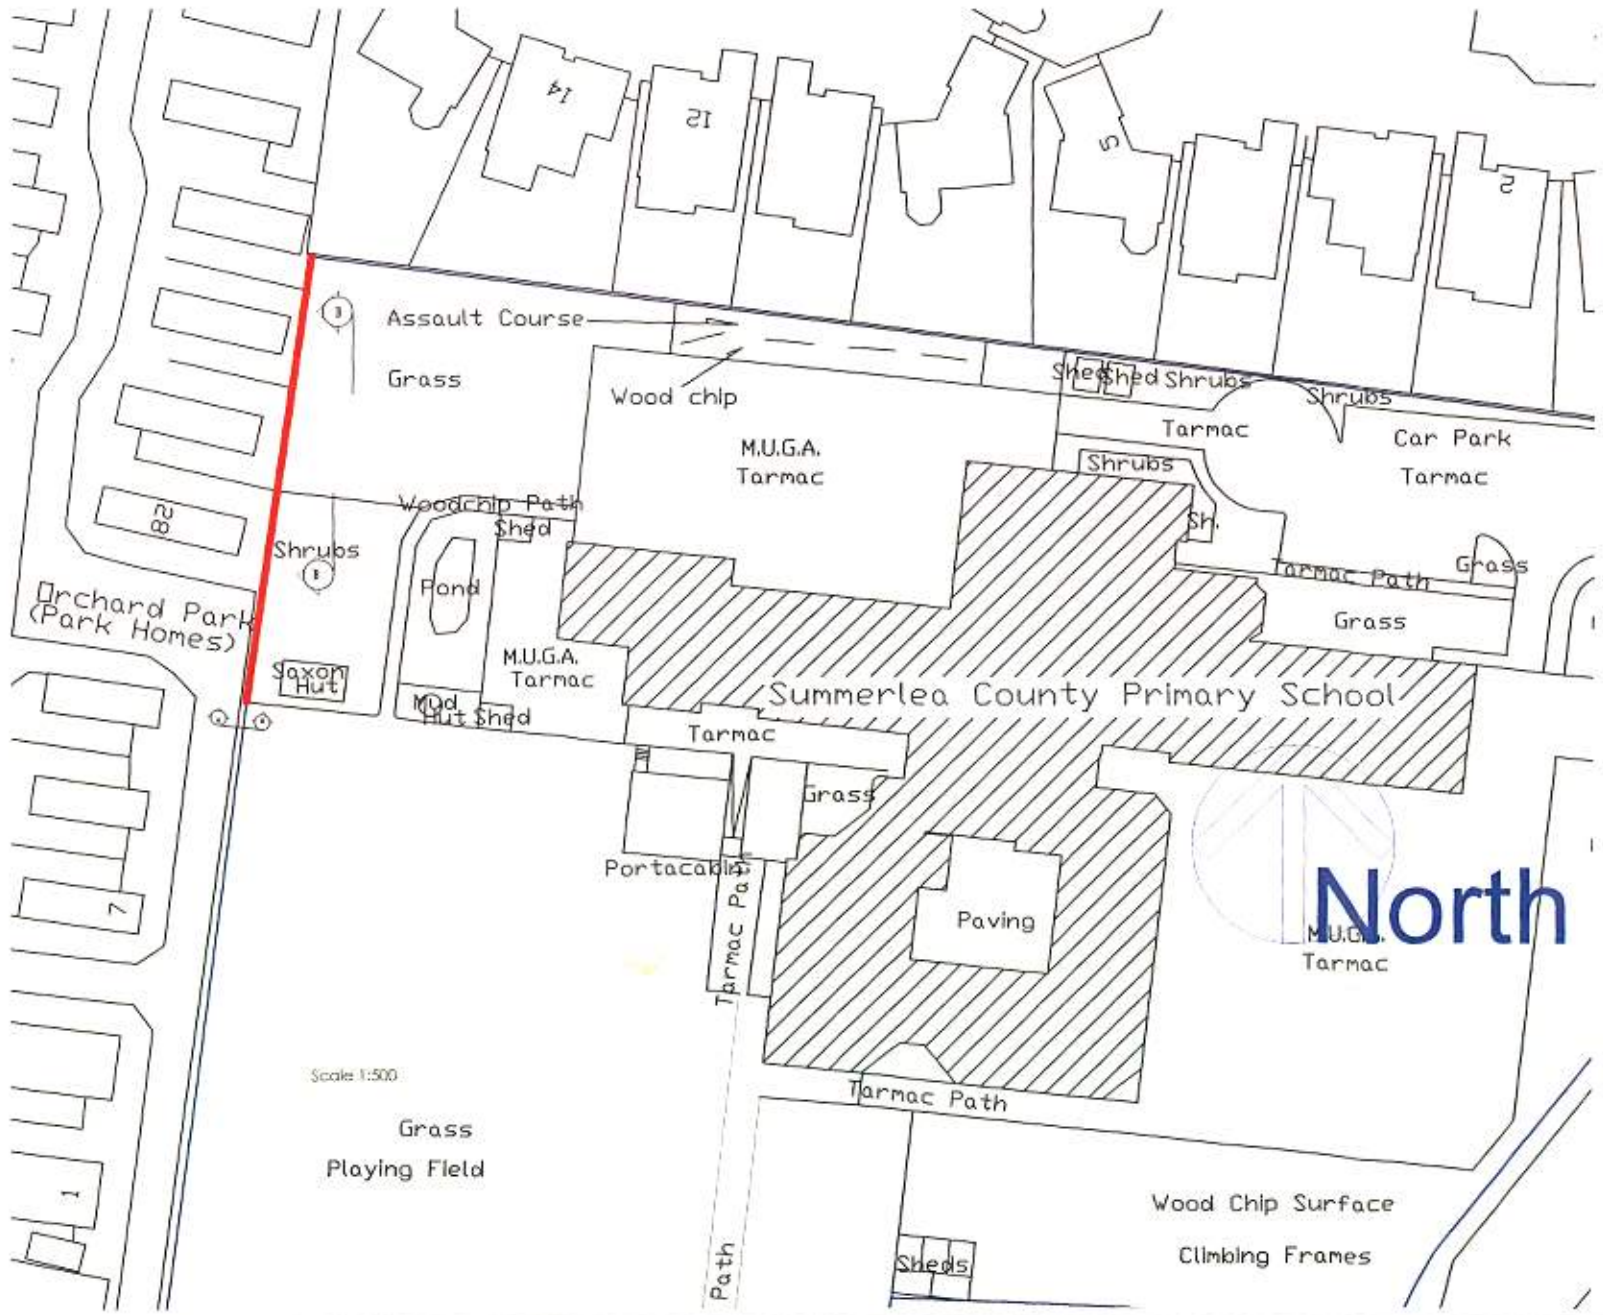

Legend:

Proposed Fence

Existing Boundary

Planning

REV	DESCRIPTION	AUTH	DATE

ST ALBANS
58/62 Holywell Hill
Saint Albans, Herts, AL1 1BX
Telephone: 01727 848897
Email: St.Albans@property-octagon.co.uk

JOB TITLE
Summerlea Primary School
Rustington,
Littlehampton
West Sussex
BN16 3SW

DRAWING TITLE
Section A - A & B - B
Drawings of Proposed Fencing

DATE	17/12/14	DRAWN	TC
SCALE	As Shown @ A3	CHECKED	IH
DRAWING NUMBER	J8638.04	REVISION	8