

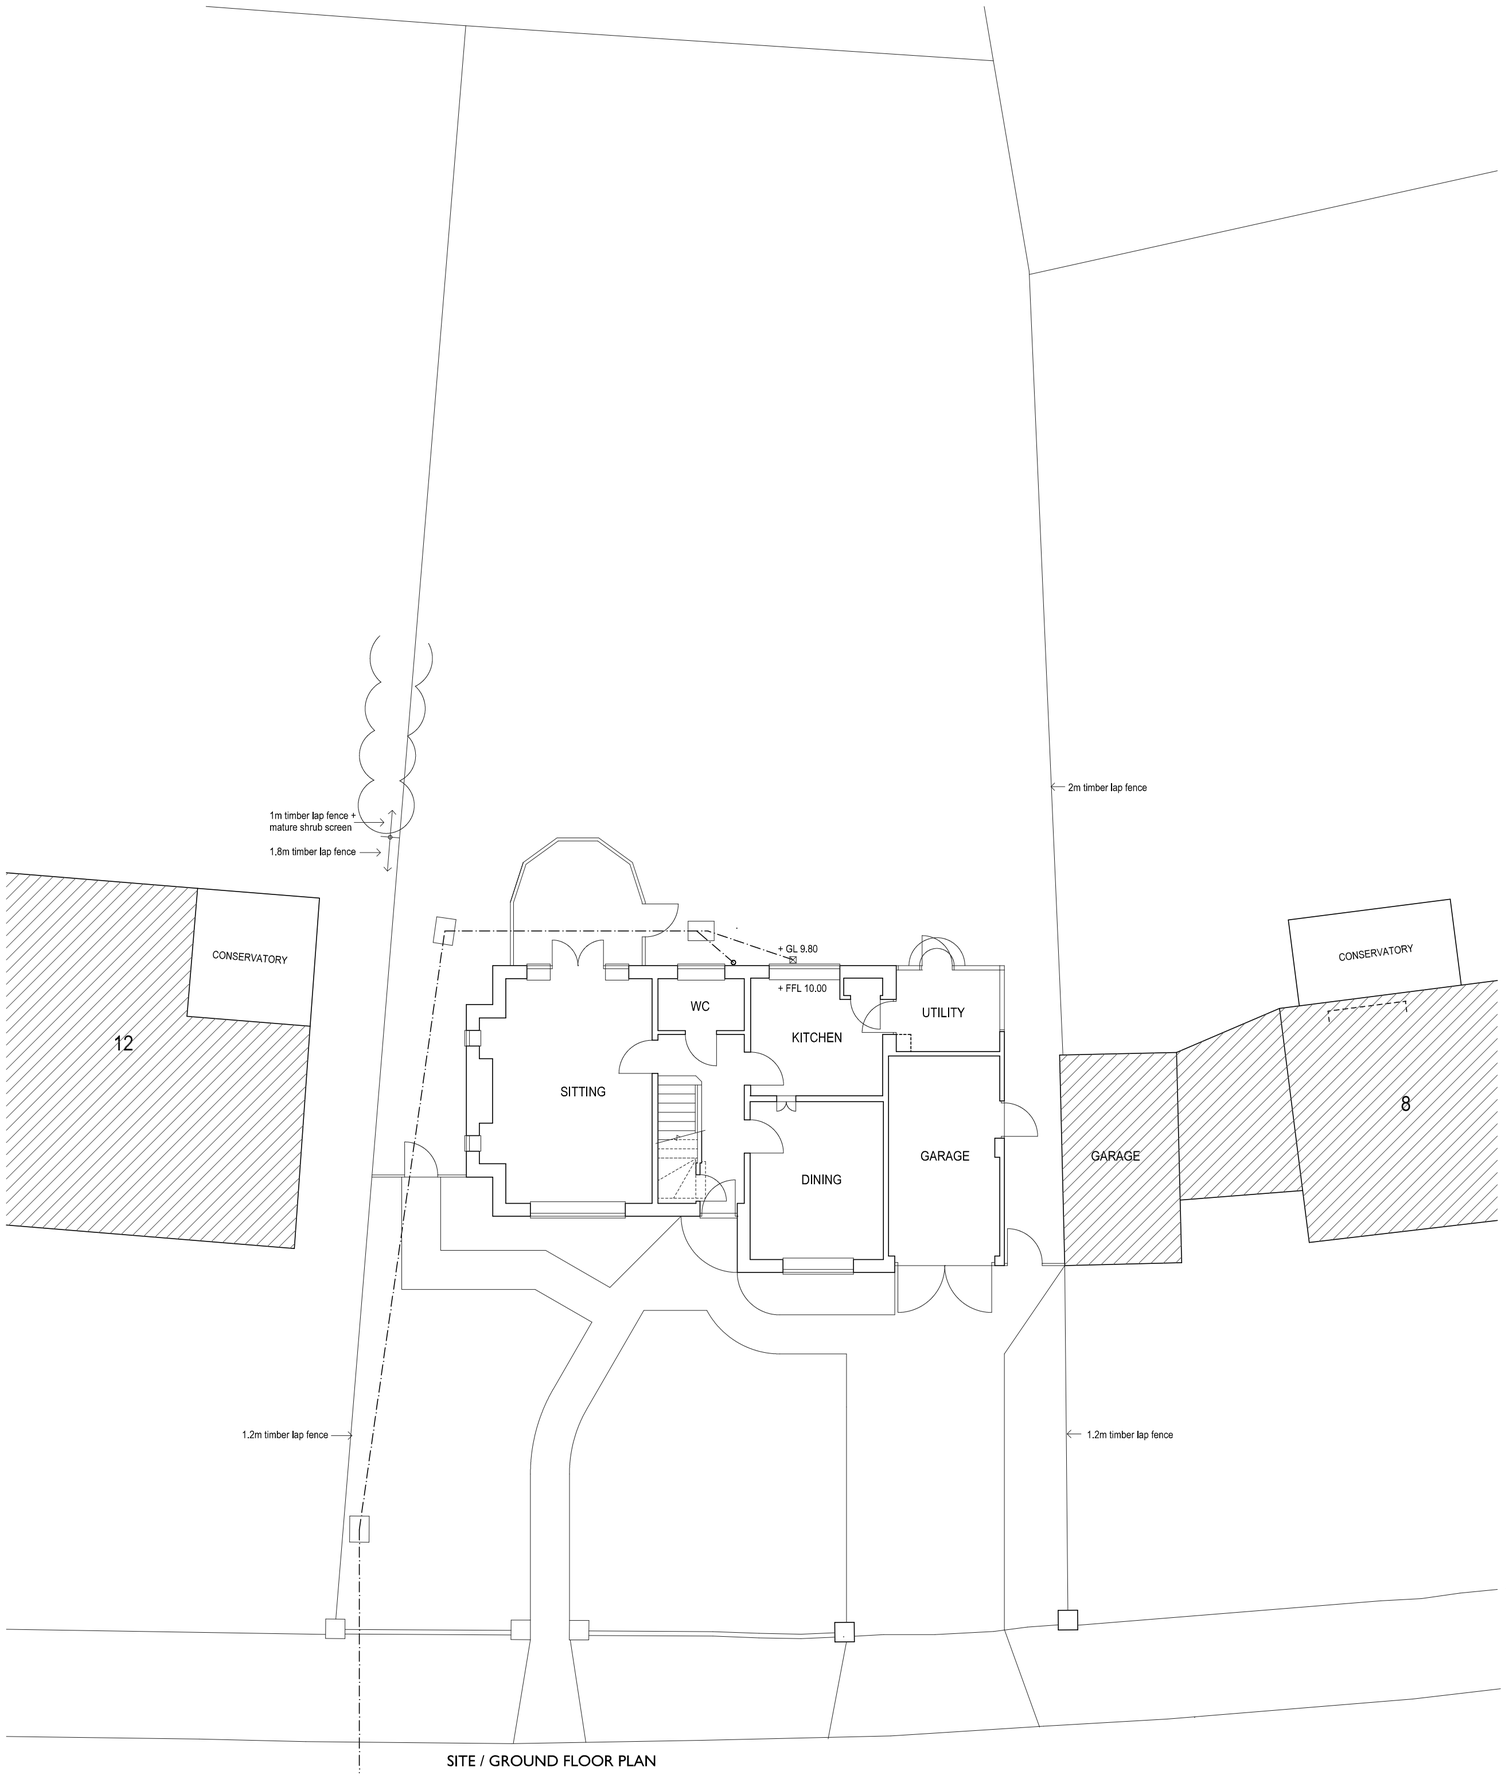



SITE / GROUND FLOOR PLAN

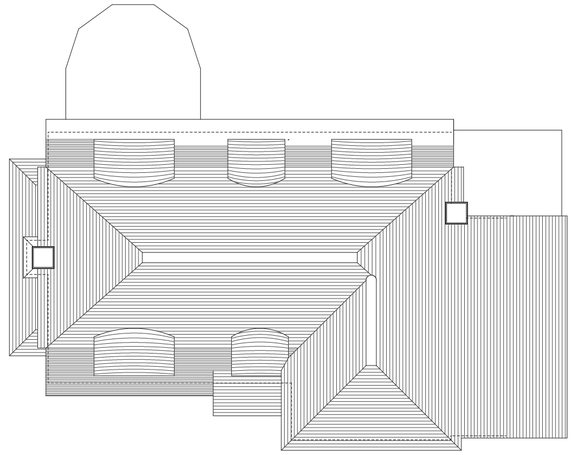


ROOF PLAN

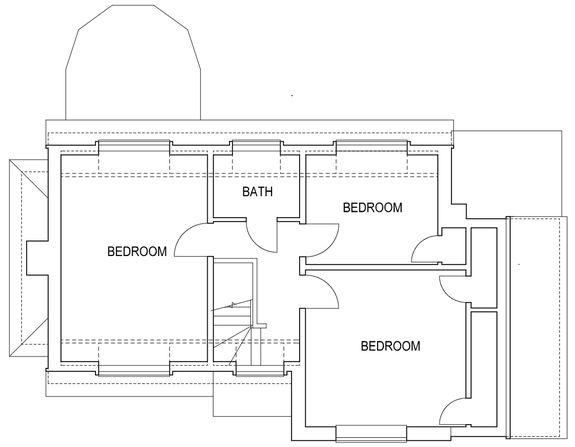

FIRST FLOOR PLAN

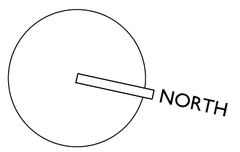

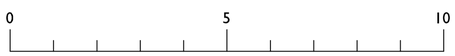

METRES

Revisions

PROJECT

Proposed Extension
to
10 Sea Avenue
Rustington

DRAWING

Site and Floor Plans - as Existing

SCALE	DATE	DRG No
1:100@A2	Apr 2013	1304/SR01

Glenn Curran MCIAT
ARCHITECTURAL DESIGN + TECHNOLOGY
THE STUDIO 19 UPPER WEST DRIVE
FERRING WEST SUSSEX BN12 5RG
T 01903 248787 **E** gc@gcarch.plus.com

© Copyright