


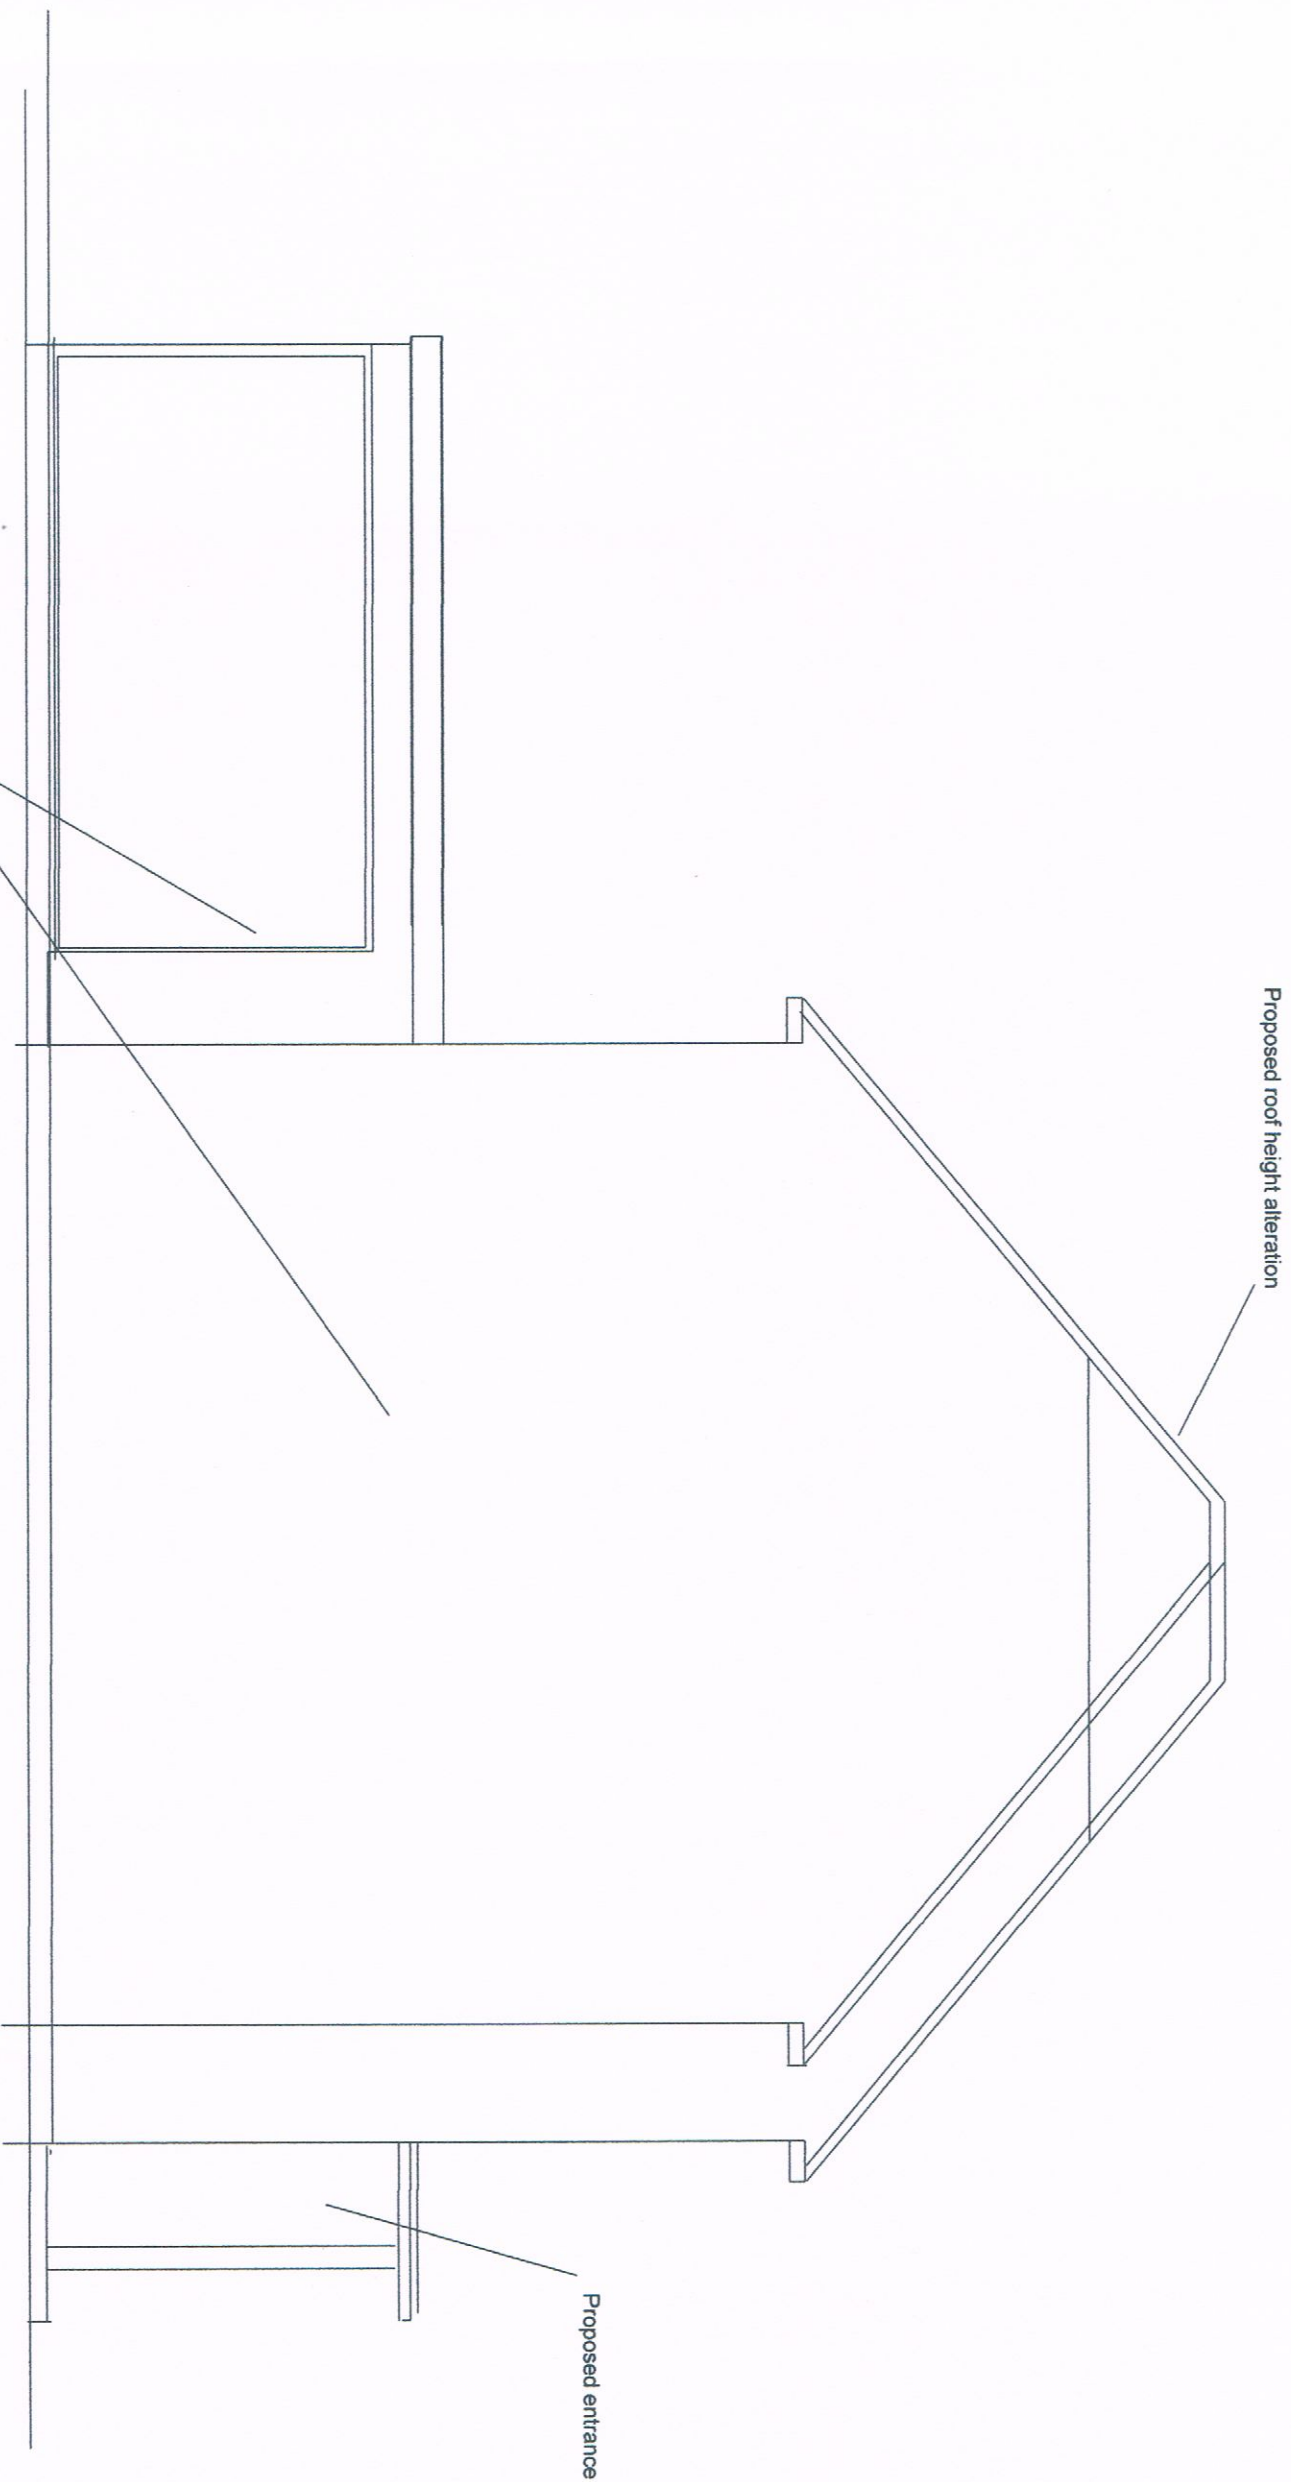

Client:
Mr and Mrs J Charrman
9 Park Drive
Ruslington
BN16 3DZ

Design Practice:
Browns Construction Solutions Ltd (BCS)
Phil Brown 07917040175

Project:
Description

Proposed South Side Elevation

Scale 1:50 Paper Size A3

Drawing Number: 206 Rev C

Drawn Date: 15/4/18

Revision Date: Rev A 27/02/18

Dimensions Not To Be
Scaled From This Drawing

