


PROPOSED SOUTH STREET ELEVATION ALONG SPRINGFIELD CLOSE SCALE 1:200

0 5 10 M
PHYSICAL SCALE 1:200 AT A3

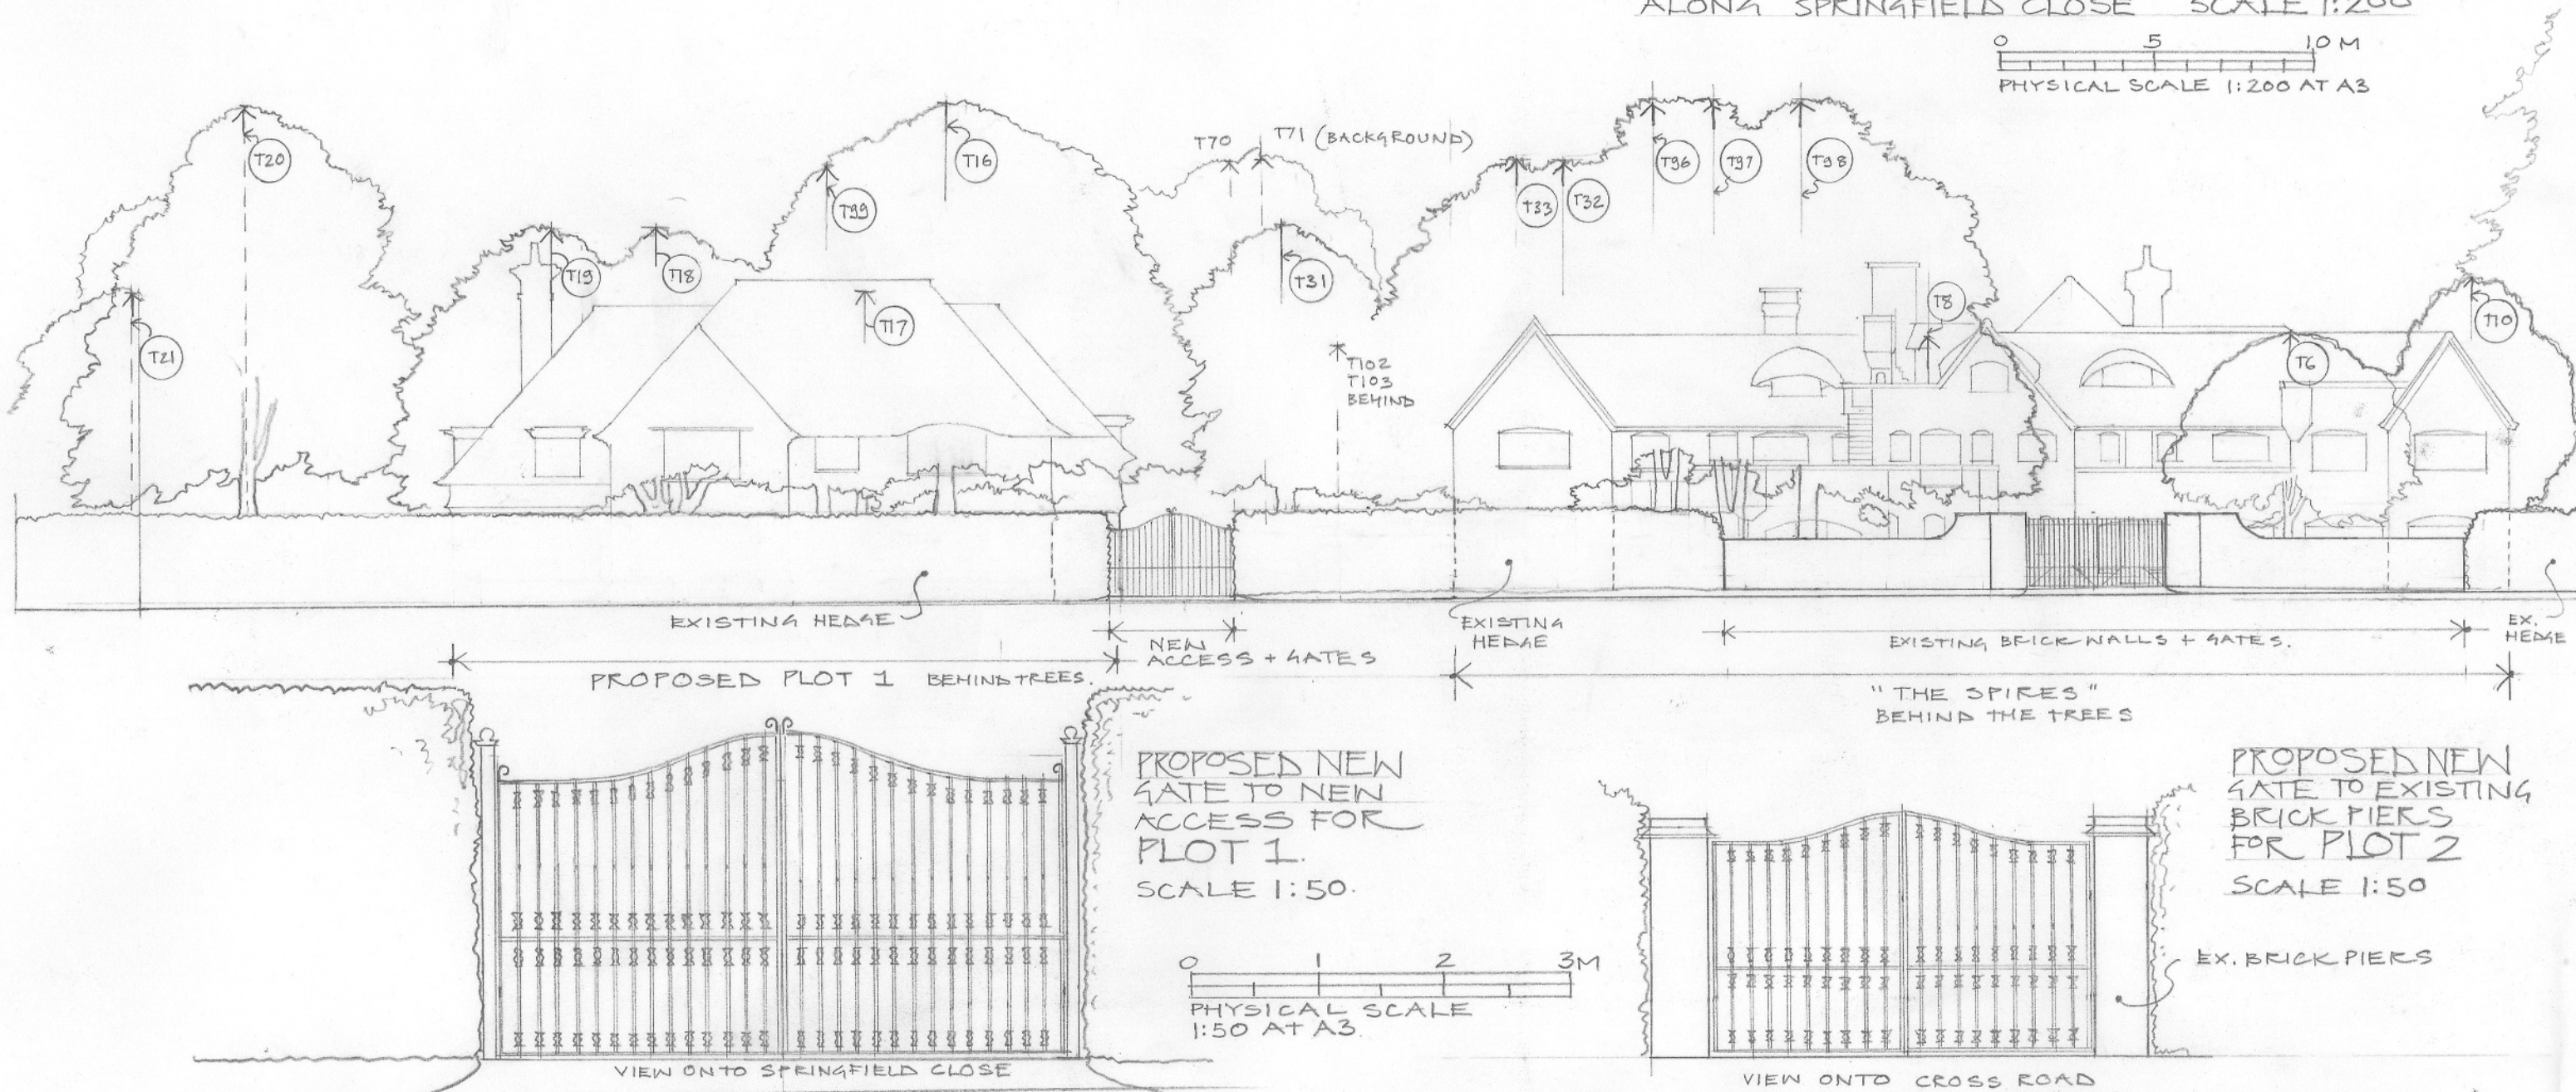

This drawing has been prepared for the sole purpose of submitting an application for planning permission only and does not purport to be a working or contractual drawing and should not be used for any construction or contractual purposes. This drawing has been based on survey drawings and information prepared by others. All dimensions and levels on all drawings must be checked and verified on site.

2 PROPOSED NEW HOUSES ~ PLOT 1 & 2
AT "THE SPIRES" SPRINGFIELD CLOSE
EAST PRESTON

JOB NO. 1438 · DRAWING NO. 017 © 4th APRIL 2017

**SMALLEY
HALES**
ARCHITECTS

Steving and Walberton
West Sussex
07813 003558 / 07980 838864
office@smalleyhales.com
smalleyhales.com
Registered in England & Wales
Company No. 8888394