

4.19 STREET ELEVATIONS



FIG . 85 - PROPOSED STREET ELEVATIONS AA & BB

4.0 PROPOSED DEVELOPMENT

4.20 STREET ELEVATIONS




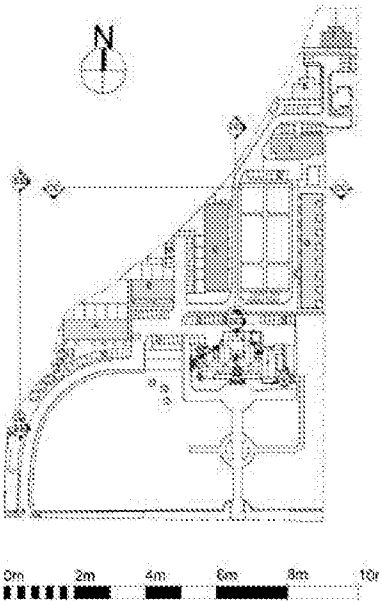


FIG . 86 - PROPOSED STREET ELEVATION CC & DD & EE

4.21 STREET ELEVATIONS

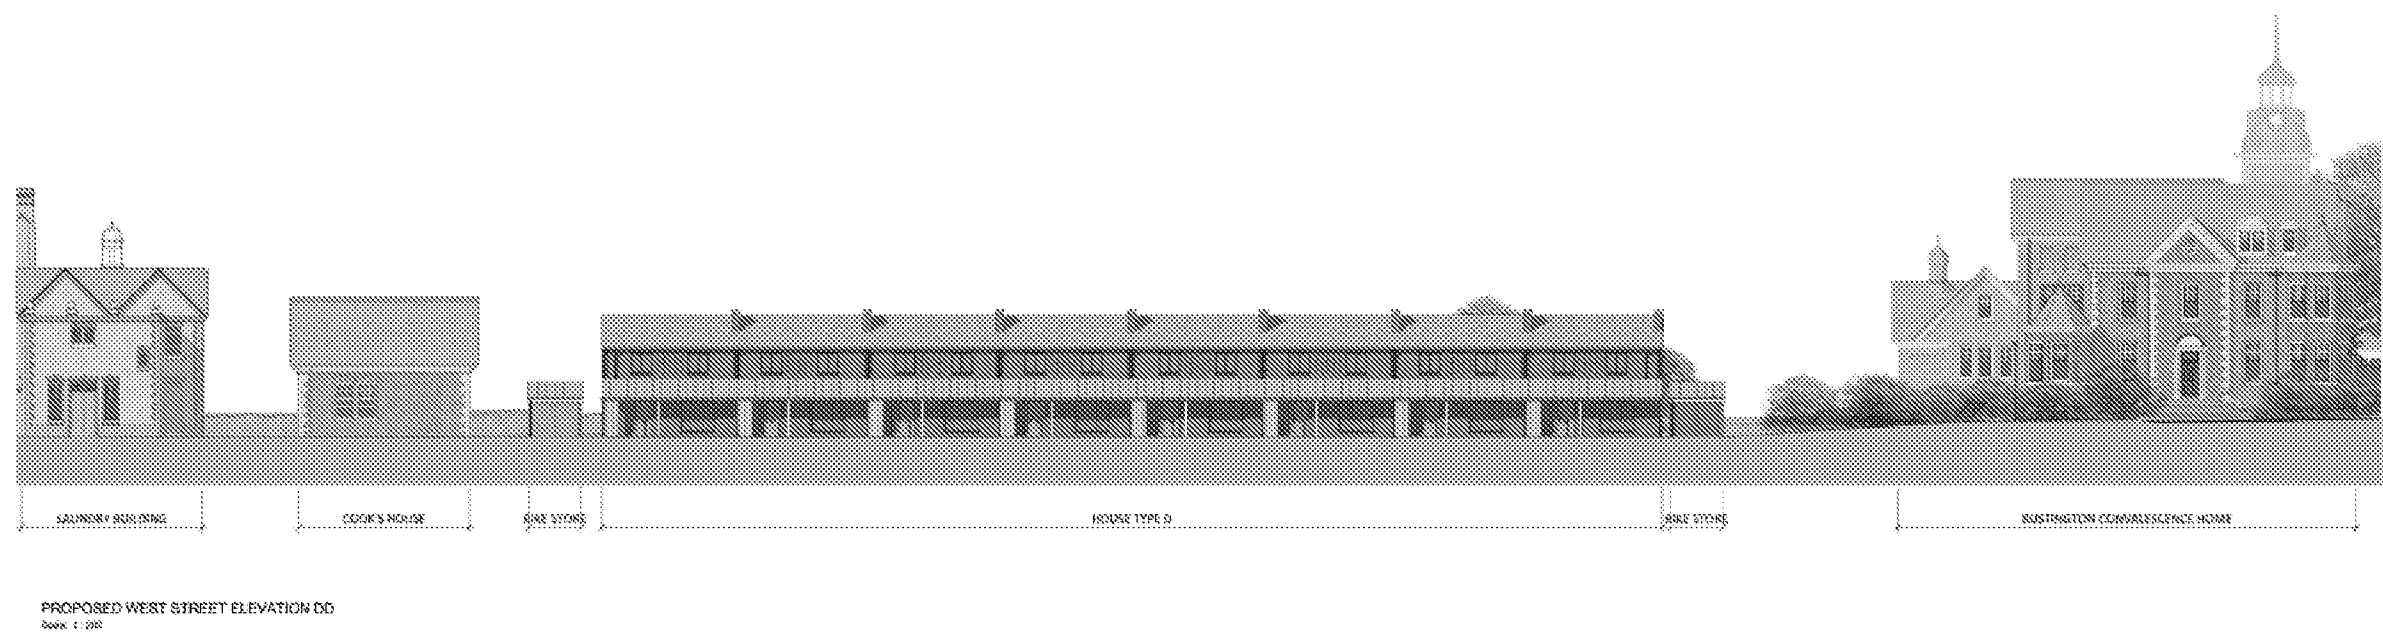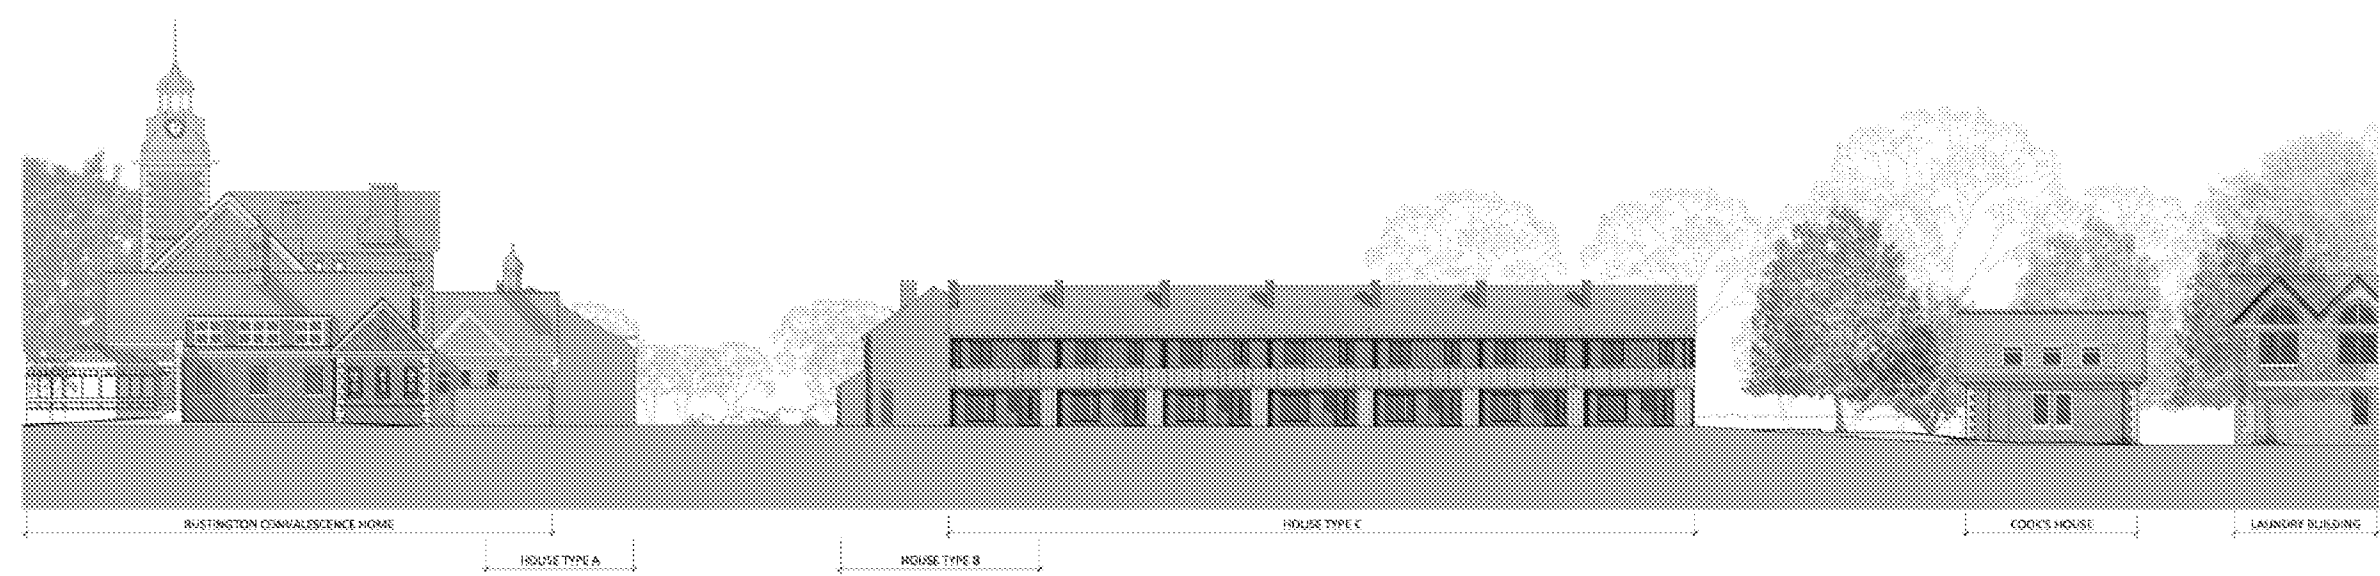

PROPOSED EAST STREET ELEVATION FF
Scale: 1:200

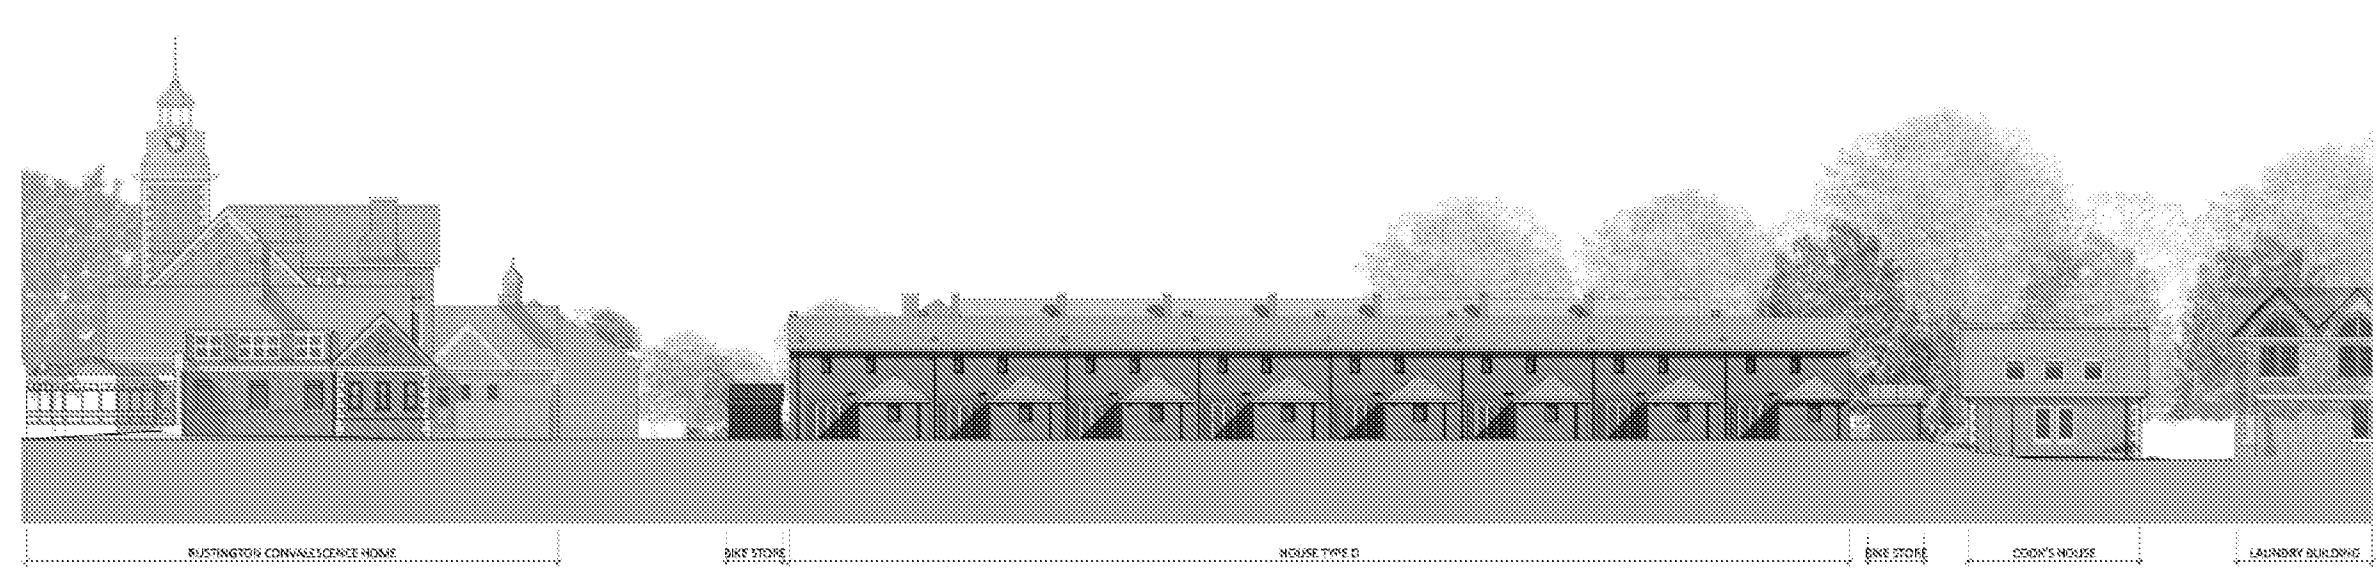

PROPOSED EAST STREET ELEVATION GG
Scale: 1:200

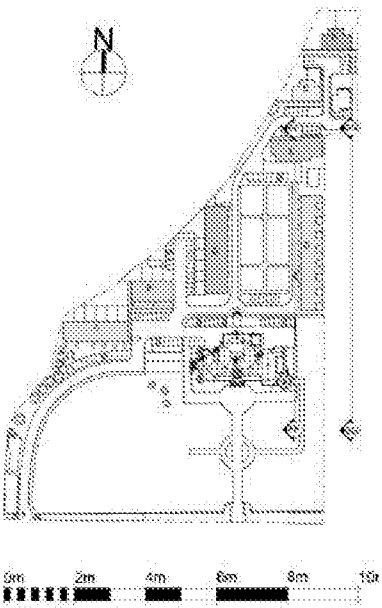


FIG . 87 - PROPOSED STREET ELEVATION FF & GG

5.0 ILLUSTRATIVE VIEWS



FIG . 88 - VIEW LOOKING EAST TOWARDS THE WESTERN STEPS OF THE CONVALESCENT HOME FROM THE MAIN ACCESS ROAD. BLOCK A IS TO THE LEFT AND BLOCK D IS VISIBLE IN THE FAR DISTANCE



FIG . 89 - VIEW LOOKING NORTH-WEST FROM SEA ROAD WITH BLOCK A TO THE LEFT AND BLOCK B JUST VISIBLE BEYOND THE CONVALESCENT HOME

7.0 ILLUSTRATIVE VIEWS



FIG . 90 - VIEW LOOKING EAST TOWARDS THE LAUNDRY, THE COTTAGE AND BLOCK D