


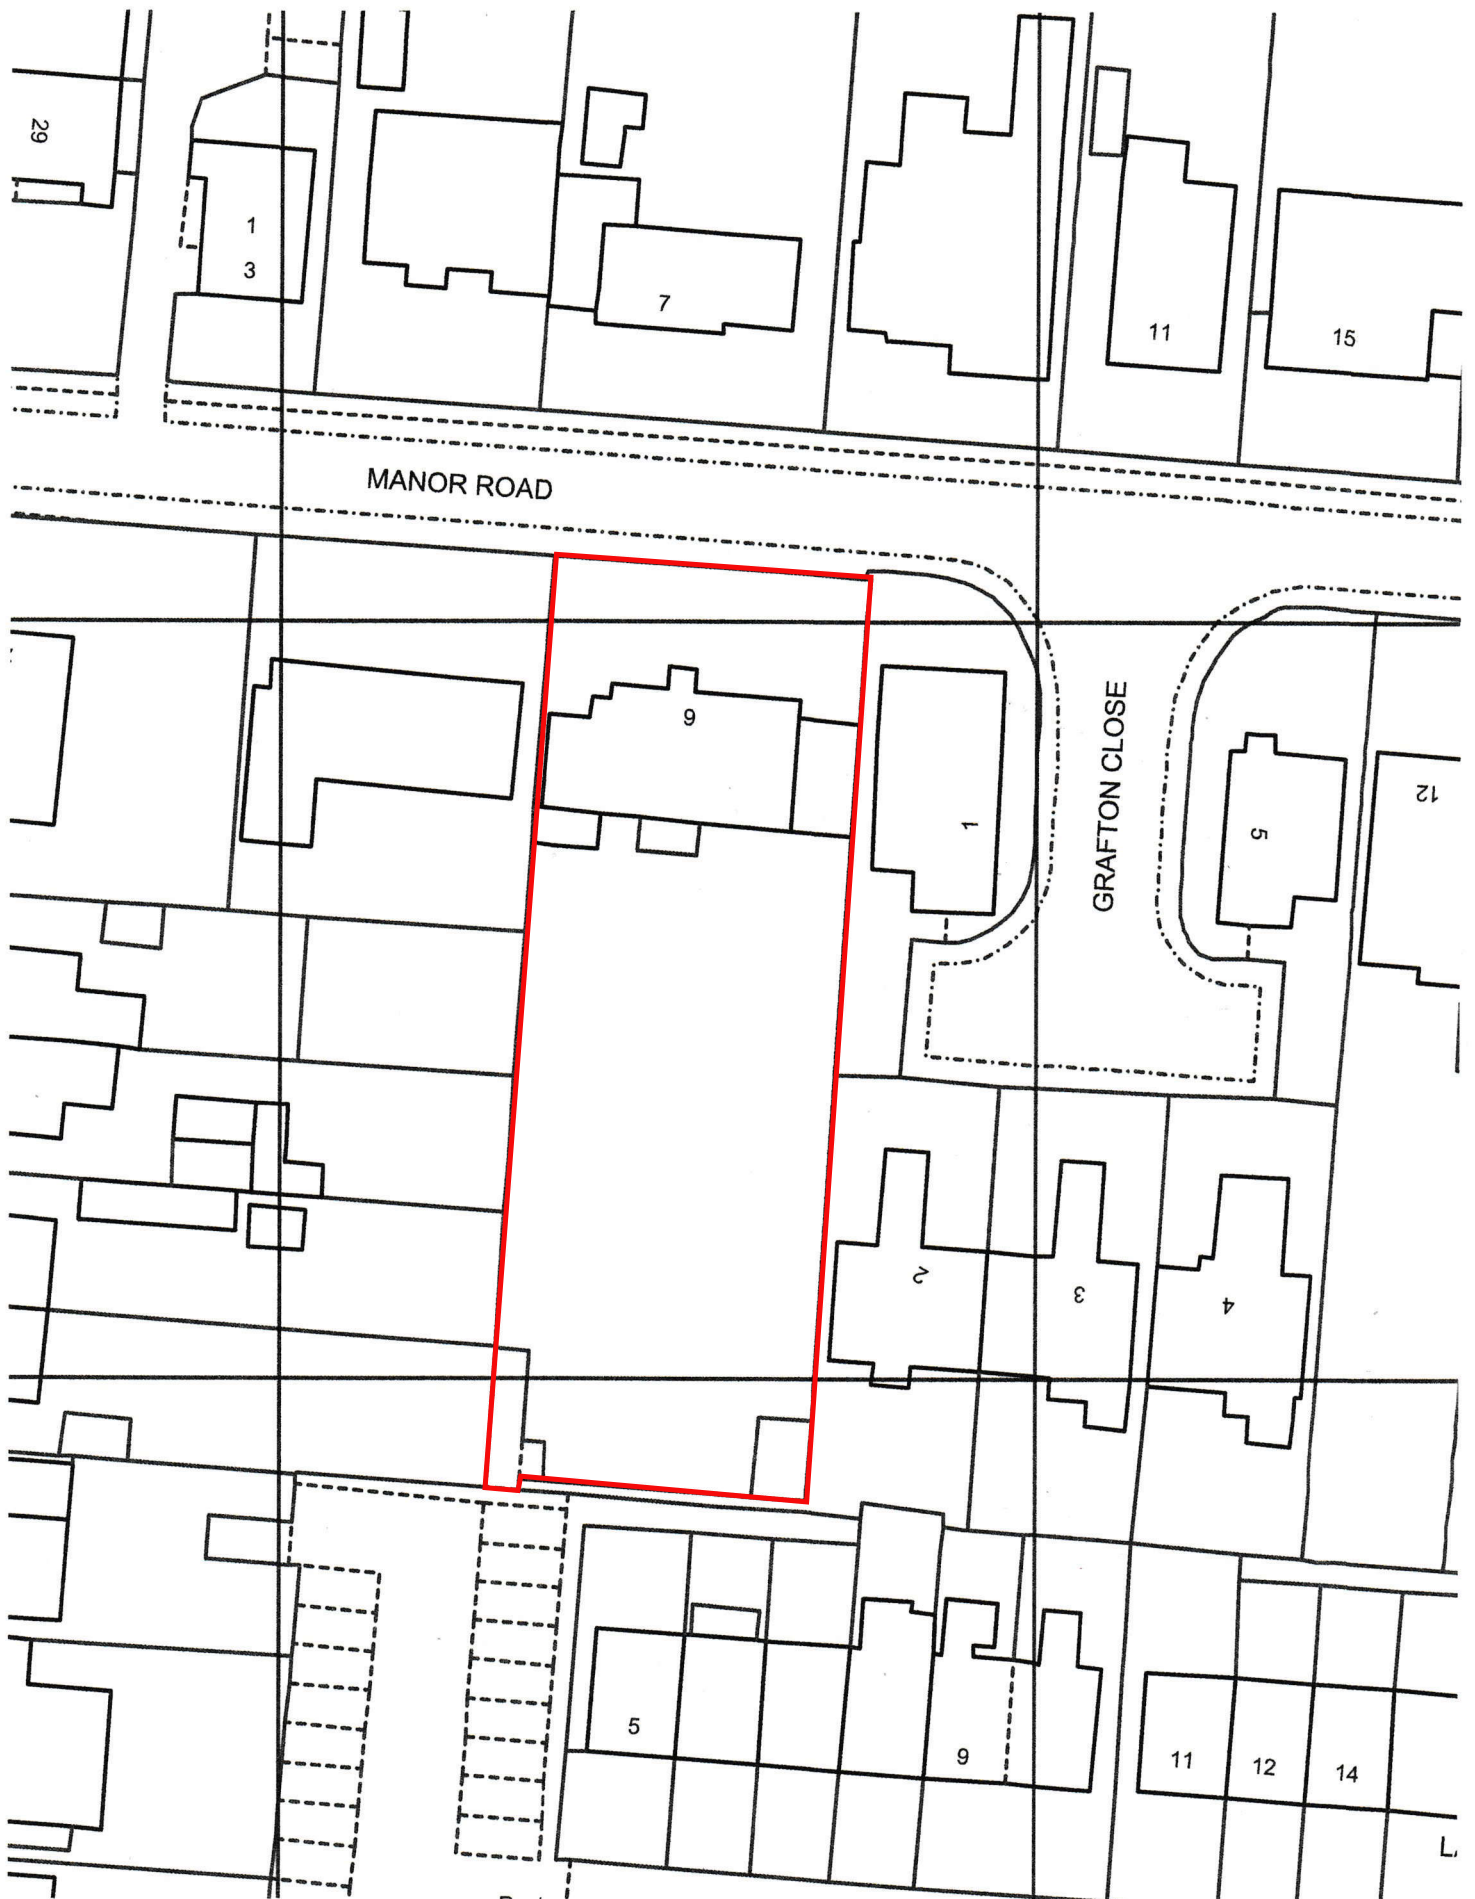

BLOCK PLAN: 6 MANOR ROAD, RUSTINGTON.

ARUN DISTRICT COUNCIL RUSTINGTON
Dwg No: DS/6MANORNEW/O7

26/03/2020



NORTH



SCALE 1:500 @ a4