


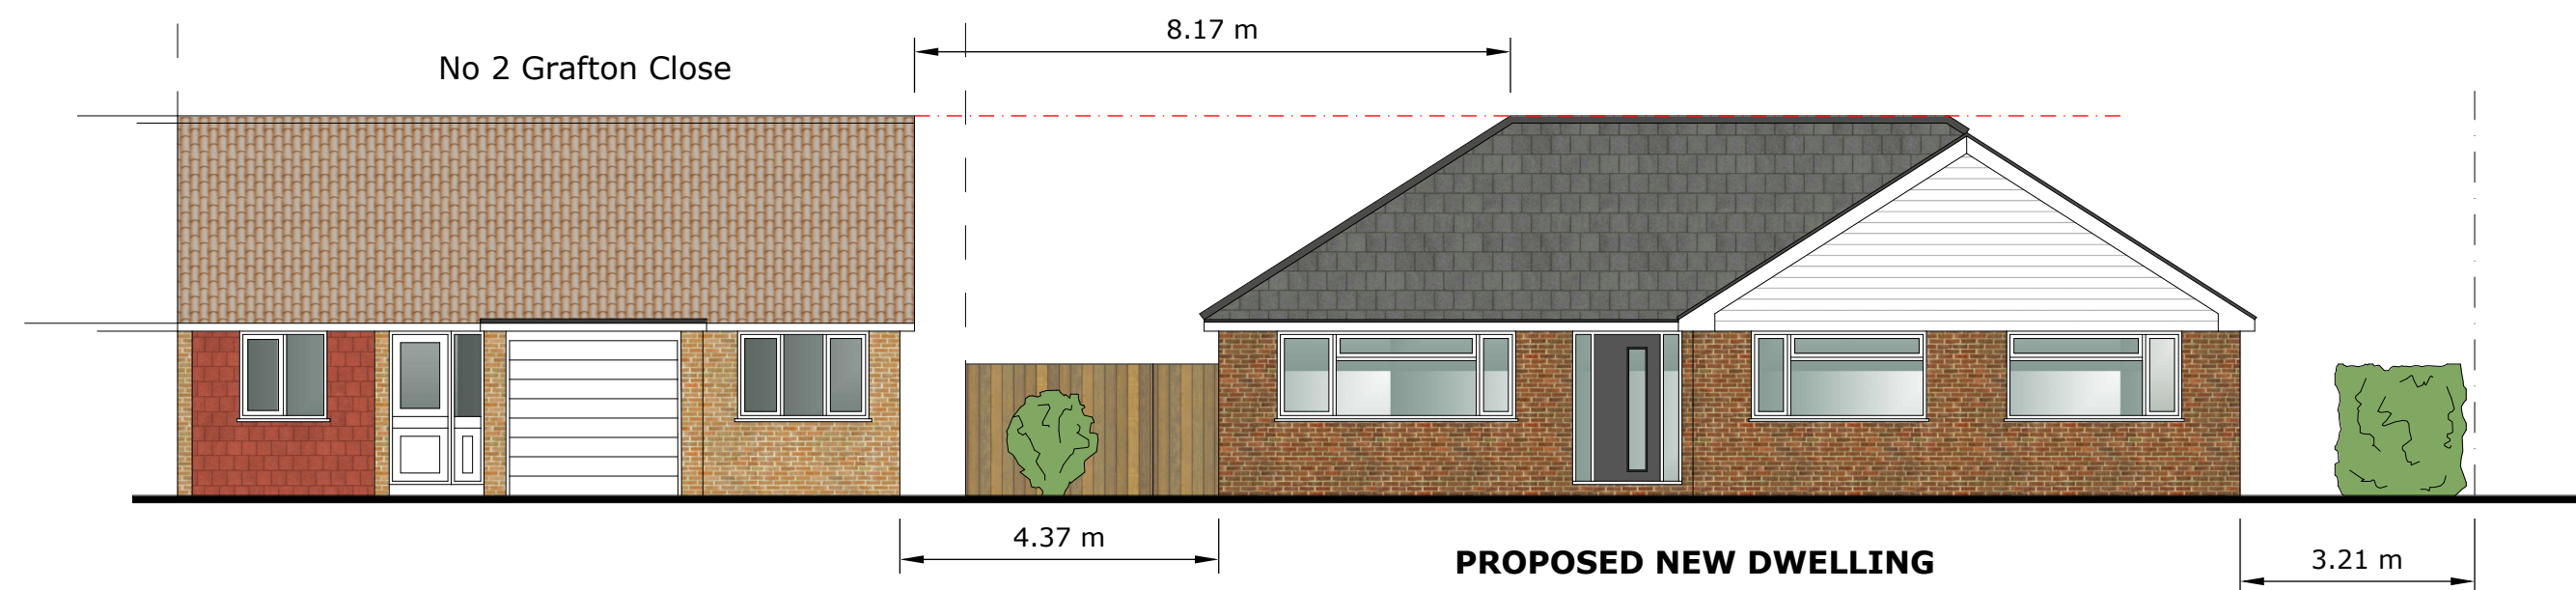

**ELEVATION STREET SCENE
NORTH FACING**