key:

15" wall brick+brick

10 1/2" wall brick+block+ cavity:25mm insulation

10 1/2" wall brick+block

internal partition: construction:various

roof construction: various

dimensions: taken from existing drawings

note: dimensions taken from existing drawings + NOT checked on site.

This drawing is protected under The Copyright, Designs and Patents Act 1988

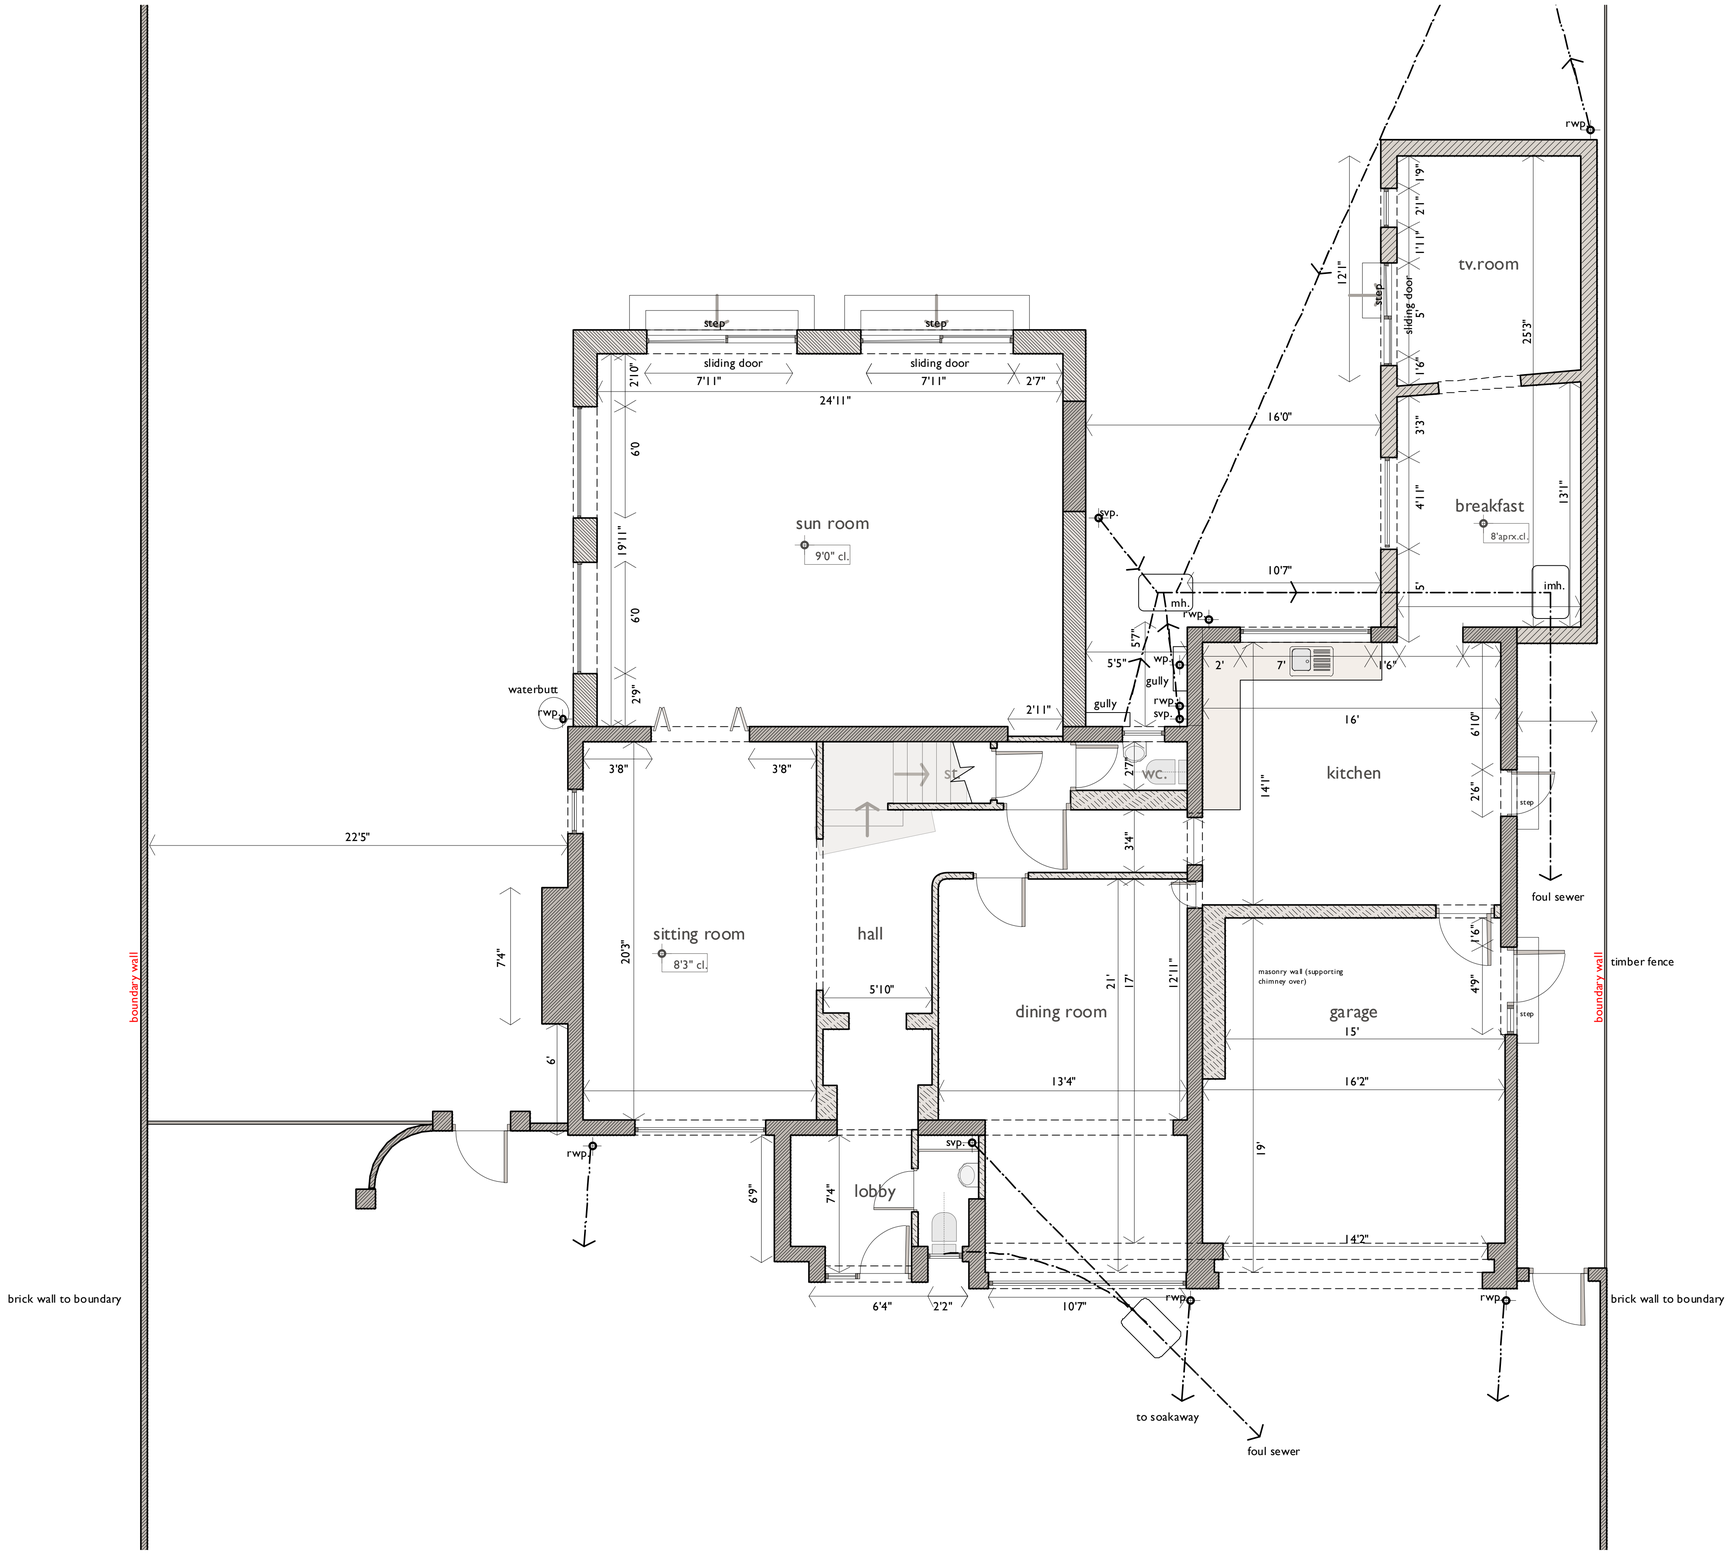

THIS DRAWING IS TO BE READ IN CONJUNCTION WITH ALL OTHER PROJECT, CONSULTANT + SPECIALIST CONTRACTORS DOCUMENTATION

do not scale. figured dimensions only are to be taken from this drawing. All dimensions are to be checked on site before any work is put in hand.

ARUN DISTRICT COUNCIL R/92/11/

REVISIONS:
preliminary issue:26.01.2010

7 angmering lane
east preston

nb01033ex01b 1/50@A1

groundfloor plan: existing

nb:architects+

UNIT FIVE
level four south
new england house
new england street
Brighton
East Sussex
BN1 4GH
1&f : +44(0)1273 609603

THE WORKSHOPS
stone cottage
rock road
washington
west sussex
RH20 3BH
1&f : +44(0)1903 891439

mail@ nbarchitecture.com

©