


Front Elevation

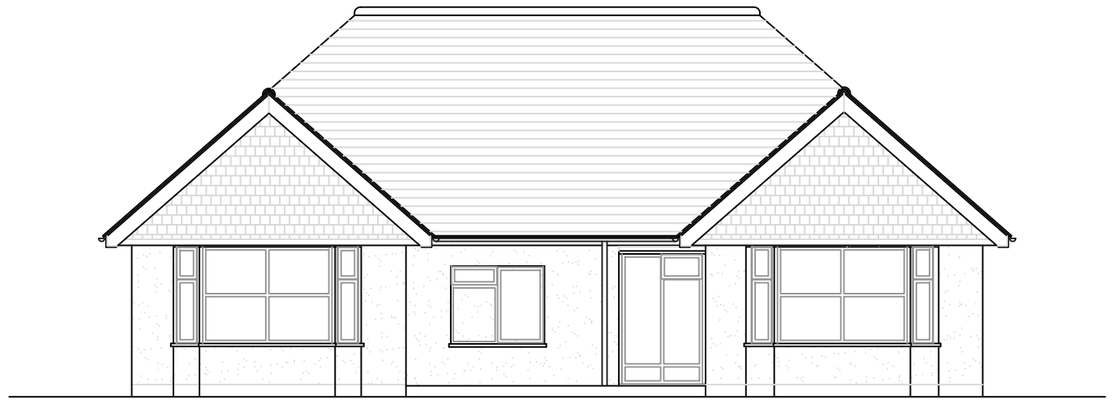

Side Elevation




Rear Elevation


Elevations (1:100)



Side Elevation

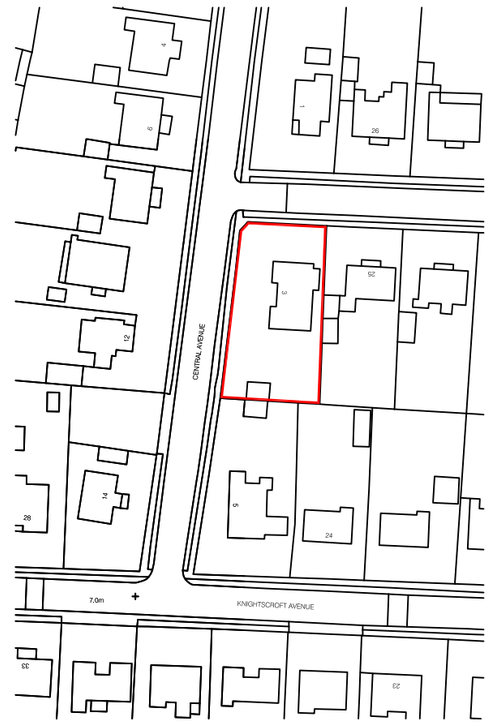


Site Location (1:1250)

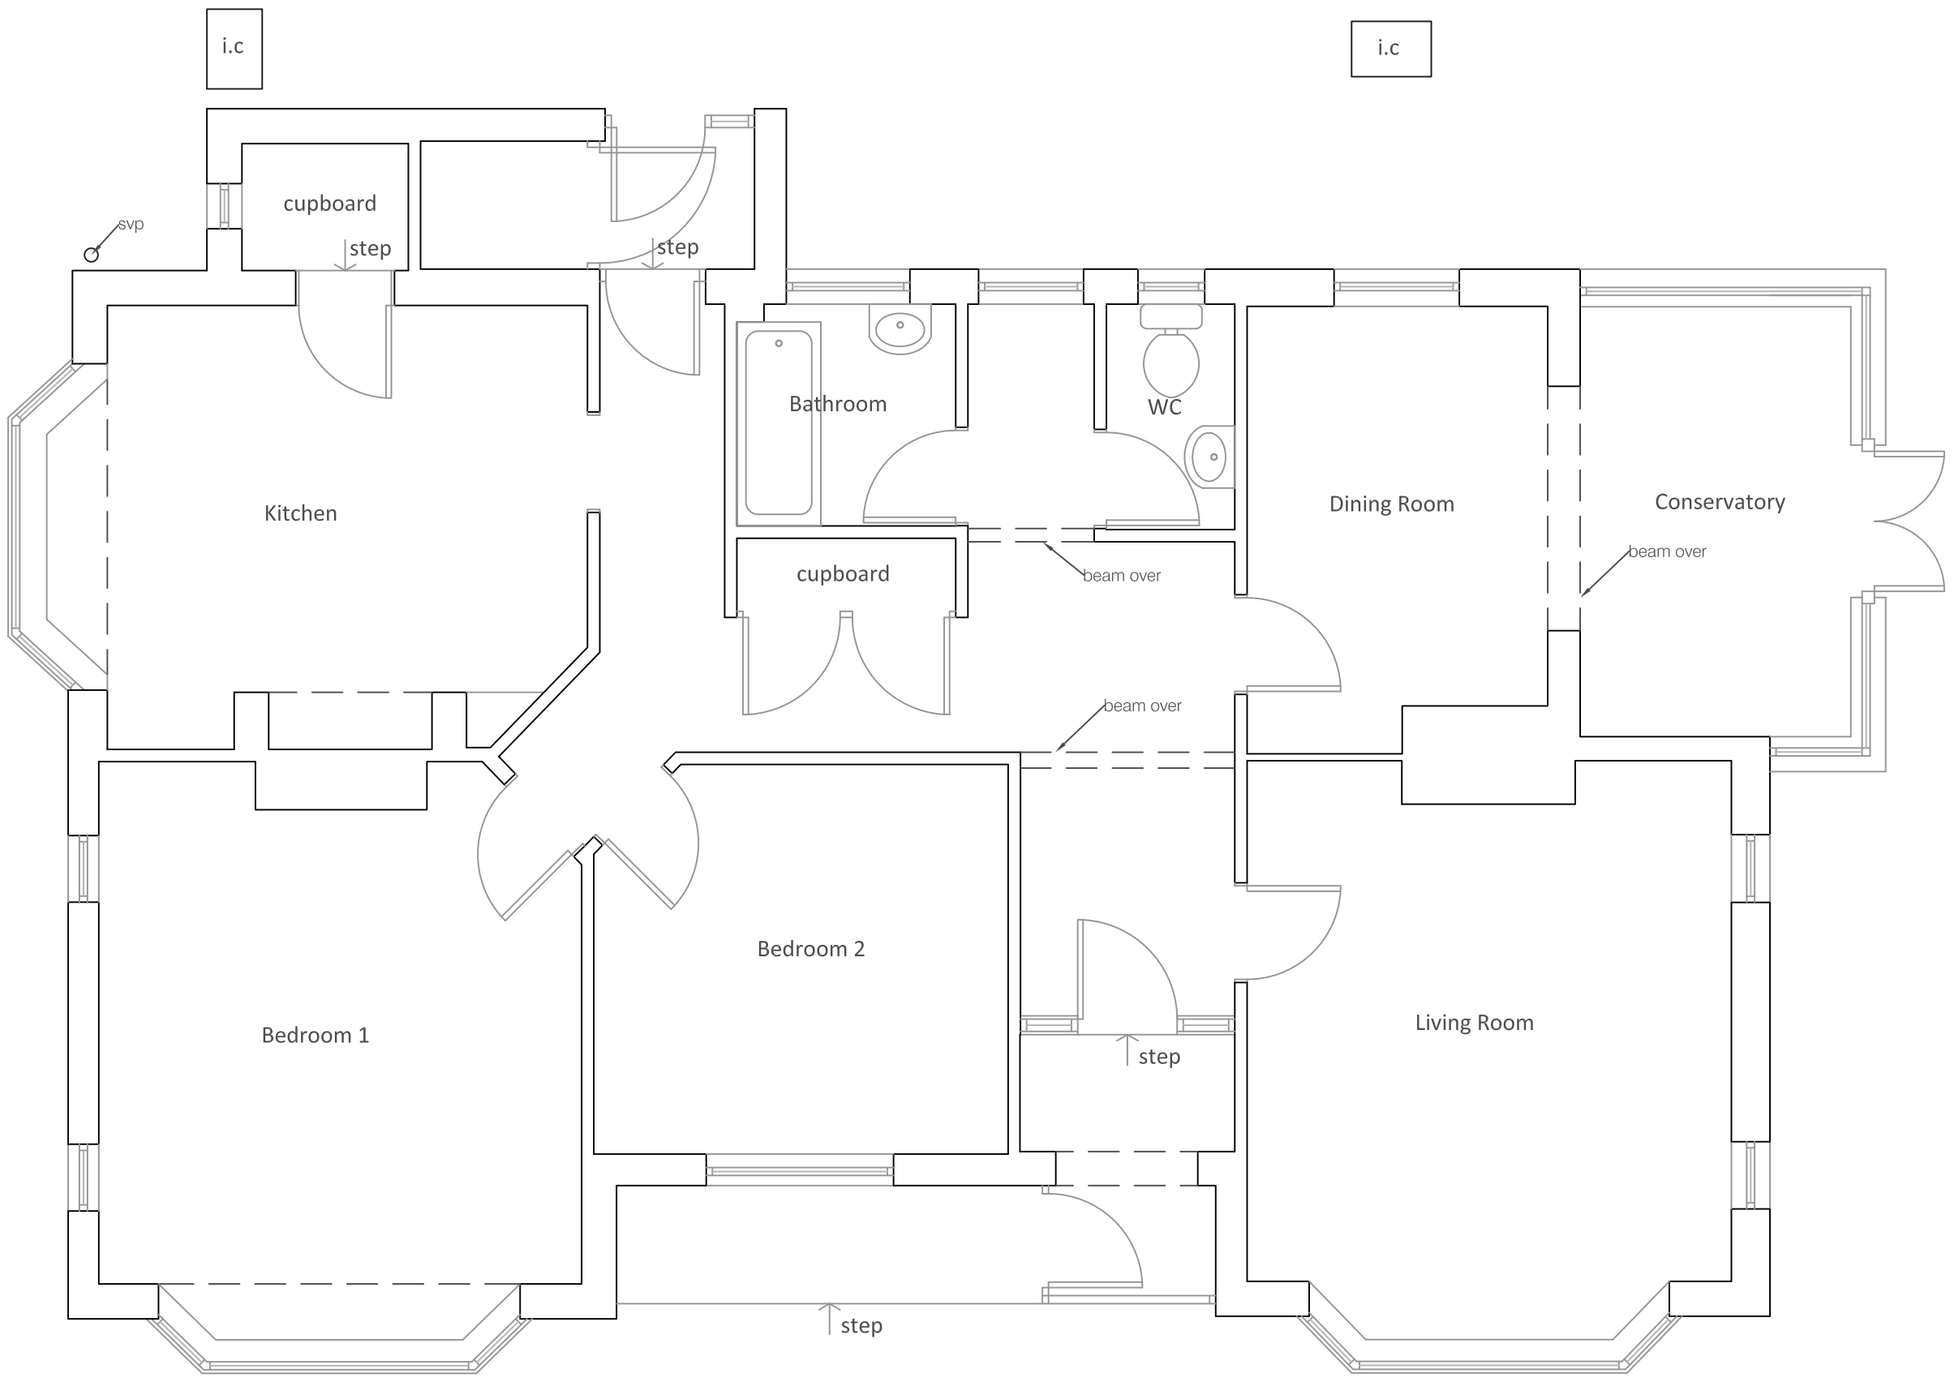

Ground Floor

Plan (1:50)

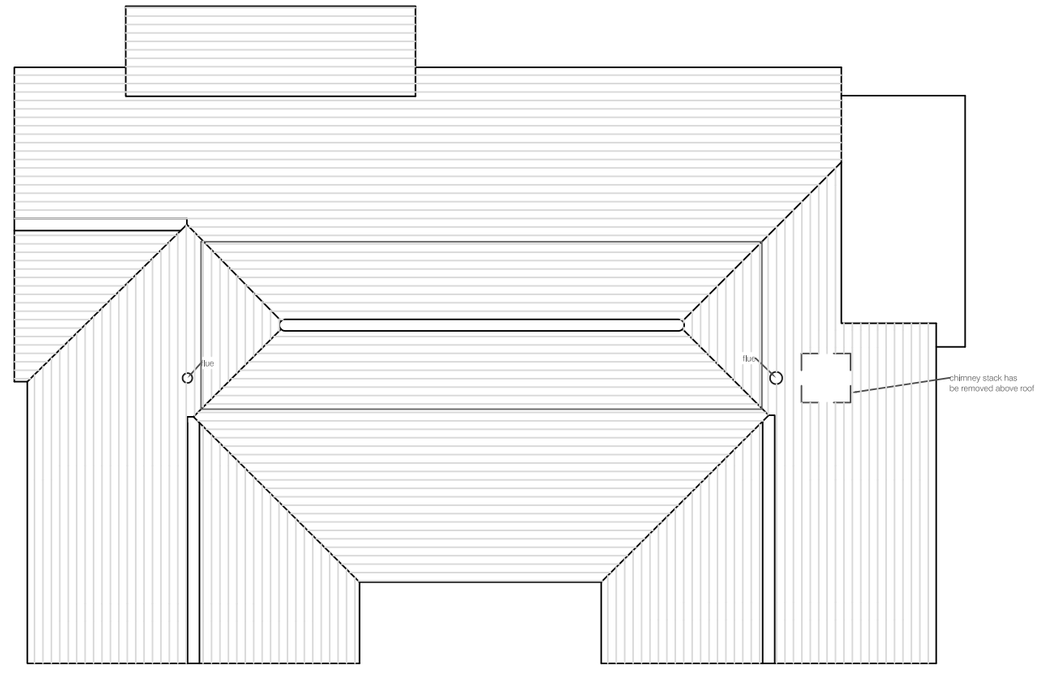

Roof Plan (1:100)

Revisions		
Rev	Description	By

All dimensions to be checked on site prior to commencement of work, except for planning purposes.

This drawing is the copyright of

Inspired Design Studio Ltd.

and may not be copied, altered or reproduced In any way without written authority.

Client: Mr Lamb

Project Address:
3 Central Avenue
Rustington
Littlehampton
BN16 2HG

Drawing Title:
Existing Plans, Elevations and Site Location

Drawing Number: 912.01

Scale: As stated printed @ A2

Date: 19.03.14

ARUN DISTRICT COUNCIL R/0214/HH