


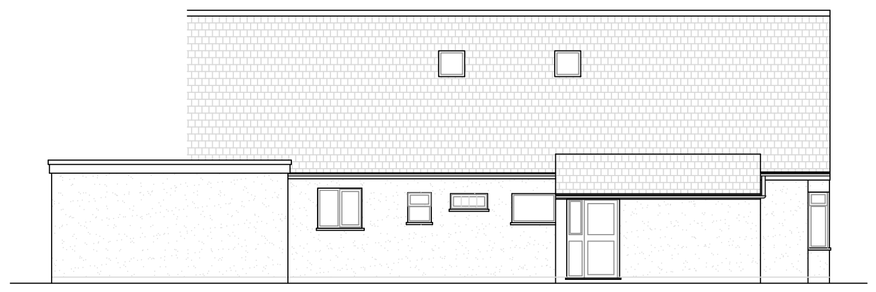

Side Elevation




Rear Elevation




Side Elevation


Elevations (1:100)

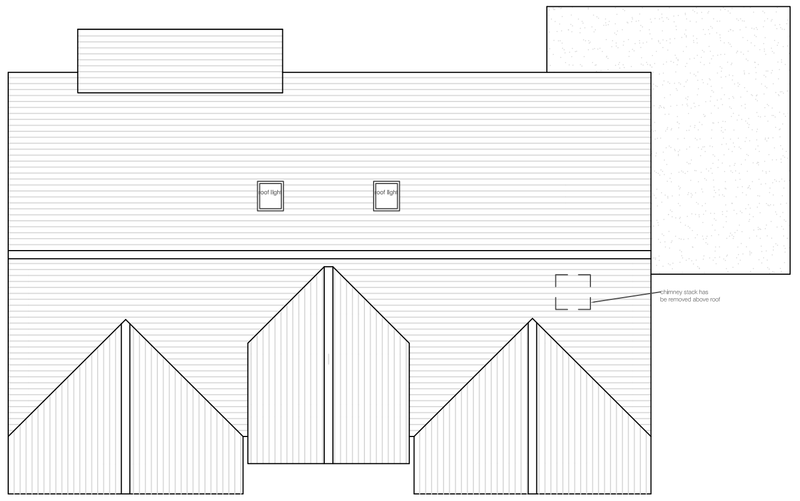


Roof Plan (1:100)

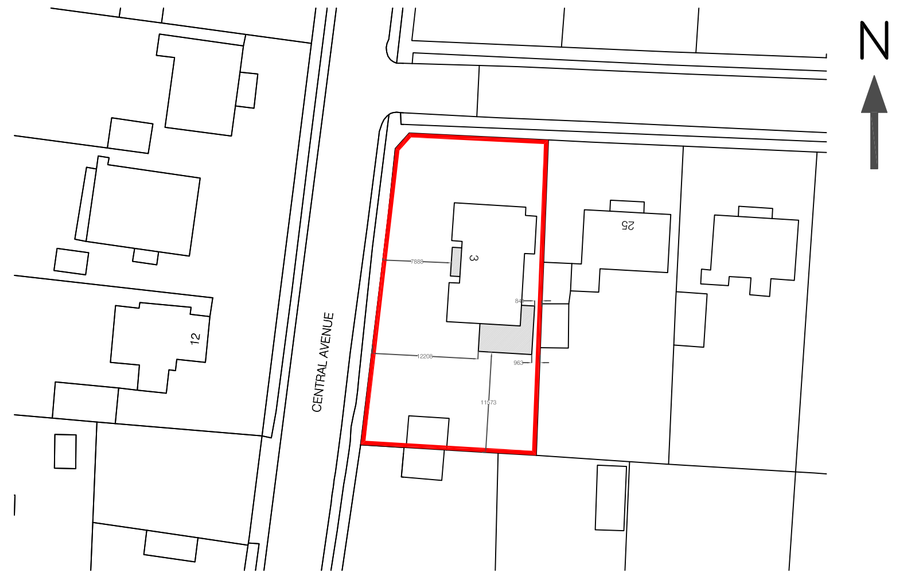

Block Plan (1:500)

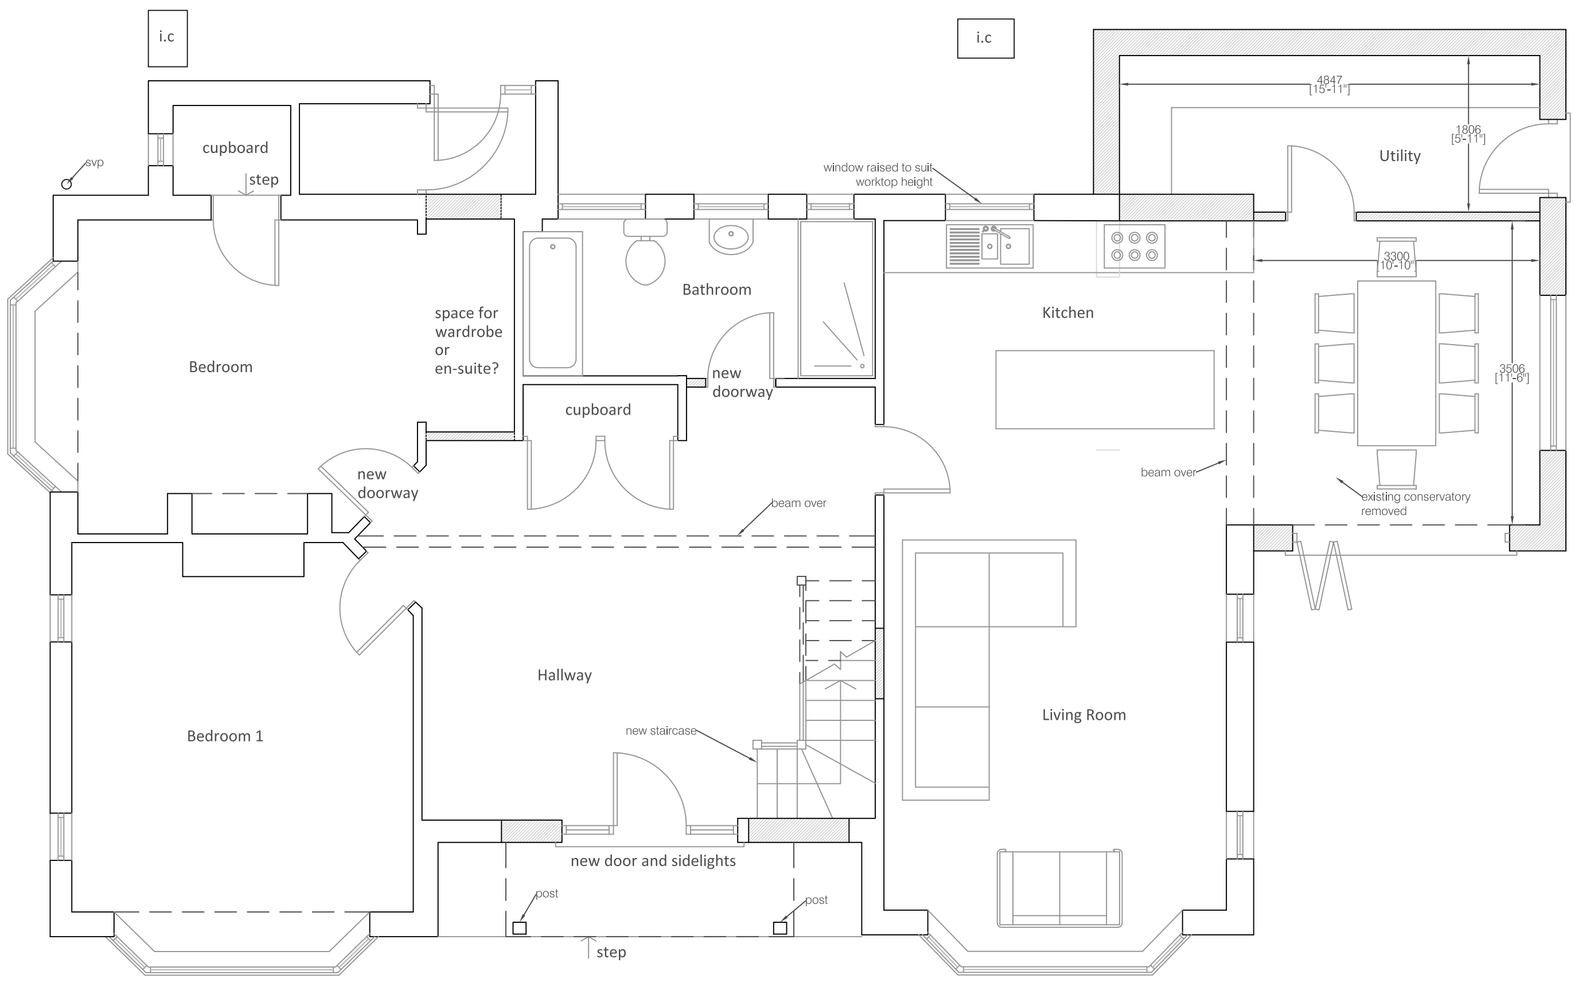

Ground Floor

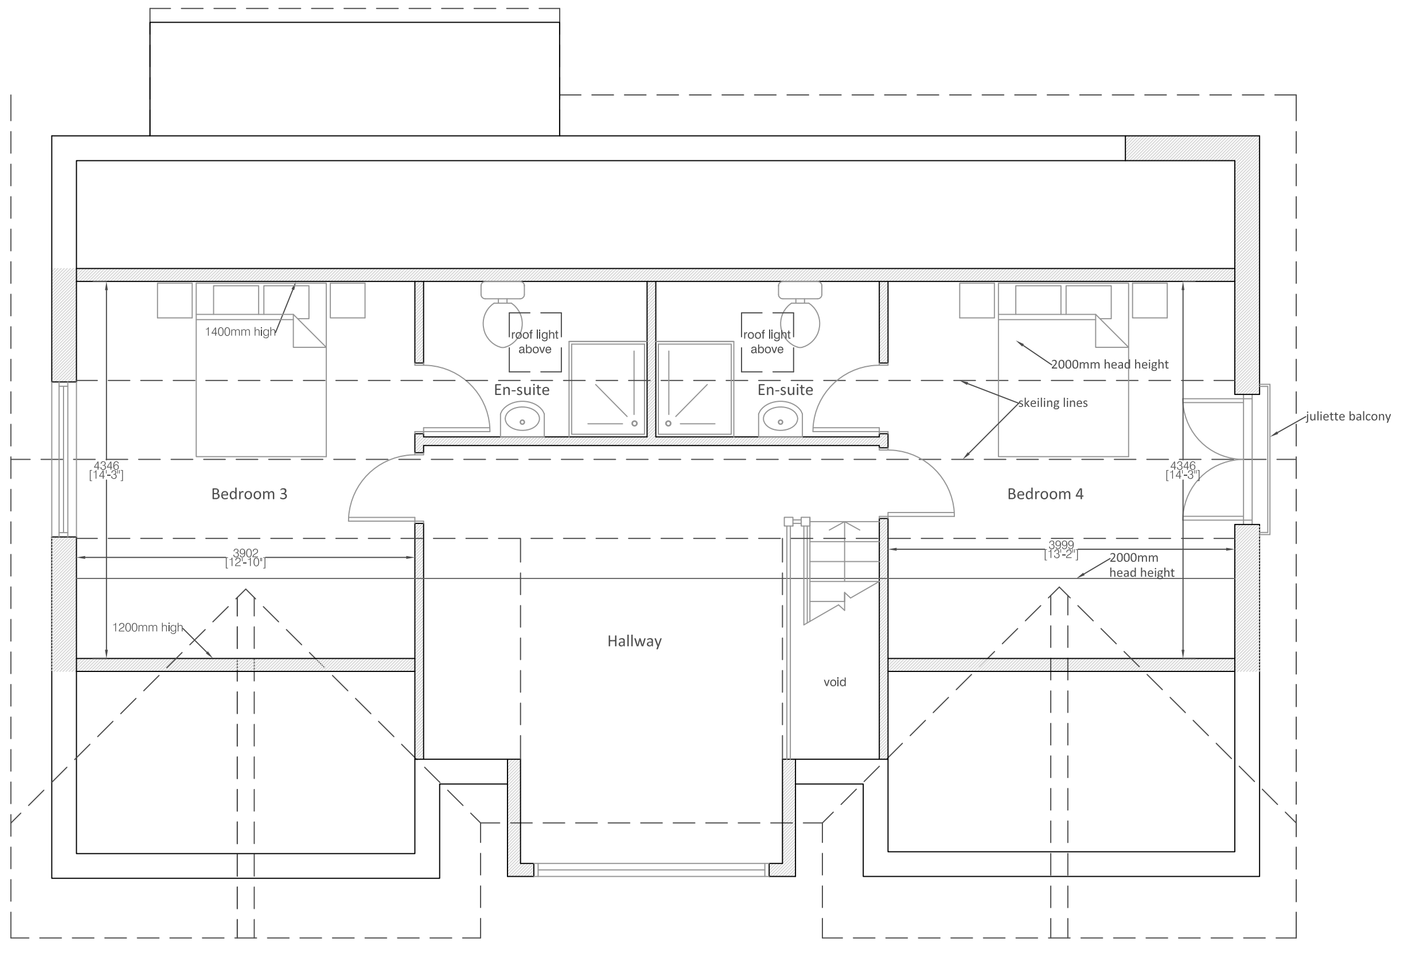

First Floor

Plan (1:50)

Revisions		
Rev	Description	By
b	Amendment to side Elevation	LW
a	Roof lights added to en-suites	JS

All dimensions to be checked on site prior to commencement of work, except for planning purposes.

This drawing is the copyright of
Inspired Design Studio Ltd.
and may not be copied, altered or reproduced in any way without written authority.

Client: Mr Lamb

Project Address:
3 Central Avenue
Rustington
Littlehampton
BN16 2HG

Drawing Title:
Proposed Plans and Elevations

Drawing Number: 912.02.b

Scale: As stated printed @ A1

Date: 28.03.14

ARUN DISTRICT COUNCIL RECEIVED