


91, Broadmark Lane, Rustington

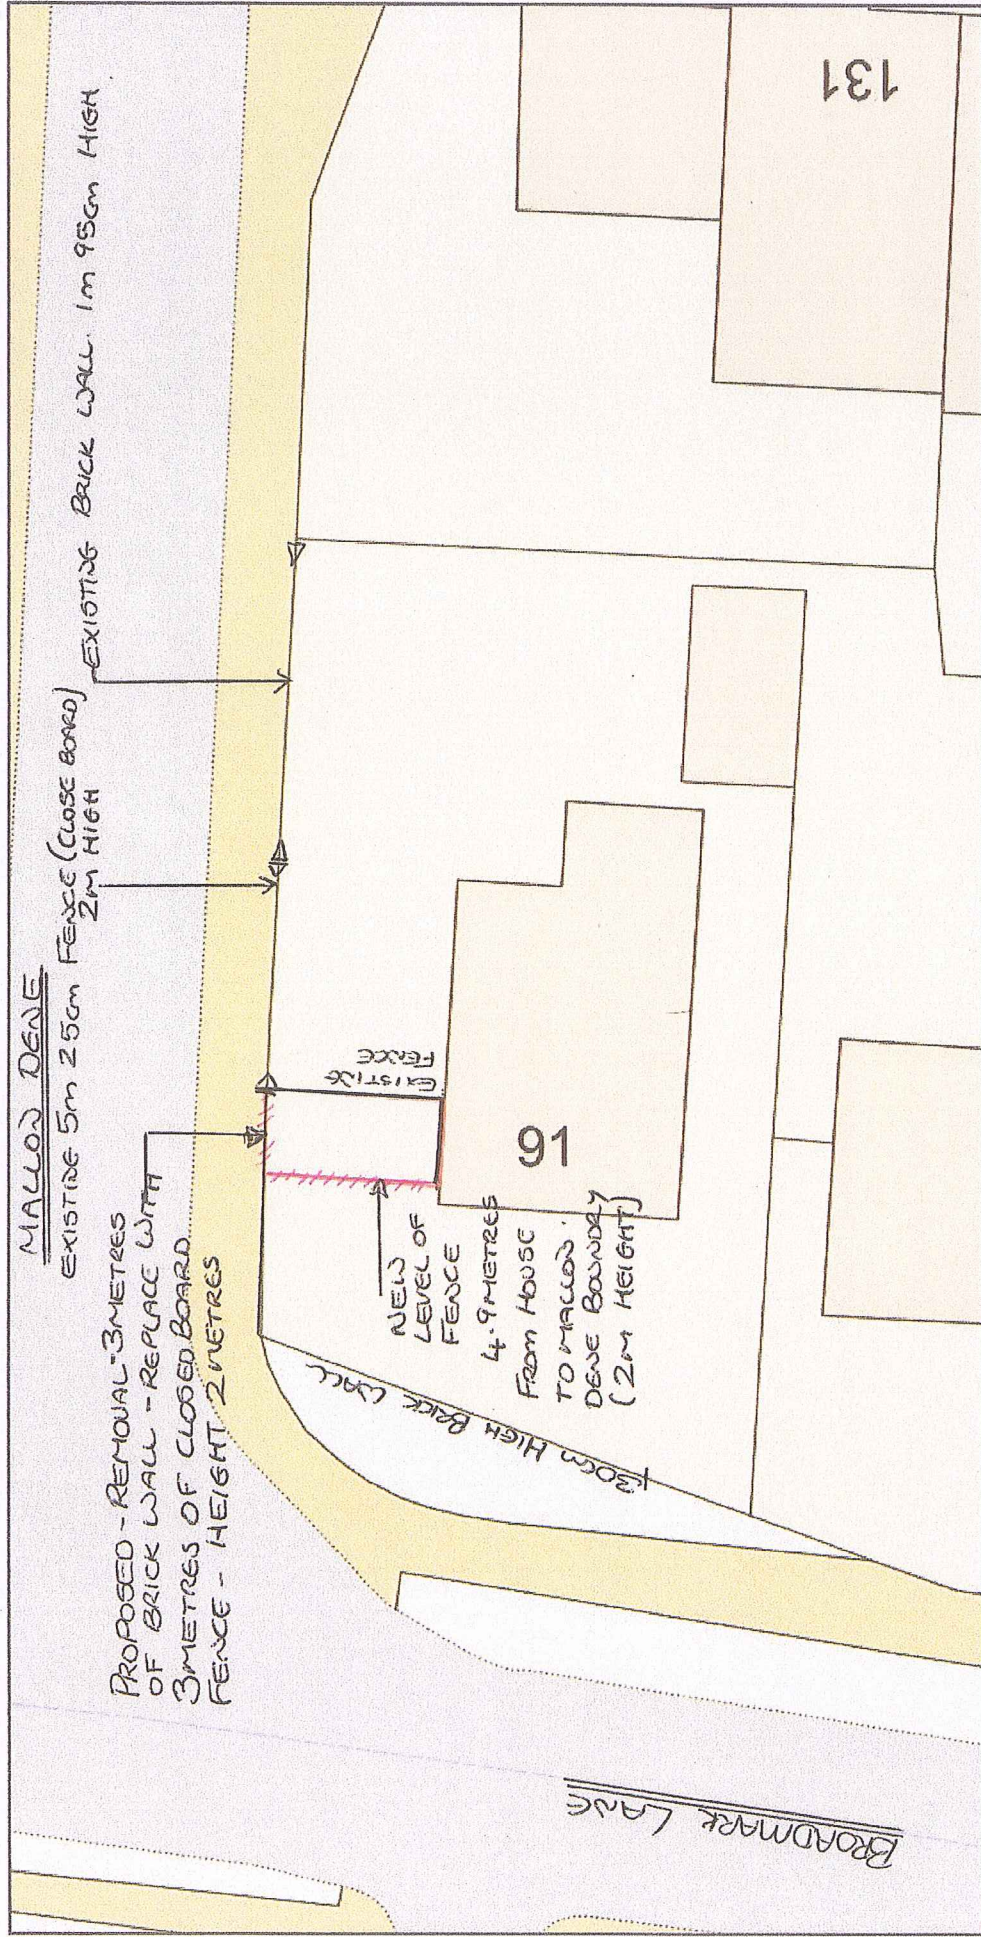

Plan Produced for: R/92/18/HH

Date Produced: 29 May 2018

Plan Reference Number: TORQM18149194335128

Scale: 1:200 @ A4

SOCA

© Crown copyright. All rights reserved. 2018 Licence number 0100042766