


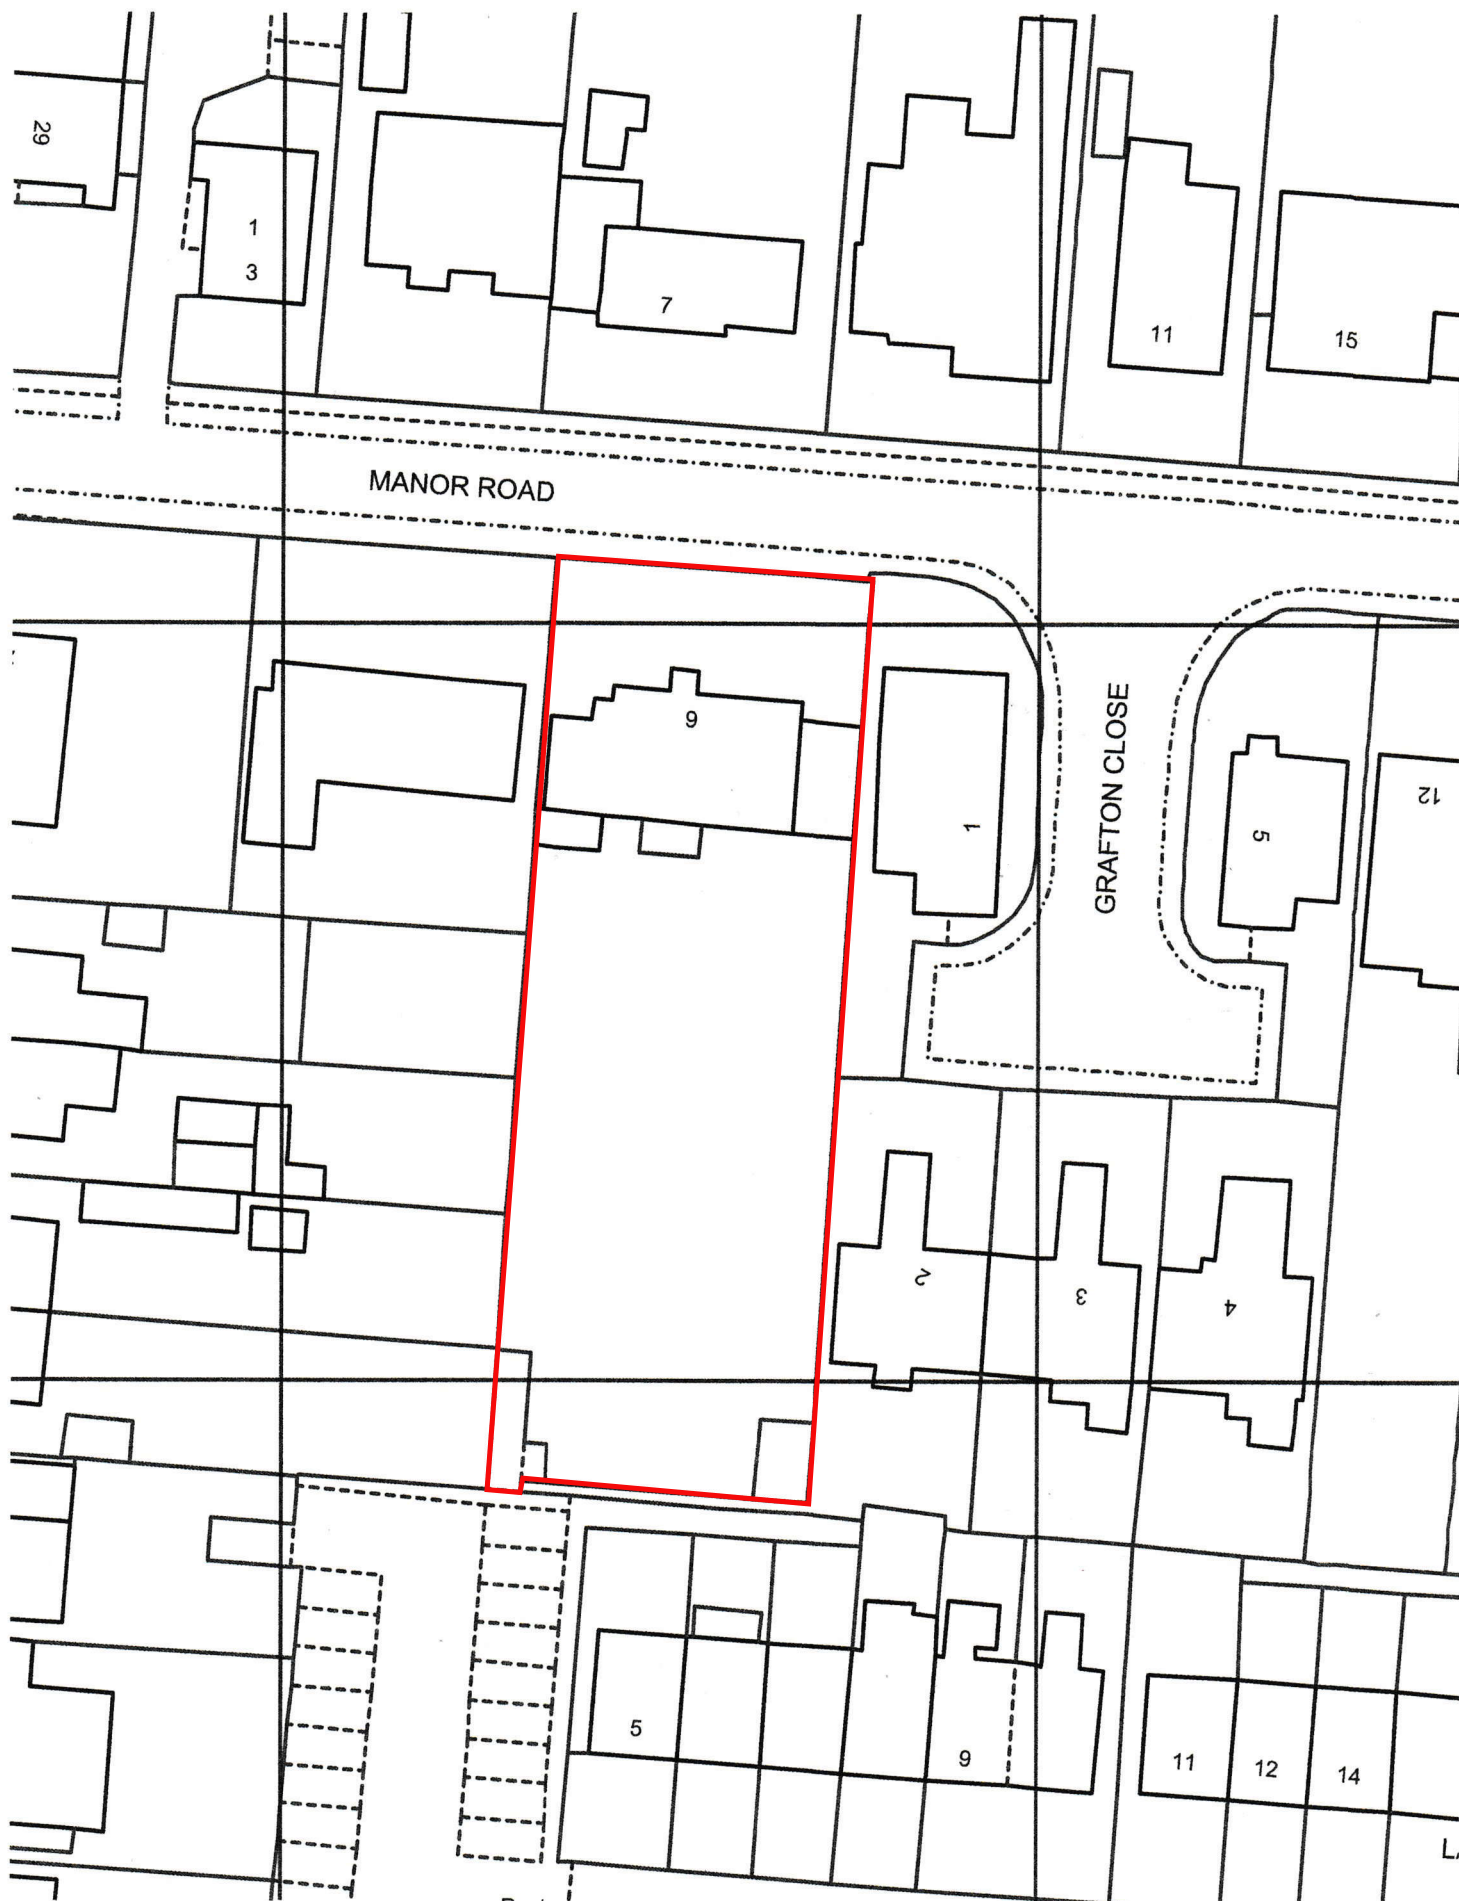

BLOCK PLAN: 6 MANOR ROAD, RUSTINGTON.

Dwg No: DS/6MANORNEW2BUNG/05

04/05/2020

NORTH

0 10 20 30m

SCALE 1:500 @ a4