



Existing Section Looking East

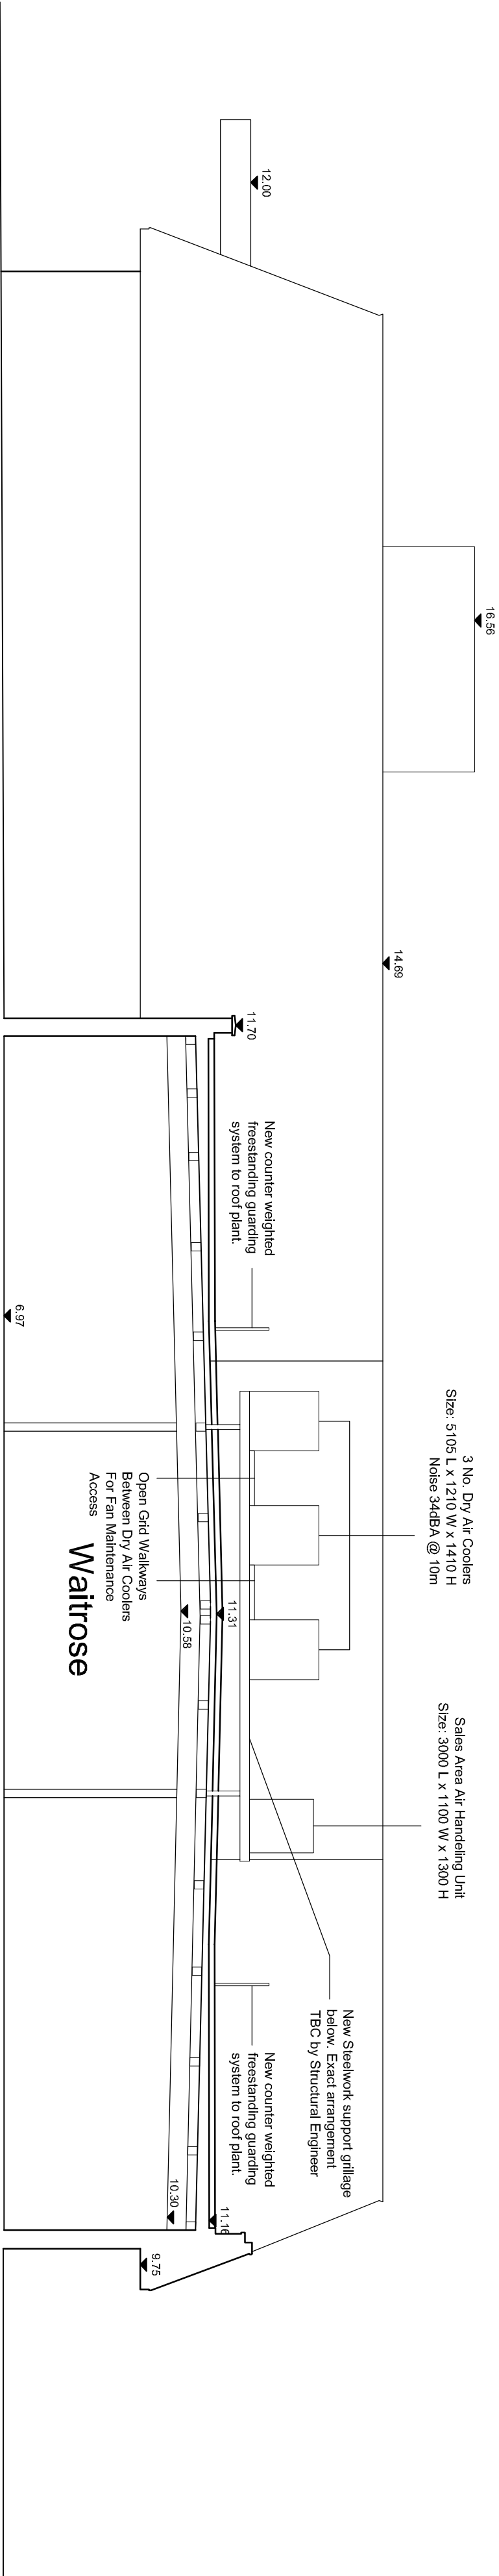

Proposed Section Looking East

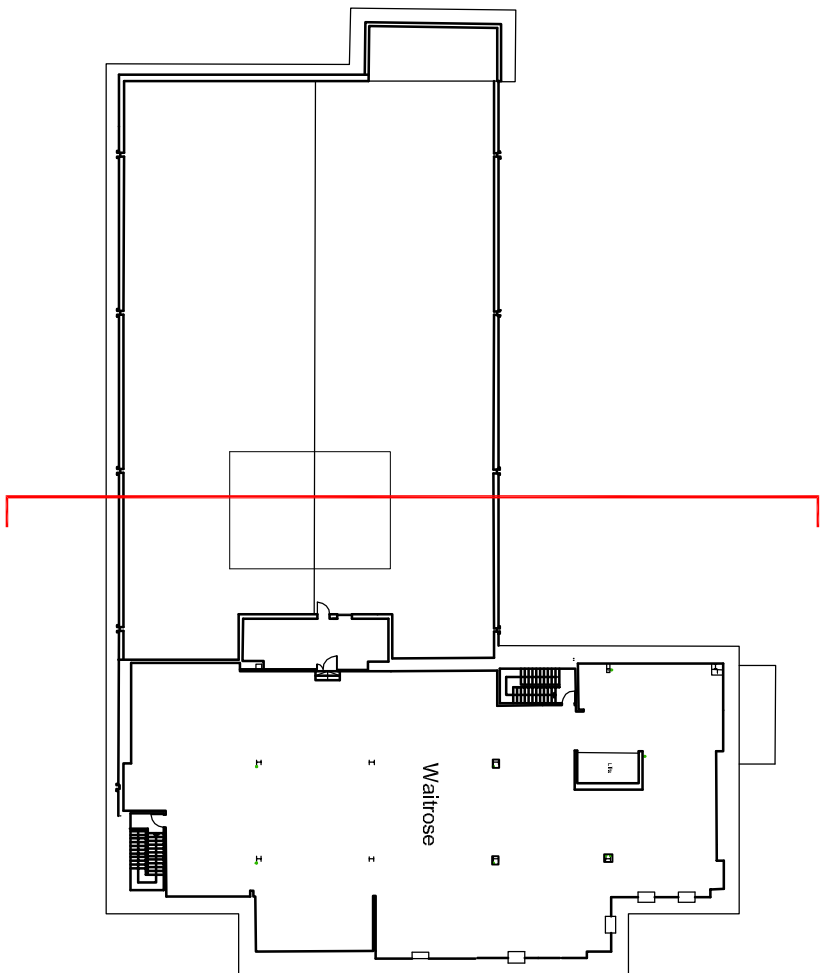

Key Plan