



NOTES

LEGEND


- PROPOSED GROUND LEVELS
- EXISTING GROUND LEVELS
- 1500 SURFACE WATER SEWER
- 1500 FOUL WATER SEWER

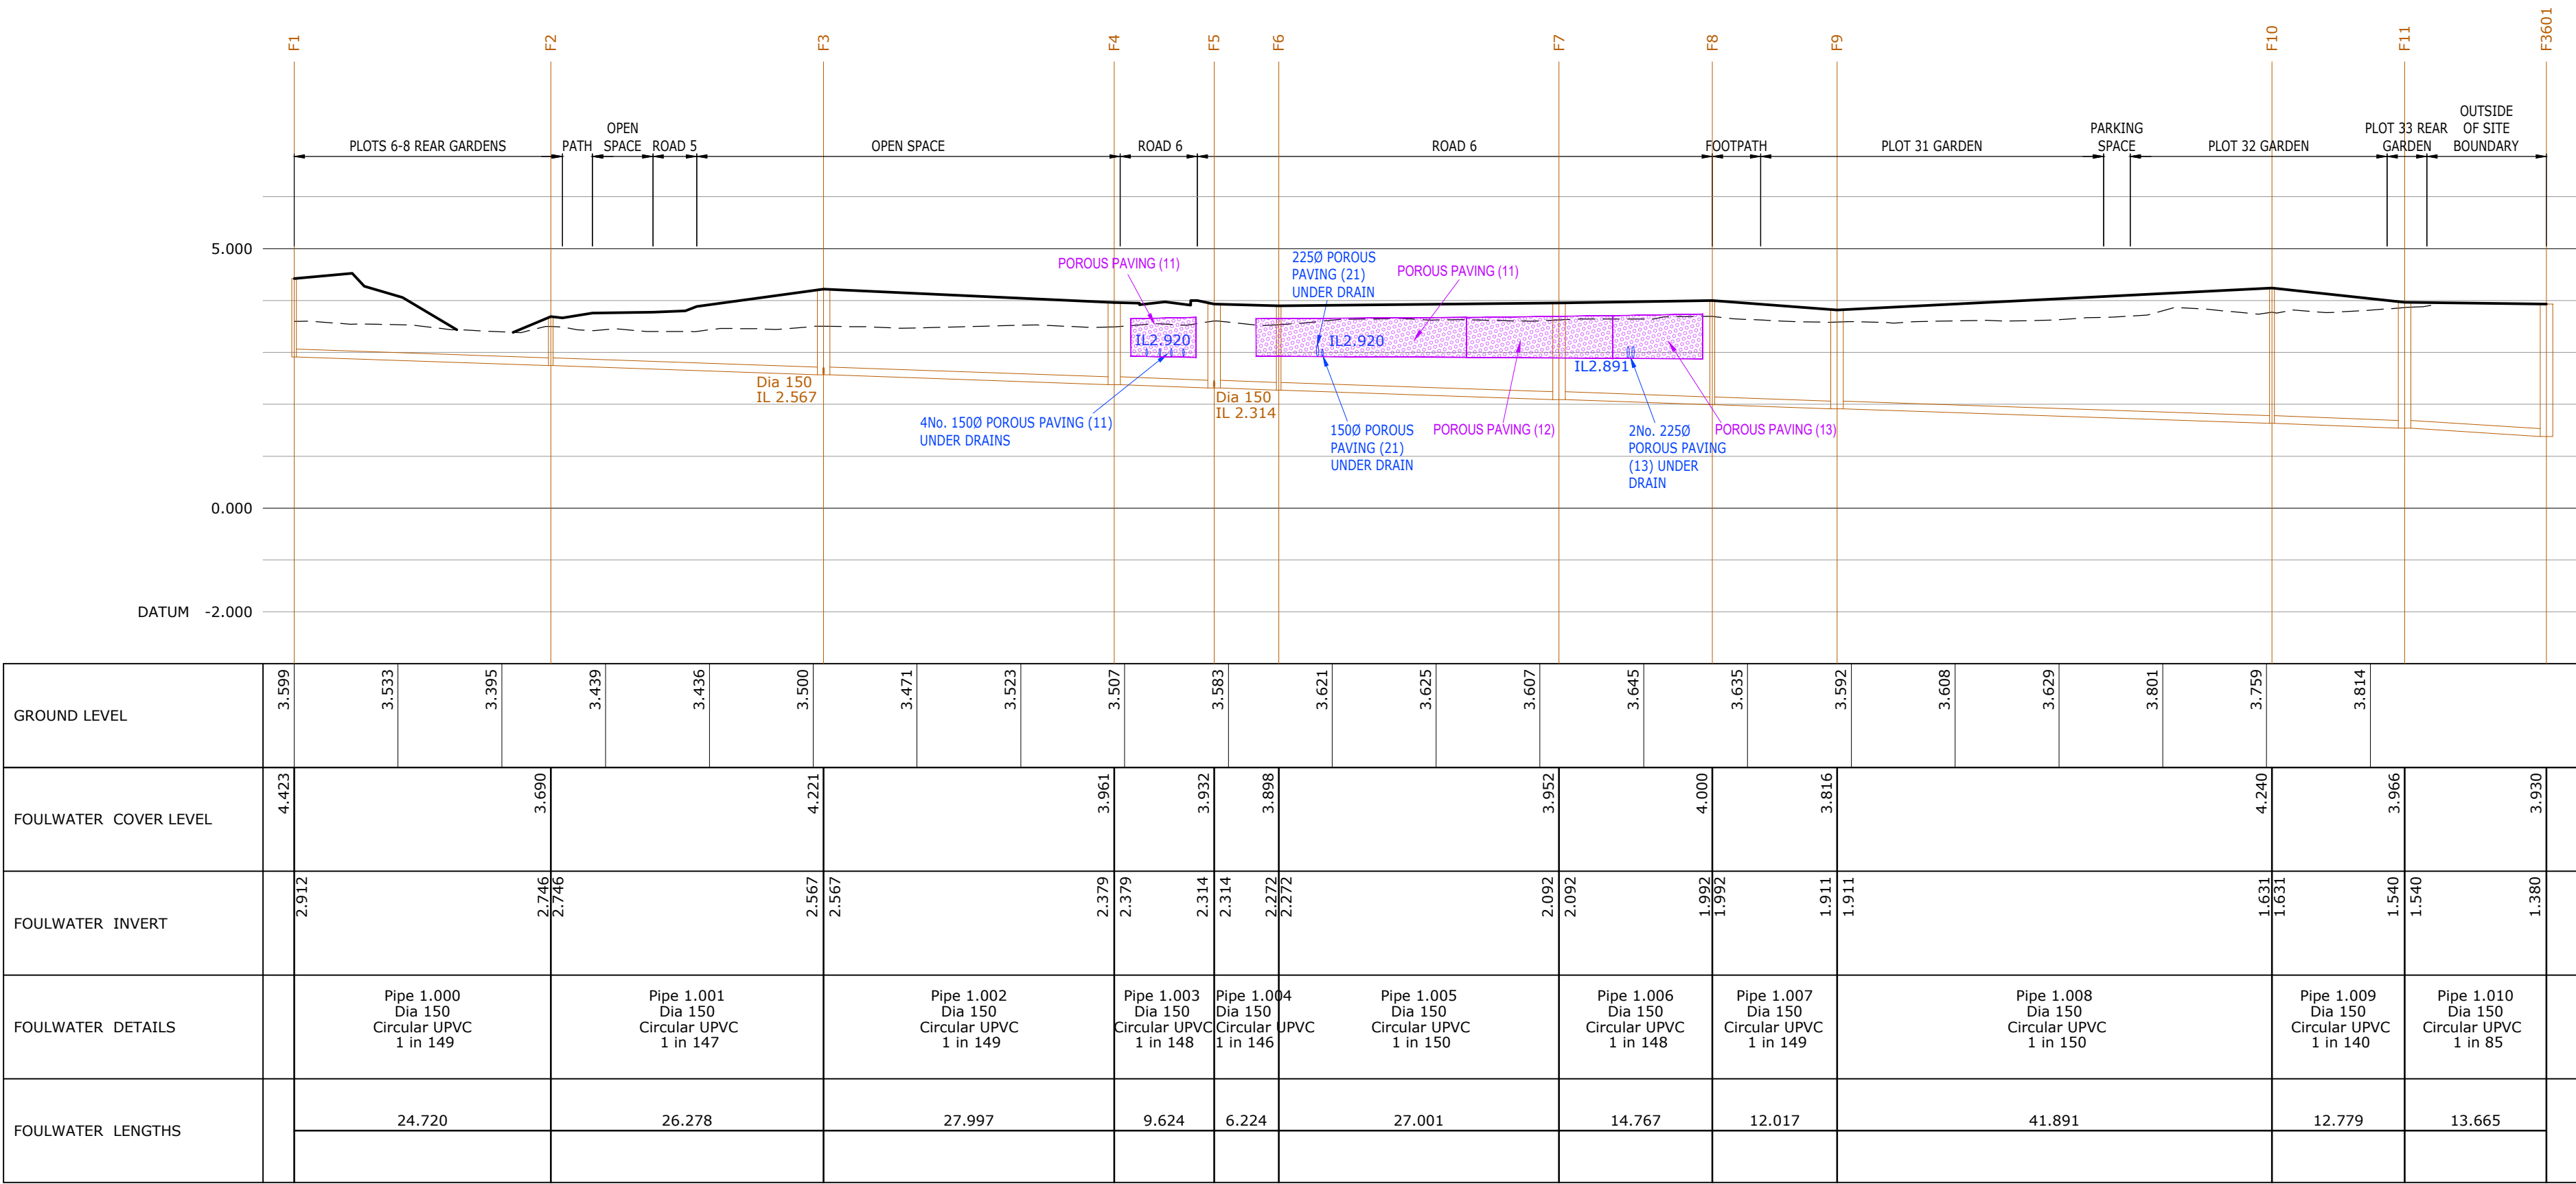

SCALE 1:500 HORIZONTAL, 1:100 VERTICAL

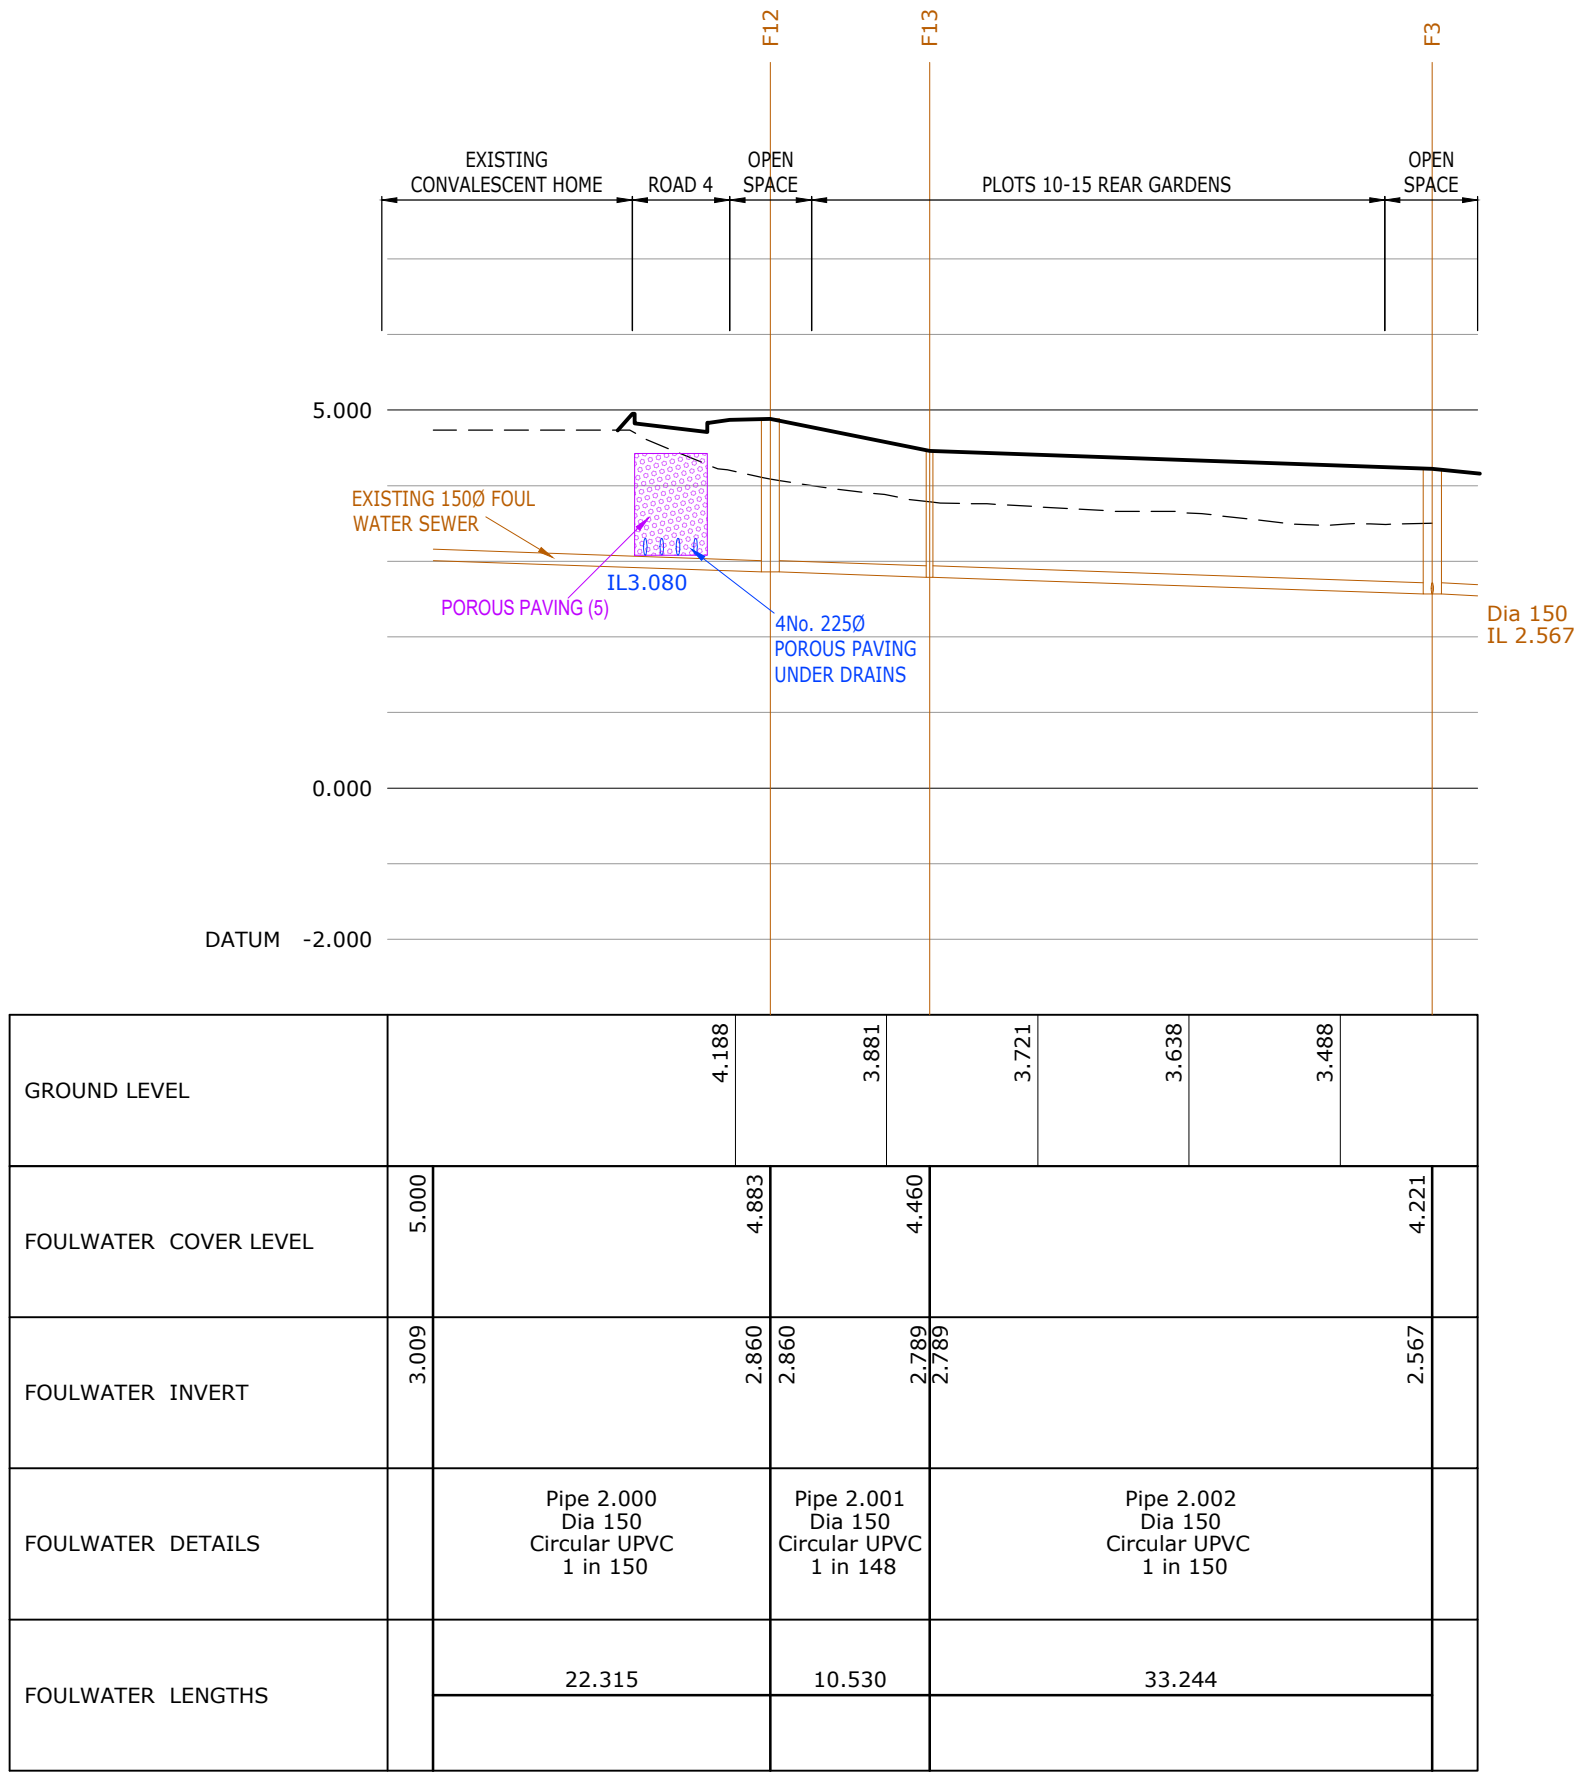

SCALE 1:500 HORIZONTAL, 1:100 VERTICAL

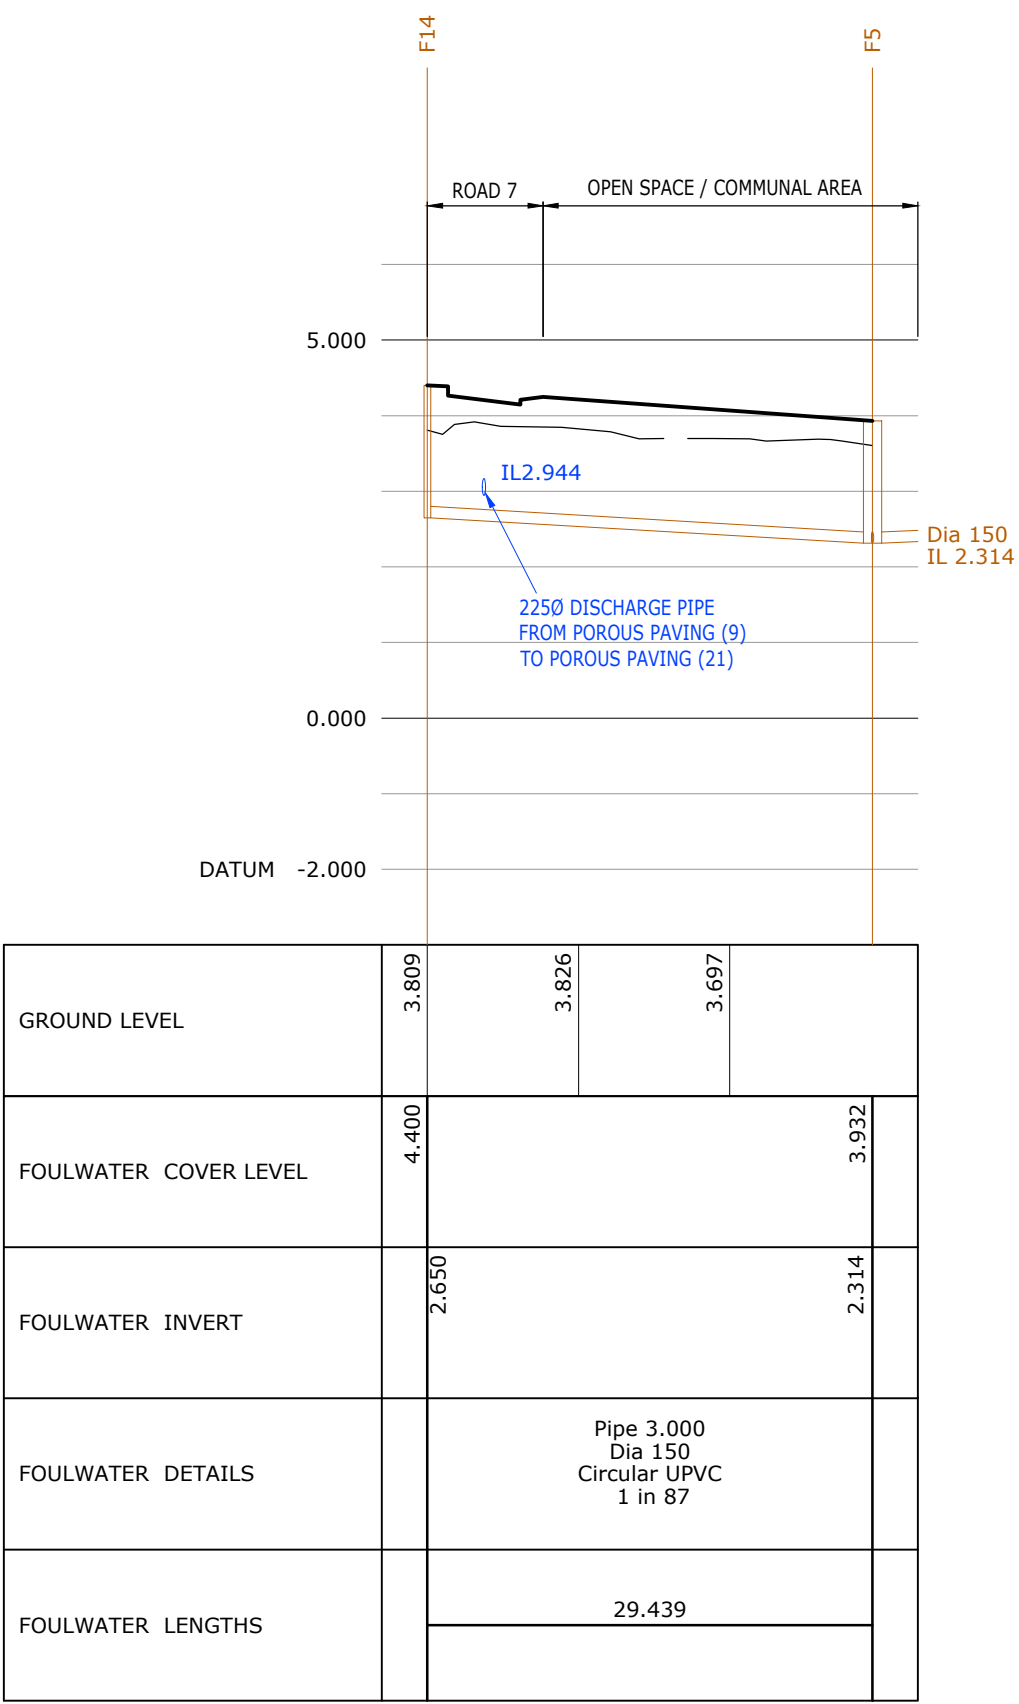

SCALE 1:500 HORIZONTAL, 1:100 VERTICAL

FOR CONSTRUCTION
SUBJECT TO TECHNICAL
APPROVAL

Rev	Amendments	Dm	Chk	App	Date
 ODYSSEY Unit 1 Pucknall Farm Down Lane Braintree Romey SO41 6DJ Telephone: 01794 537980 Fax: 01266 331134 E: info@odysseyconsult.co.uk W: www.odysseyconsult.co.uk					
Job Title SEA ROAD RUSTINGTON, WEST SUSSEX					
Drawing Title DRAINAGE LONG SECTIONS					
Client MACAR HOMES (RUSTINGTON) LTD					
Scale AS SHOWN@A1	Date MAY 25	Designed LG			
Drawn LG	Checked BAC	Approved BAC			
Job No 25-043	Drawing No 25-043-139	Rev -			