





Block A - South (Front) Long Elevation
Scale: 1 : 100



Block A - North (Rear) Long Elevation
Scale: 1 : 100

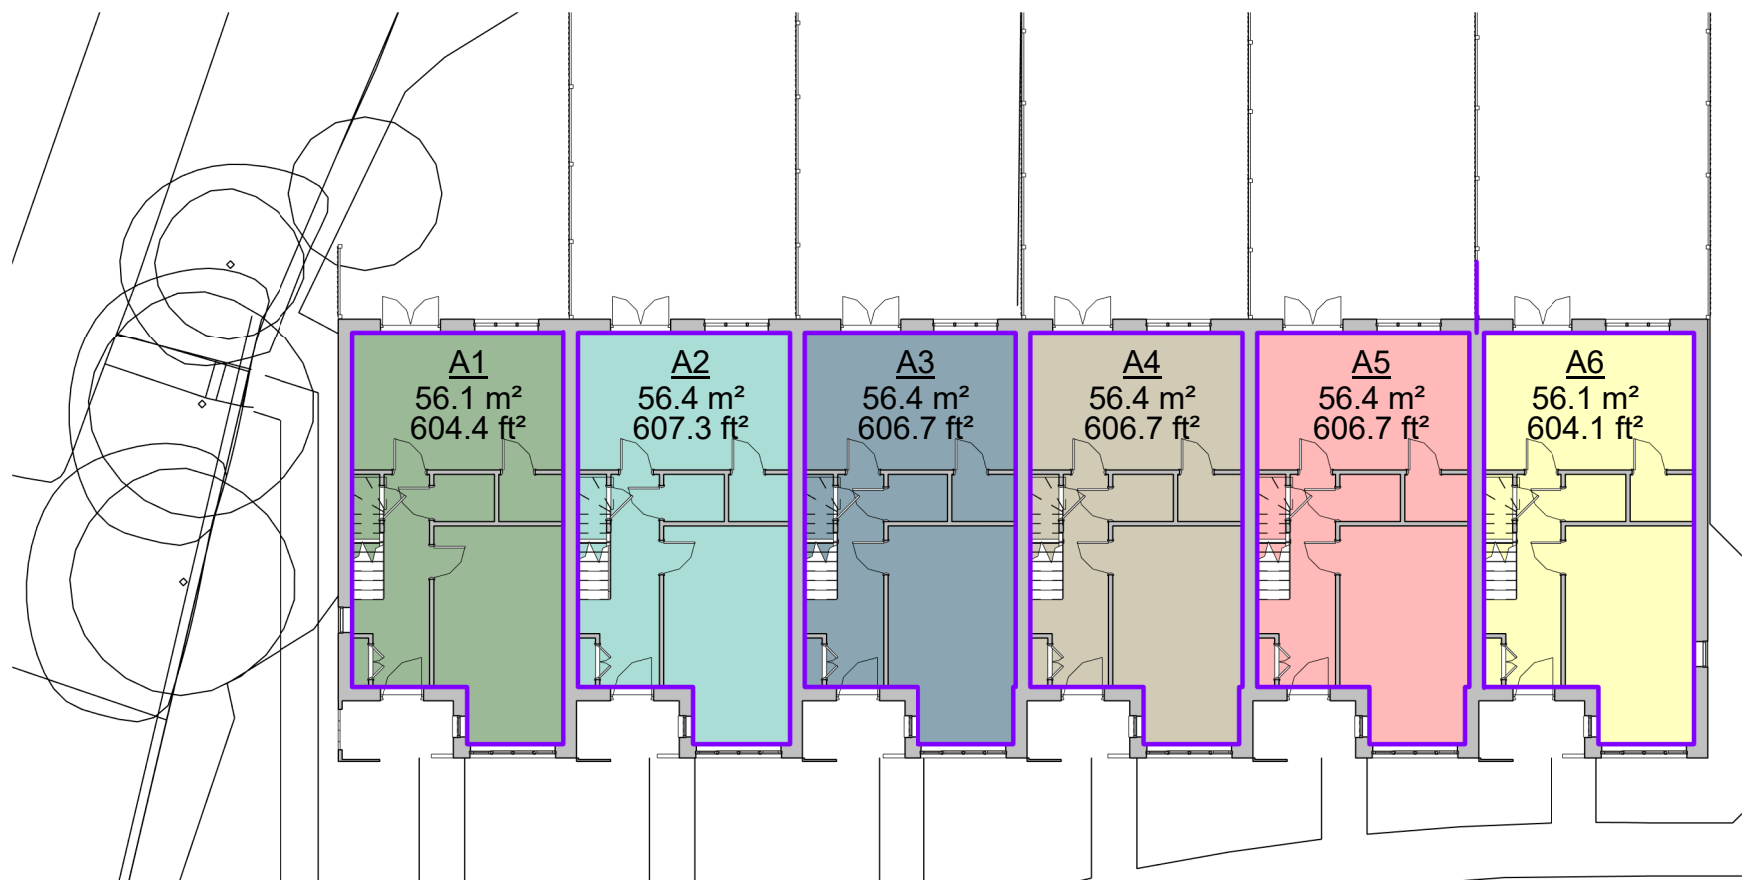

BLOCK A/ AREA PLAN -GF
Scale: 1 : 200

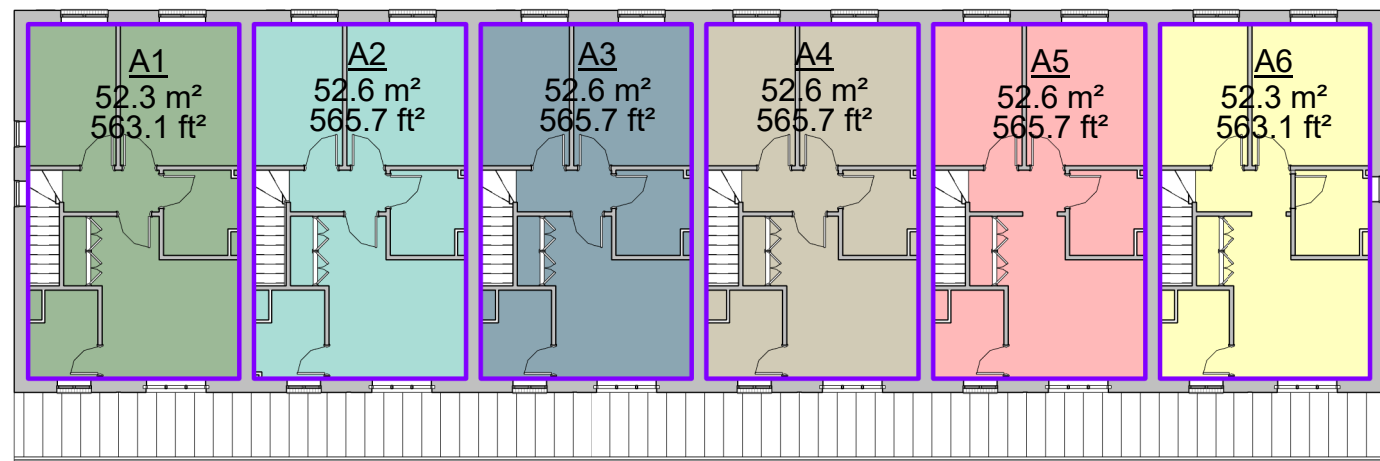

BLOCK A/ AREA PLAN -FF
Scale: 1 : 200

REFER TO DRAWING 010100 FOR
TYPE PLANS AND ELEVATIONS

Material Legend

- 01 Red Brick with grey mortar
- 02 Dark grey detail Brick
- 03 Reconstituted Slate Roof
- 04 Dark Grey Window Frames
- 05 Vertical Timber faced PAS24
- 06 Soldier Coursing
- 07 UPVC Rainwater Pipes and Guttering in Black
- 08 UPVC Rainwater Pipes in Red
- 09 Standing seams roof
- 10 Front Door with Vision Panel
- 11 Grey GRP Dormer Surround
- 12 Red Air Brick for kitchen/bathroom extracts
- 13 Red Brick Faced GRP Chimney
- 14 SVP Vent
- 15 Boiler Flue
- 16 Gas Meter box
- 17 Grey Column



AUTHORITY
APPROVAL

ISSUE/REVISION

I/R	DATE	DESCRIPTION	BY
E	16-11-2018	ISSUE FOR PLANNING	SK
D	31-10-2018	ISSUE FOR PLANNING	SK
C	12-10-2018	ISSUE FOR PLANNING	SK
B	27-09-2018	ISSUE FOR COMMENTS	SK
A	31-08-2018	ISSUE FOR COMMENTS	SK

KEY PLAN

PROJECT NUMBER

0028

SHEET TITLE

TYPE A AREA PLAN

As indicated @ A1
SHEET NUMBER

0028 · PBA · A · ZZ · DR A · 010101 · -E