


PROJECT

Rustington Convalescent
Home

CLIENT

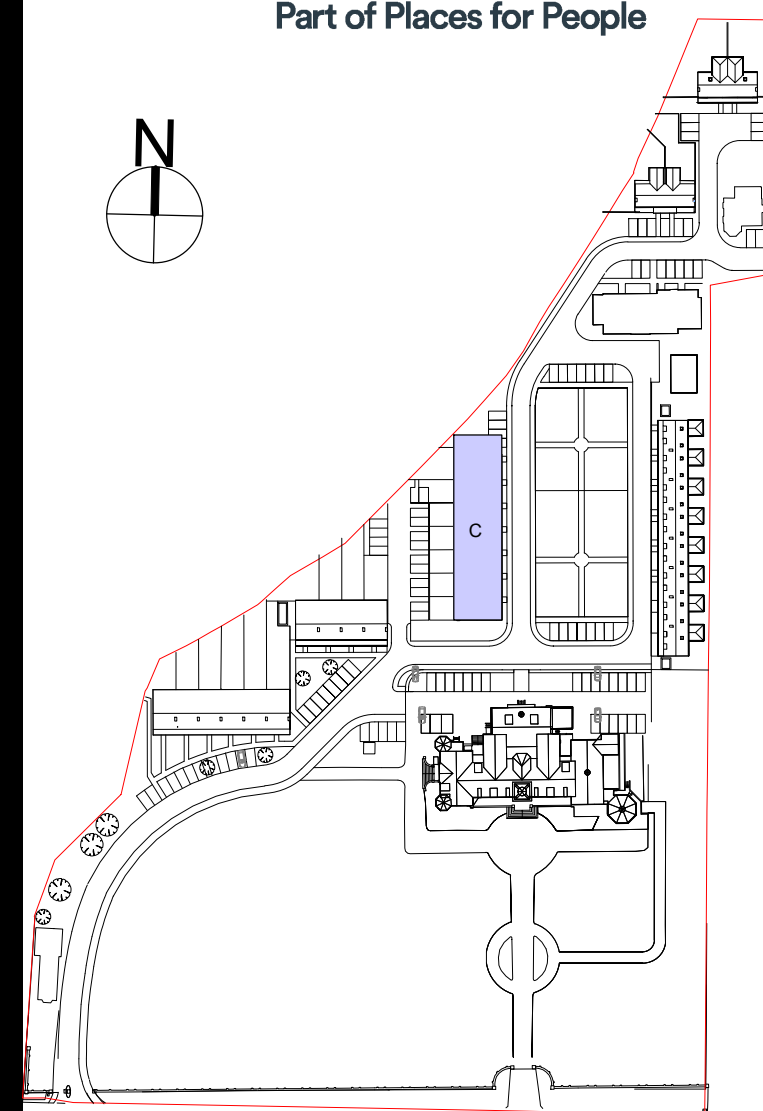

AUTHORITY
APPROVAL

ISSUE/REVISION

E	16-11-2018	ISSUE FOR PLANNING		SK
D	31-10-2018	ISSUE FOR PLANNING		SK
C	12-10-2018	ISSUE FOR PLANNING		SK
B	27-09-2018	ISSUE FOR COMMENTS		SK
A	24-08-2018	ISSUE FOR COMMENTS		SK
I/R	DATE	DESCRIPTION		BY

KEY PLAN

PROJECT NUMBER

0028


SHEET TITLE

TYPE C AREA PLAN


As indicated @ A1

SHEET NUMBER

0028 PBA C ZZ DR A 010301 -E

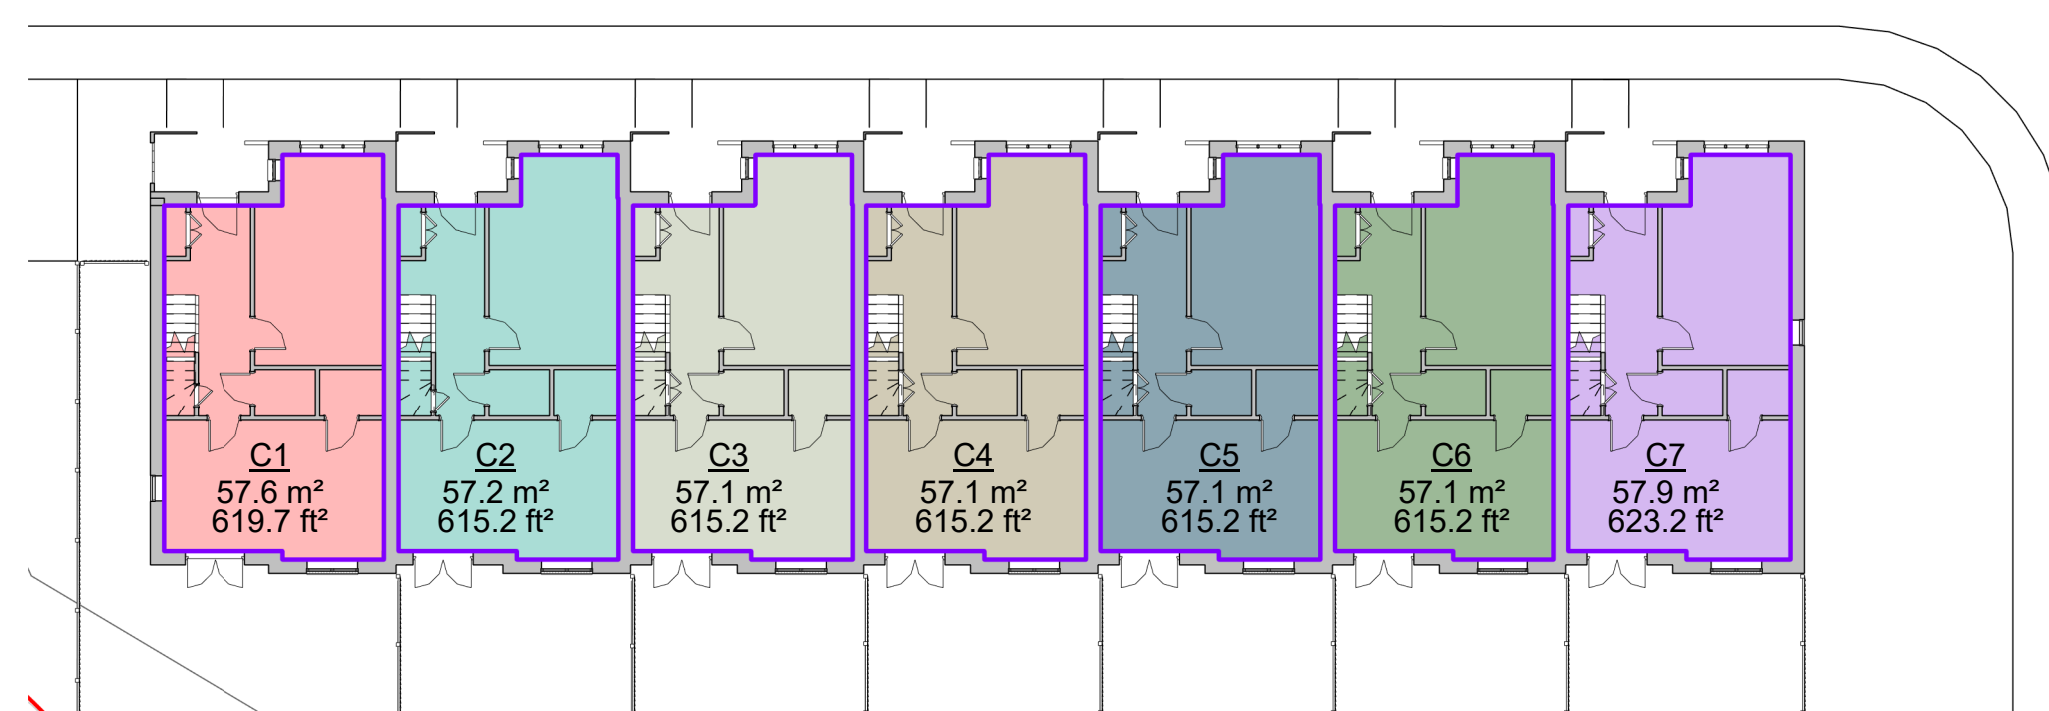

BLOCK C/ AREA PLAN -GF
Scale: 1 : 200

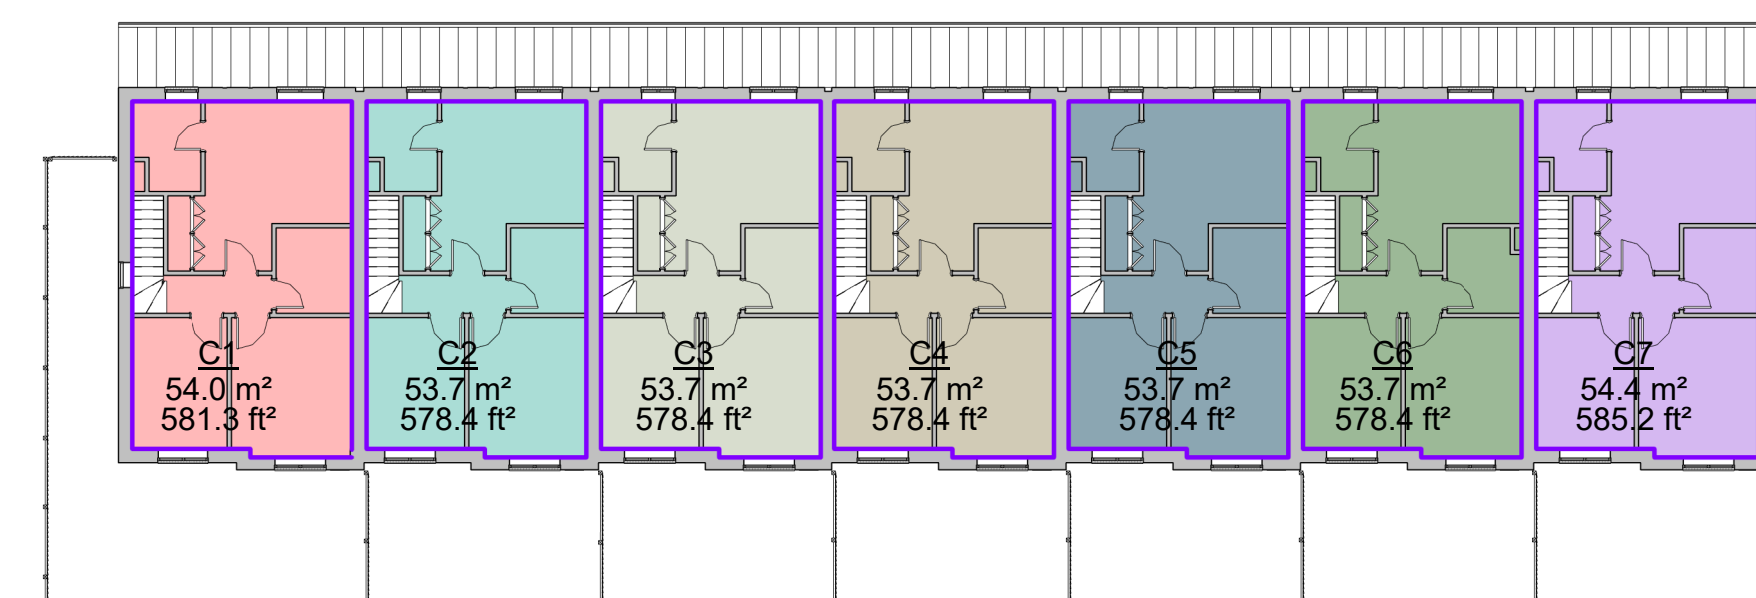

Block C /AREA PLAN- FF
Scale: 1 : 200

REFER TO DRAWING 010300 FOR
TYPE PLANS AND ELEVATIONS

BLOCK C - GIA		
Area	Name	Level
54.0 m² 54.0 m²	C1	10 - Block C - First Floor
57.6 m² 57.6 m²	C1	00
53.7 m² 53.7 m²	C2	10 - Block C - First Floor
57.2 m² 57.2 m²	C2	00
53.7 m² 53.7 m²	C3	10 - Block C - First Floor
57.1 m² 57.1 m²	C3	00
53.7 m² 53.7 m²	C4	10 - Block C - First Floor
57.1 m² 57.1 m²	C4	00
53.7 m² 53.7 m²	C5	10 - Block C - First Floor
57.1 m² 57.1 m²	C5	00
53.7 m² 53.7 m²	C6	10 - Block C - First Floor
57.1 m² 57.1 m²	C6	00
54.4 m² 54.4 m²	C7	10 - Block C - First Floor
57.9 m² 57.9 m²	C7	00