


PROJECT

Rustington Convalescent
Home

CLIENT

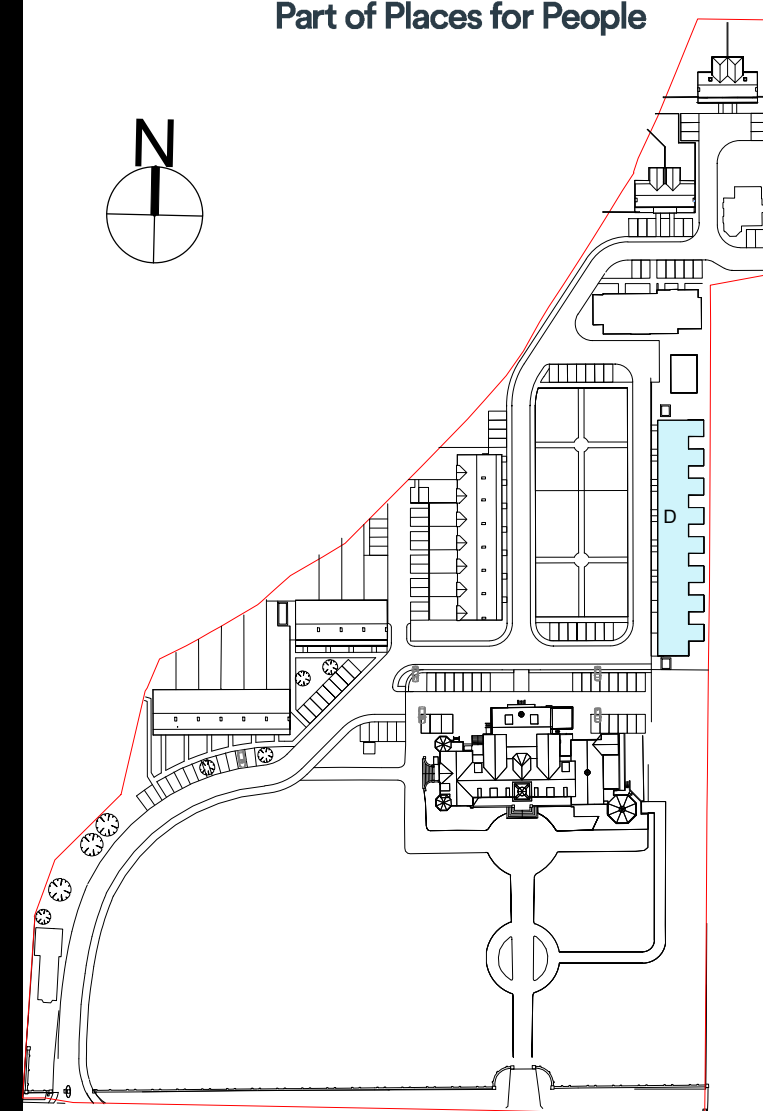

AUTHORITY
APPROVAL

ISSUE/REVISION

E	16-11-2018	ISSUE FOR PLANNING		S
D	31-10-2018	ISSUE FOR PLANNING		S
C	12-10-2018	ISSUE FOR PLANNING		S
B	27-09-2018	ISSUE FOR COMMENTS		S
A	24-08-2018	ISSUE FOR COMMENTS		S
I/R	DATE	DESCRIPTION		E

KEY PLAN

PROJECT NUMBER

0028

SHEET TITLE

TYPE D AREA PLAN

As indicated @ A1

SHEET NUMBER

0028 PBA D ZZ DR A 010401 -E




All levels relative to Level 0

Block D - West (Front)Long Elevation
Scale: 1 : 100




All levels relative to Level 1

Block D - East (Rear)Long Elevation
Scale: 1 : 100

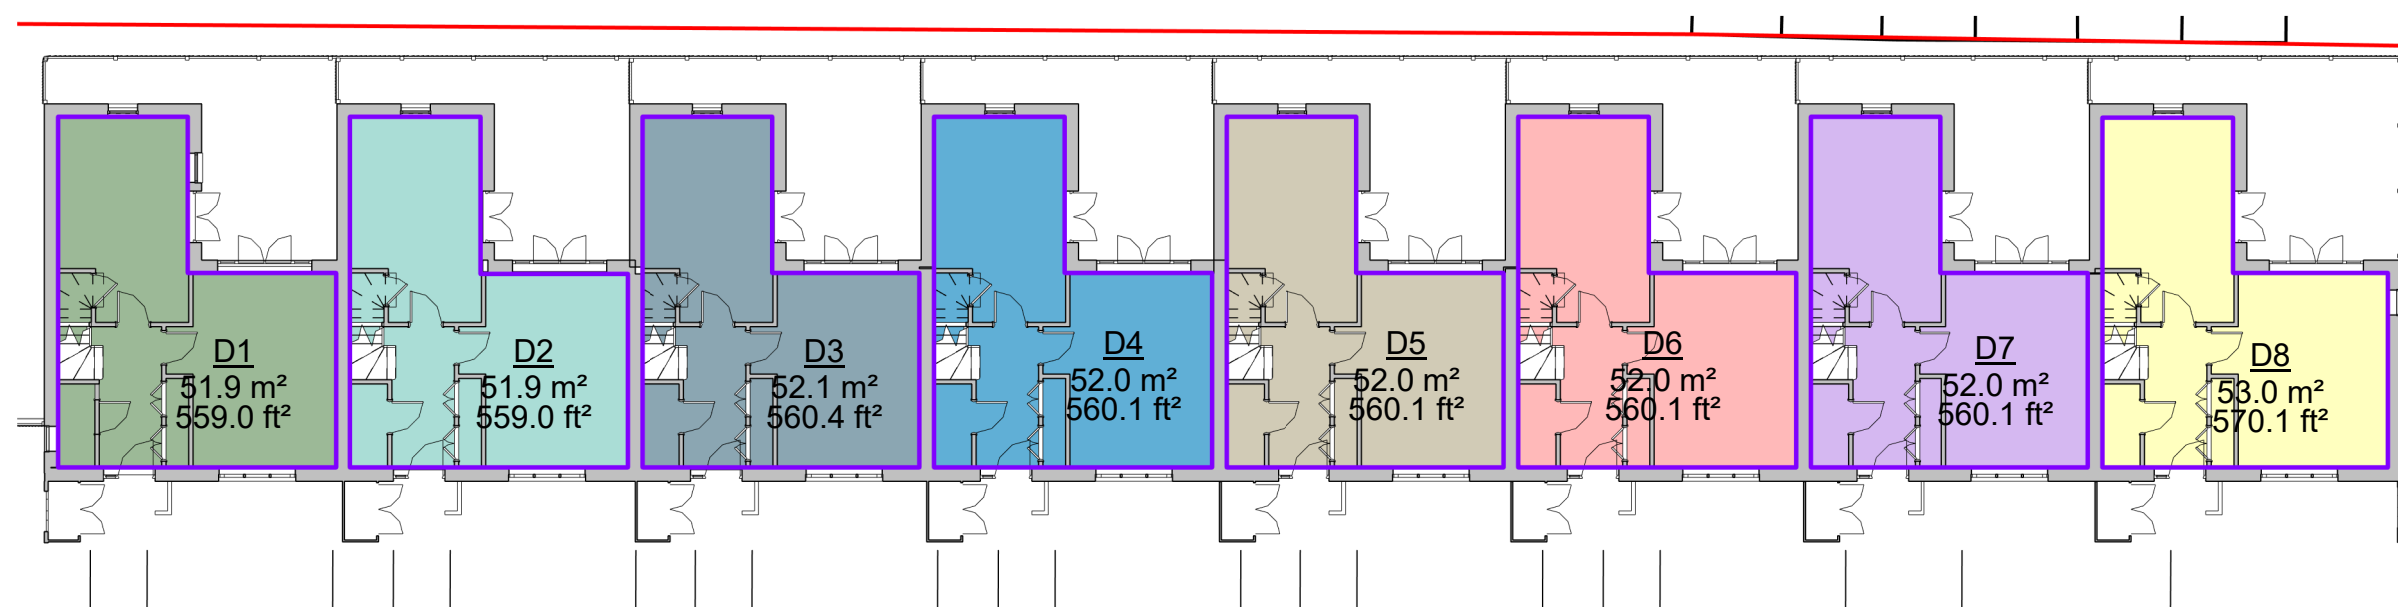

BLOCK D AREA PLAN -GF

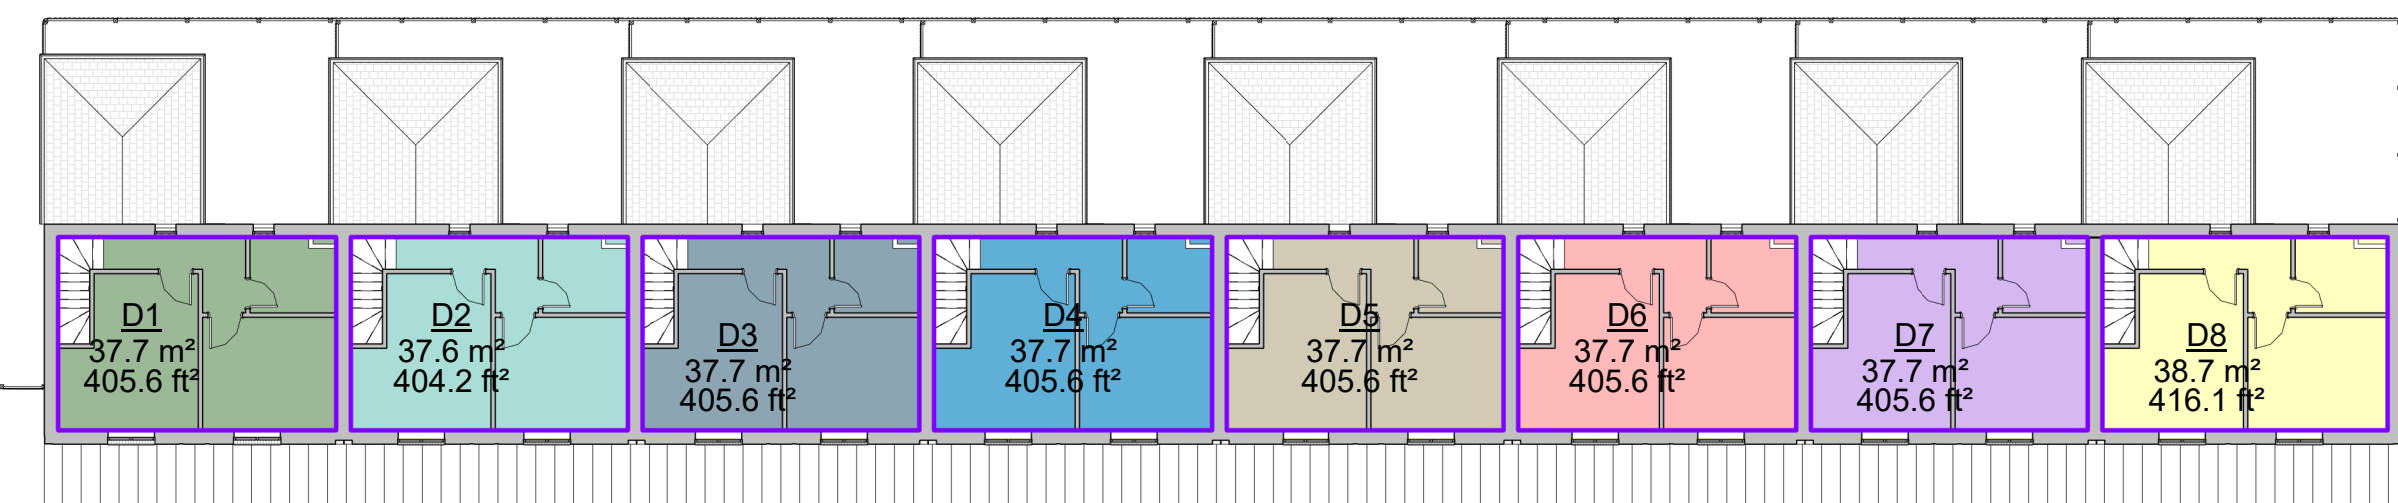

BLOCK D AREA PLAN -FF
Scale: 1 : 200

REFER TO DRAWING 010400 FOR
TYPE PLANS AND ELEVATIONS

BLOCK D - GIA		
Area	Name	Level
37.7 m²	D1	10 - Block D - First Floor
37.7 m²		
51.9 m²	D1	00
51.9 m²		
89.6 m²		
37.6 m²	D2	10 - Block D - First Floor
37.6 m²		
51.9 m²	D2	00
51.9 m²		
89.5 m²		
37.7 m²	D3	10 - Block D - First Floor
37.7 m²		
52.1 m²	D3	00
52.1 m²		
89.7 m²		
37.7 m²	D4	10 - Block D - First Floor
37.7 m²		
52.0 m²	D4	00
52.0 m²		
89.7 m²		
37.7 m²	D5	10 - Block D - First Floor
37.7 m²		
52.0 m²	D5	00
52.0 m²		
89.7 m²		
37.7 m²	D6	10 - Block D - First Floor
37.7 m²		
52.0 m²	D6	00
52.0 m²		
89.7 m²		
37.7 m²	D7	10 - Block D - First Floor
37.7 m²		
52.0 m²	D7	00
52.0 m²		
89.7 m²		
38.7 m²	D8	10 - Block D - First Floor
38.7 m²		
53.0 m²	D8	00
53.0 m²		
91.6 m²		

Material Legend

- 01 Red Brick with grey mortar
- 02 Dark grey detail Brick
- 03 Reconstituted Slate Roof
- 04 Dark Grey Window Frames
- 05 Vertical Timber faced PAS24
- 06 Soldier Coursing
- 07 UPVC Rainwater Pipes and Guttering in Black
- 08 UPVC Rainwater Pipes in Red
- 09 Standing seams roof
- 10 Front Door with Vision Panel
- 11 Grey GRP Domes Surround
- 12 Red Air Brick for kitchen/bathroom extracts
- 13 Red Brick Faced GRP Chimney
- 14 SVP Vent
- 15 Boiler Flue
- 16 Gas Meter box
- 17 Grey Column