



PROPOSED NORTH STREET ELEVATION CC
Scale: 1 : 200



PROPOSED WEST STREET ELEVATION DD
Scale: 1 : 200




PROPOSED WEST STREET ELEVATION EE
Scale: 1 : 200

PROJECT

Rustington Convalescent
Home

CLIENT

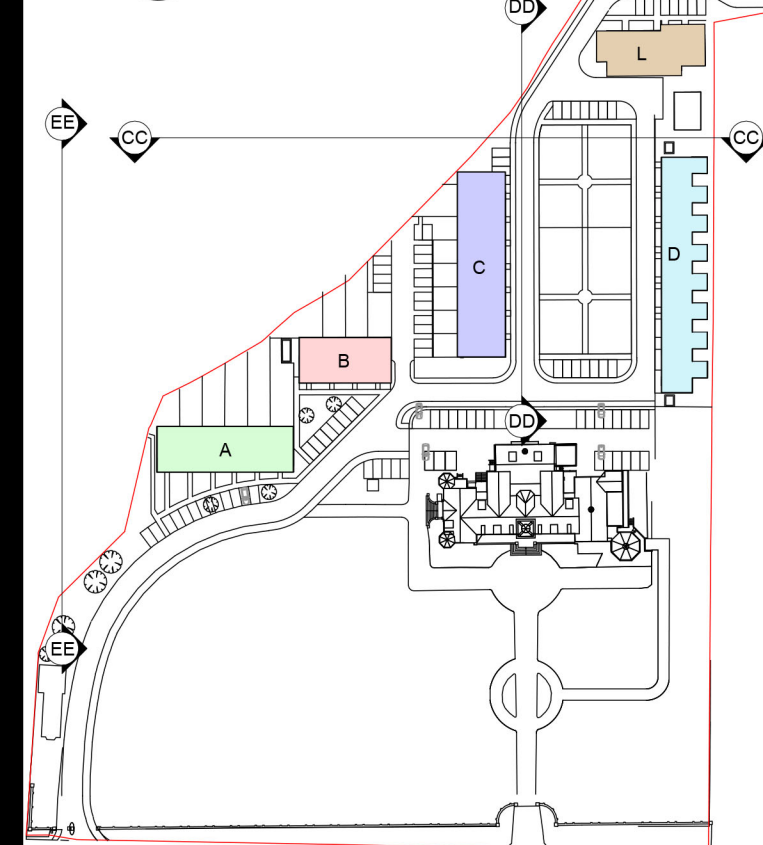

0m 2m 4m 6m 8m 10m

AUTHORITY
APPROVAL

ISSUE/REVISION

I/R	DATE	DESCRIPTION	BY
D	16-11-2018	ISSUE FOR PLANNING	SK
C	31-10-2018	ISSUE FOR PLANNING	SK
B	12-10-2018	ISSUE FOR PLANNING	SK
A	27-09-2018	ISSUE FOR COMMENTS	SK

KEY PLAN

PROJECT NUMBER

0028

SHEET TITLE

STREET ELEVATIONS - CC, DD &
EE

1 : 200 @ A1

SHEET NUMBER

0028_PBA_ZZ_ZZ_DR_A_020011_-D