


Scale in metres

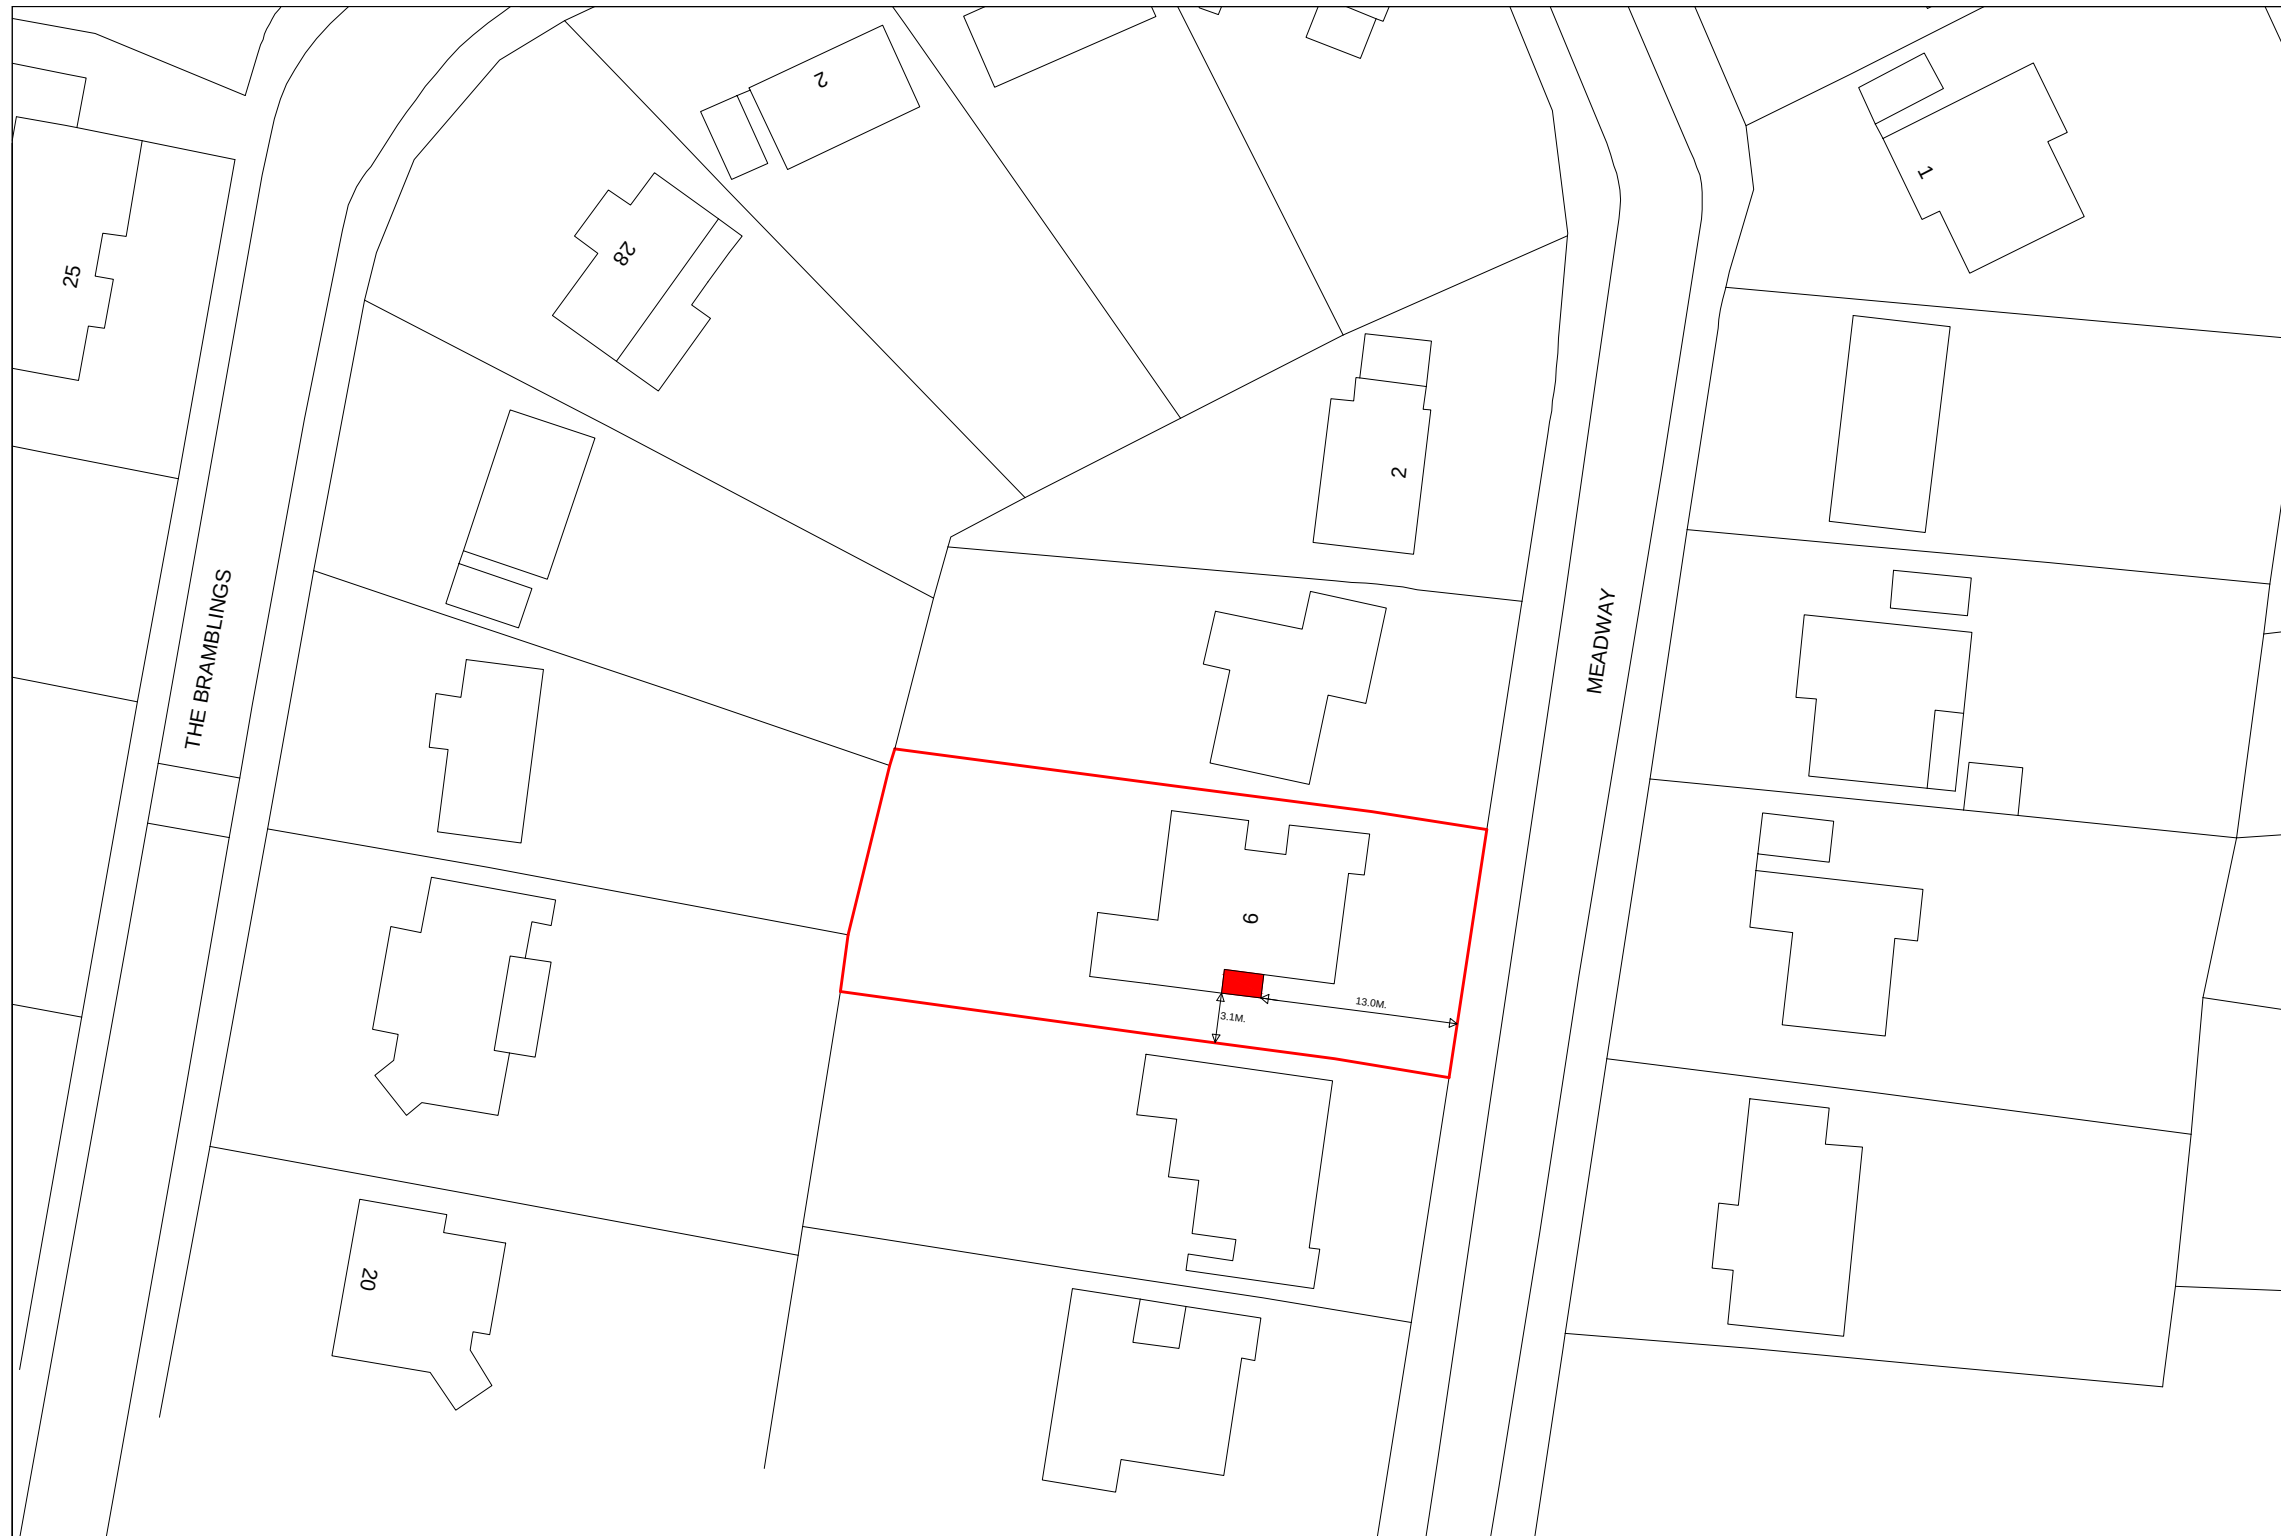

Michael Pearce & Associates Ltd
Chartered Surveyors - Architectural Consultants

Tel 01903 786839
Mob 07812 195560
e-mail:michael@mpa-surveyors.co.uk

SIDE PORCH EXTENSION
6 MEADWAY, RUSTINGTON

DRW NO 7a SCALE 1/500 (A3)
SITE PLAN