


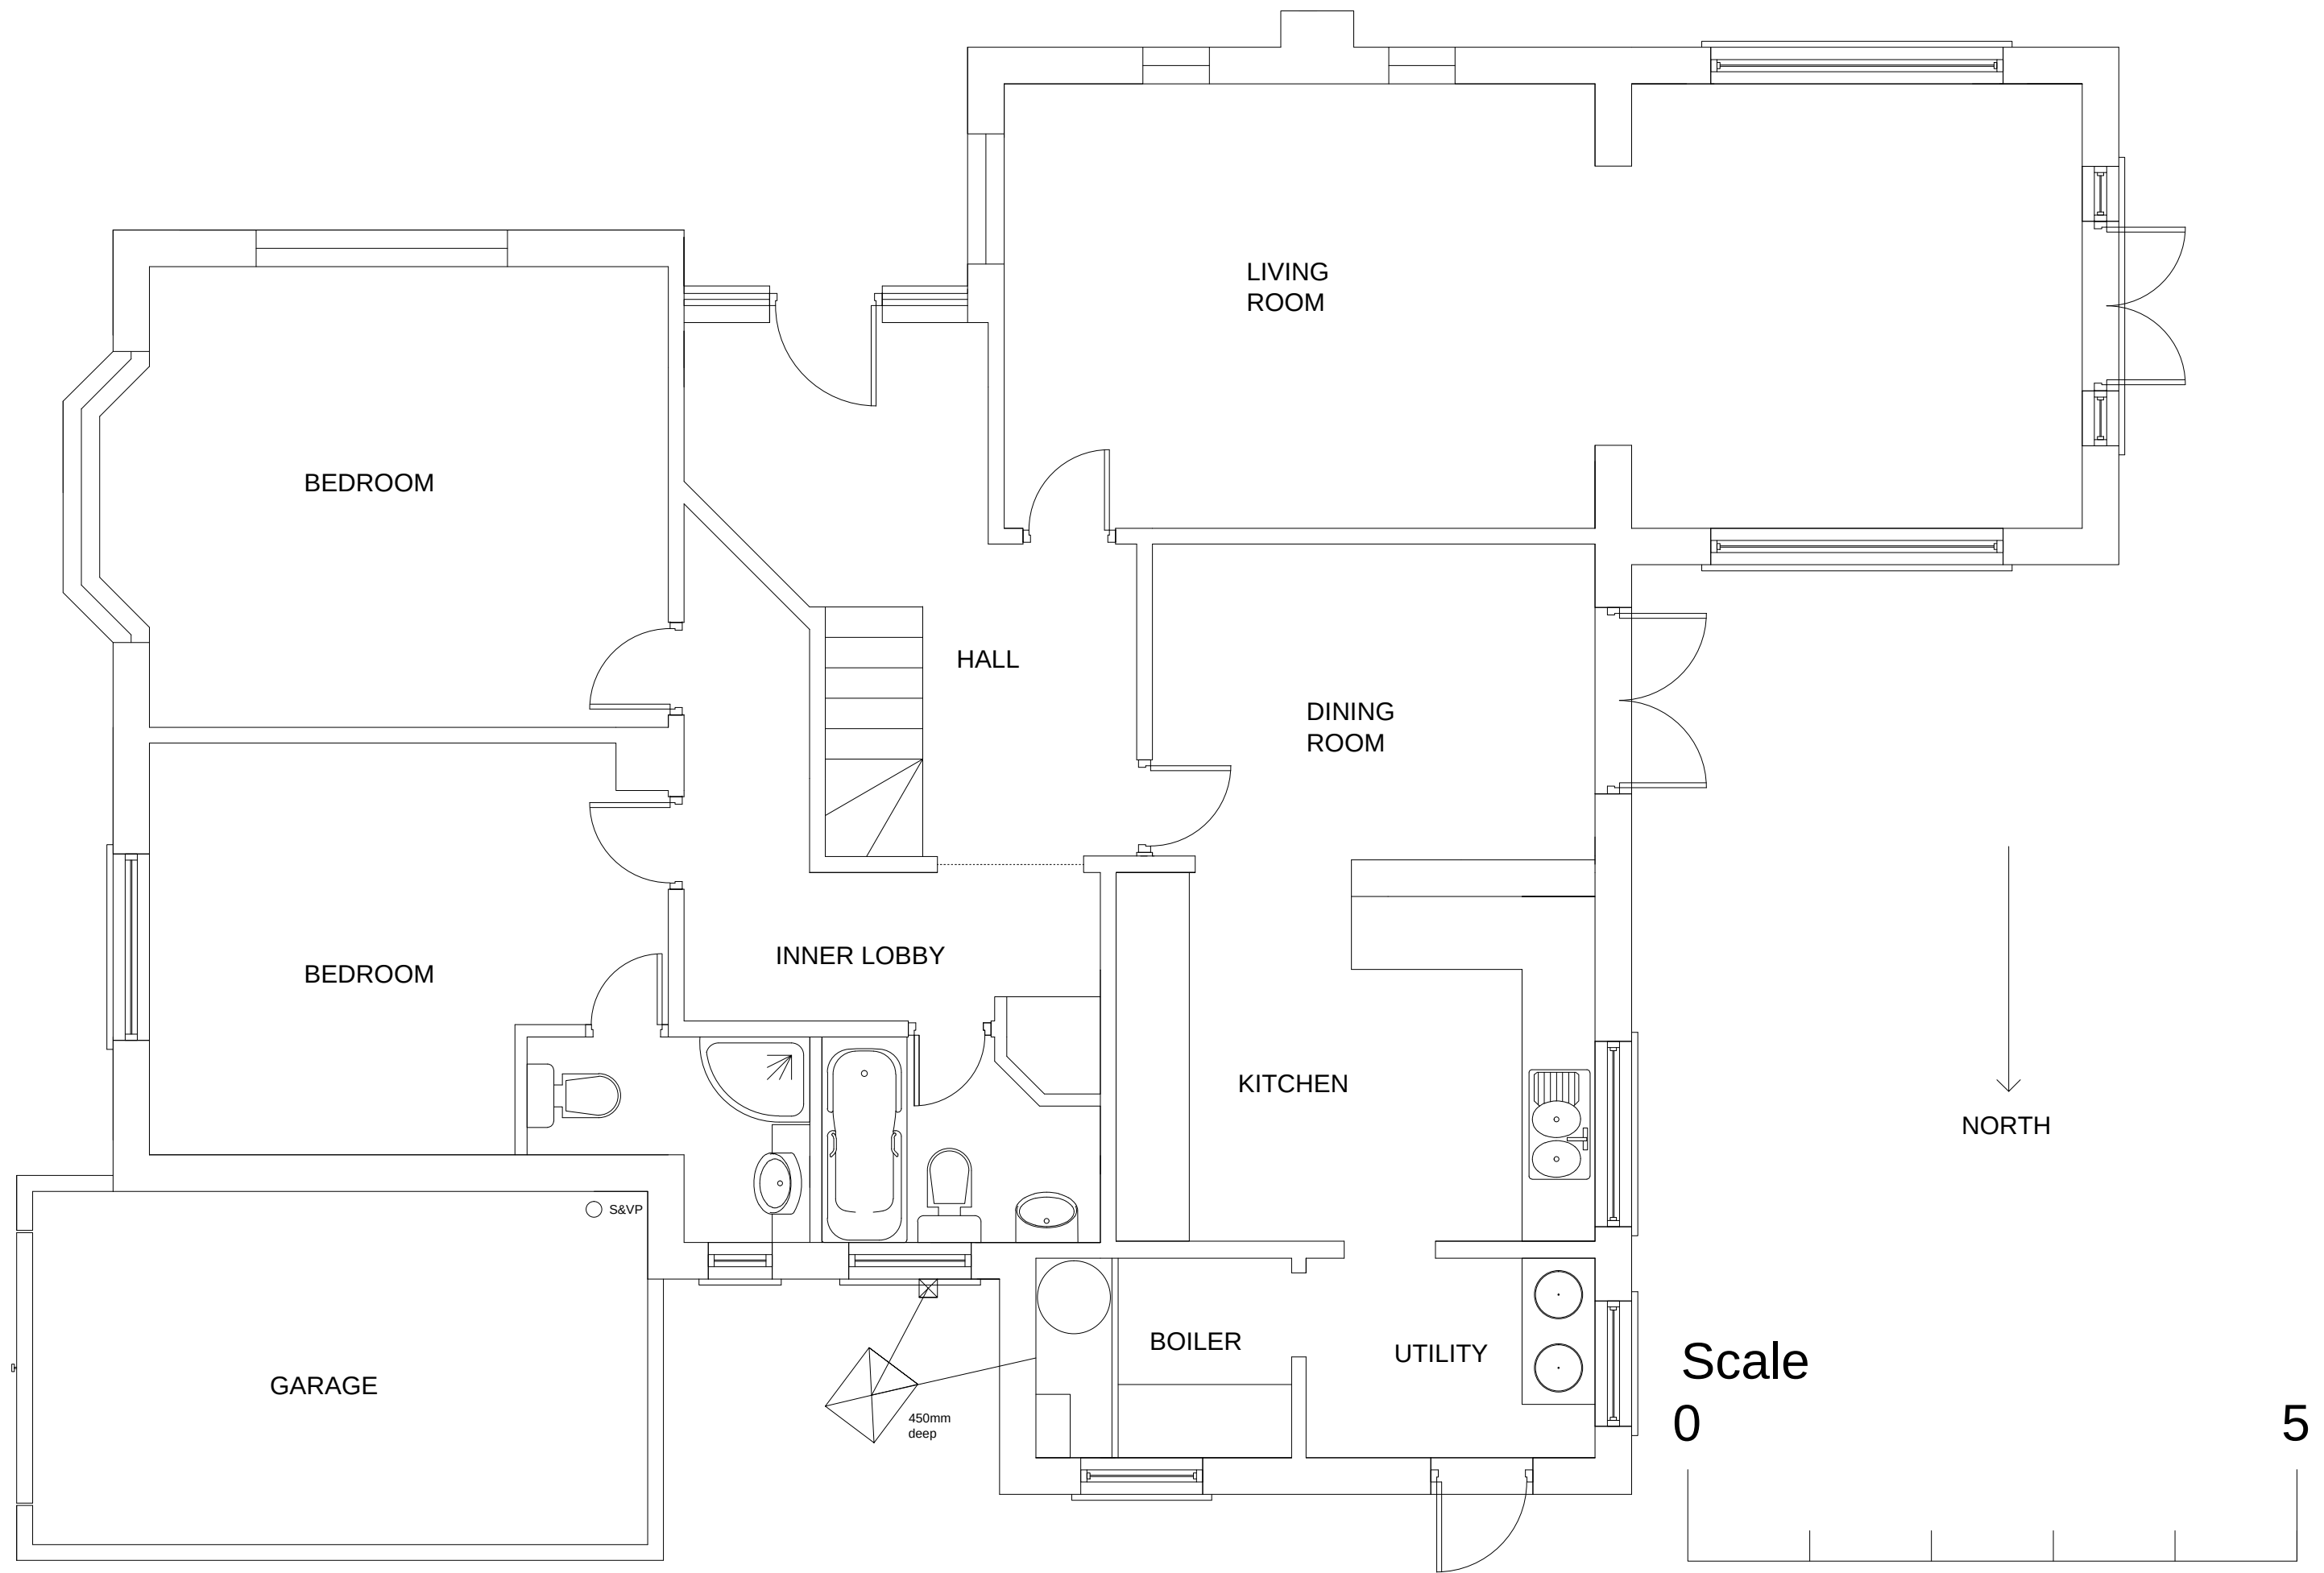

**Michael Pearce & Associates Ltd**  
Chartered Surveyors - Architectural Consultants

**Tel 01903 786839**  
**Mob 07812 195560**  
**e-mail:michael@mpa-surveyors.co.uk**

SIDE PORCH EXTENSION  
6 MEADWAY, RUSTINGTON.

DRW NO 1 SCALE 1/50 (A3)  
EXISTING GROUND FLOOR PLAN