


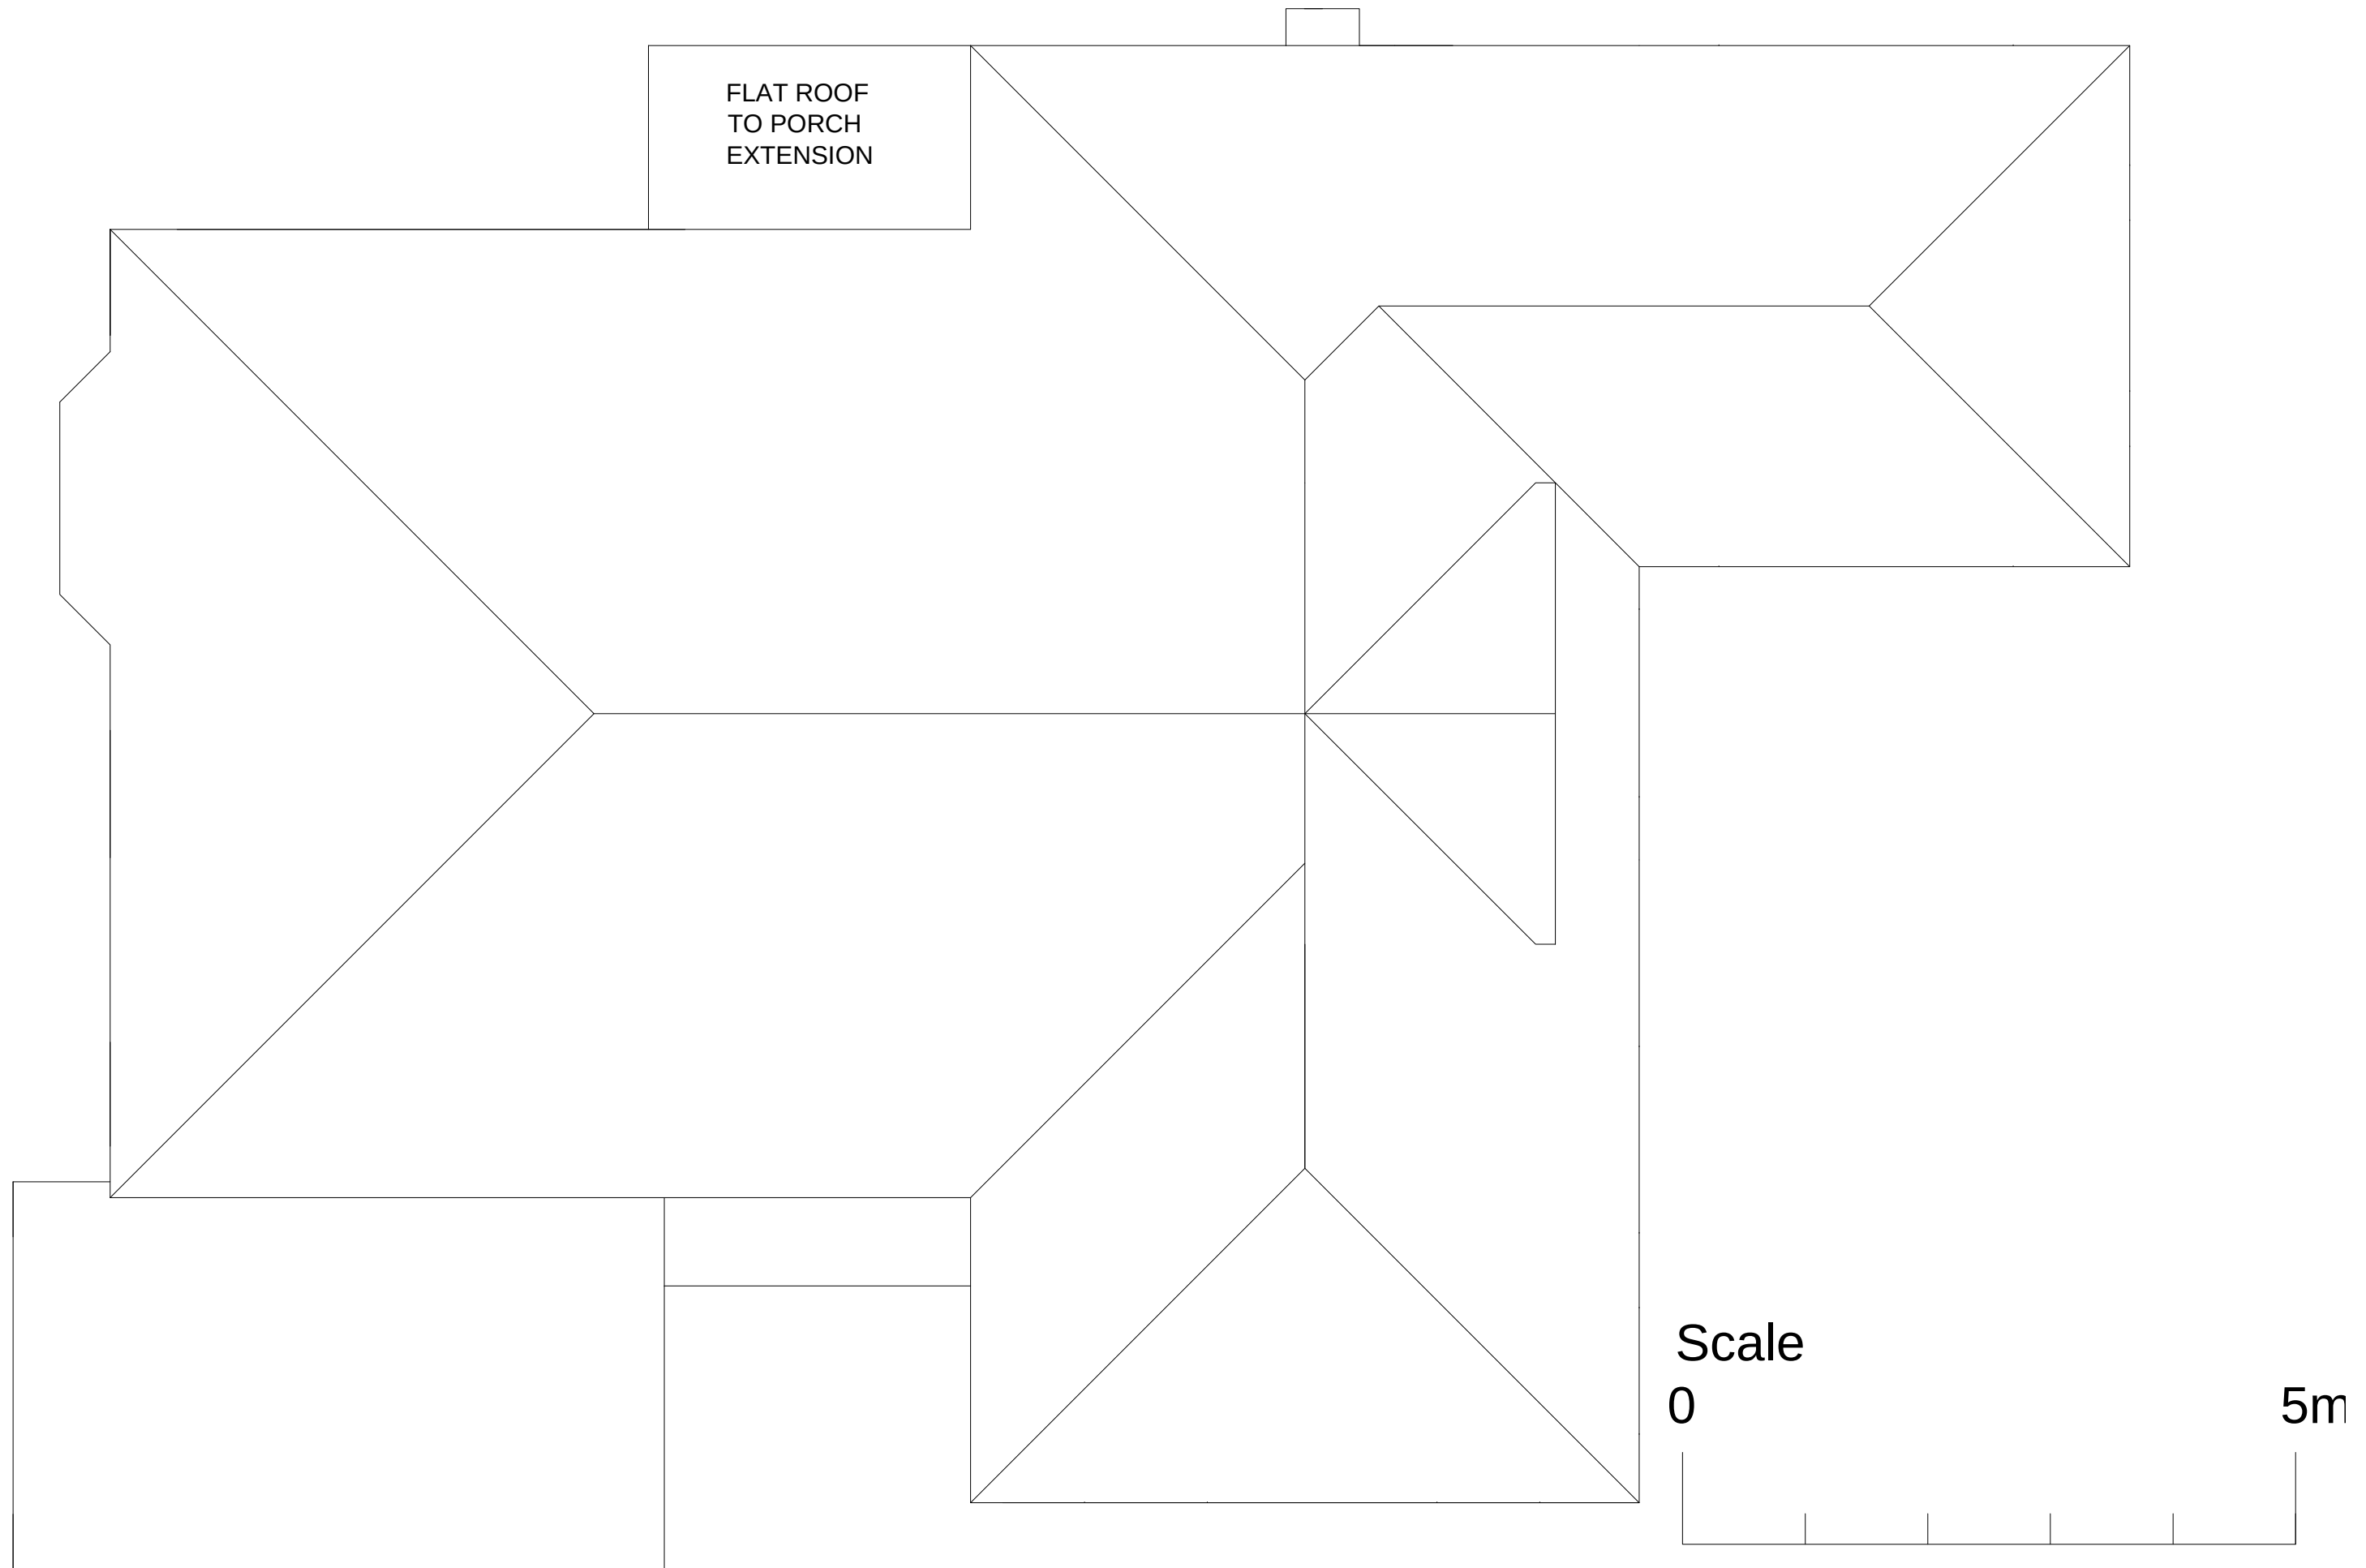

Michael Pearce & Associates Ltd
Chartered Surveyors - Architectural Consultants

Tel 01903 786839
Mob 07812 195560
e-mail:michael@mpa-surveyors.co.uk

SIDE PORCH EXTENSION
6 MEADWAY, RUSTINGTON

DRW NO 5 SCALE 1/50 (A3)
PROPOSED ROOF PLAN