




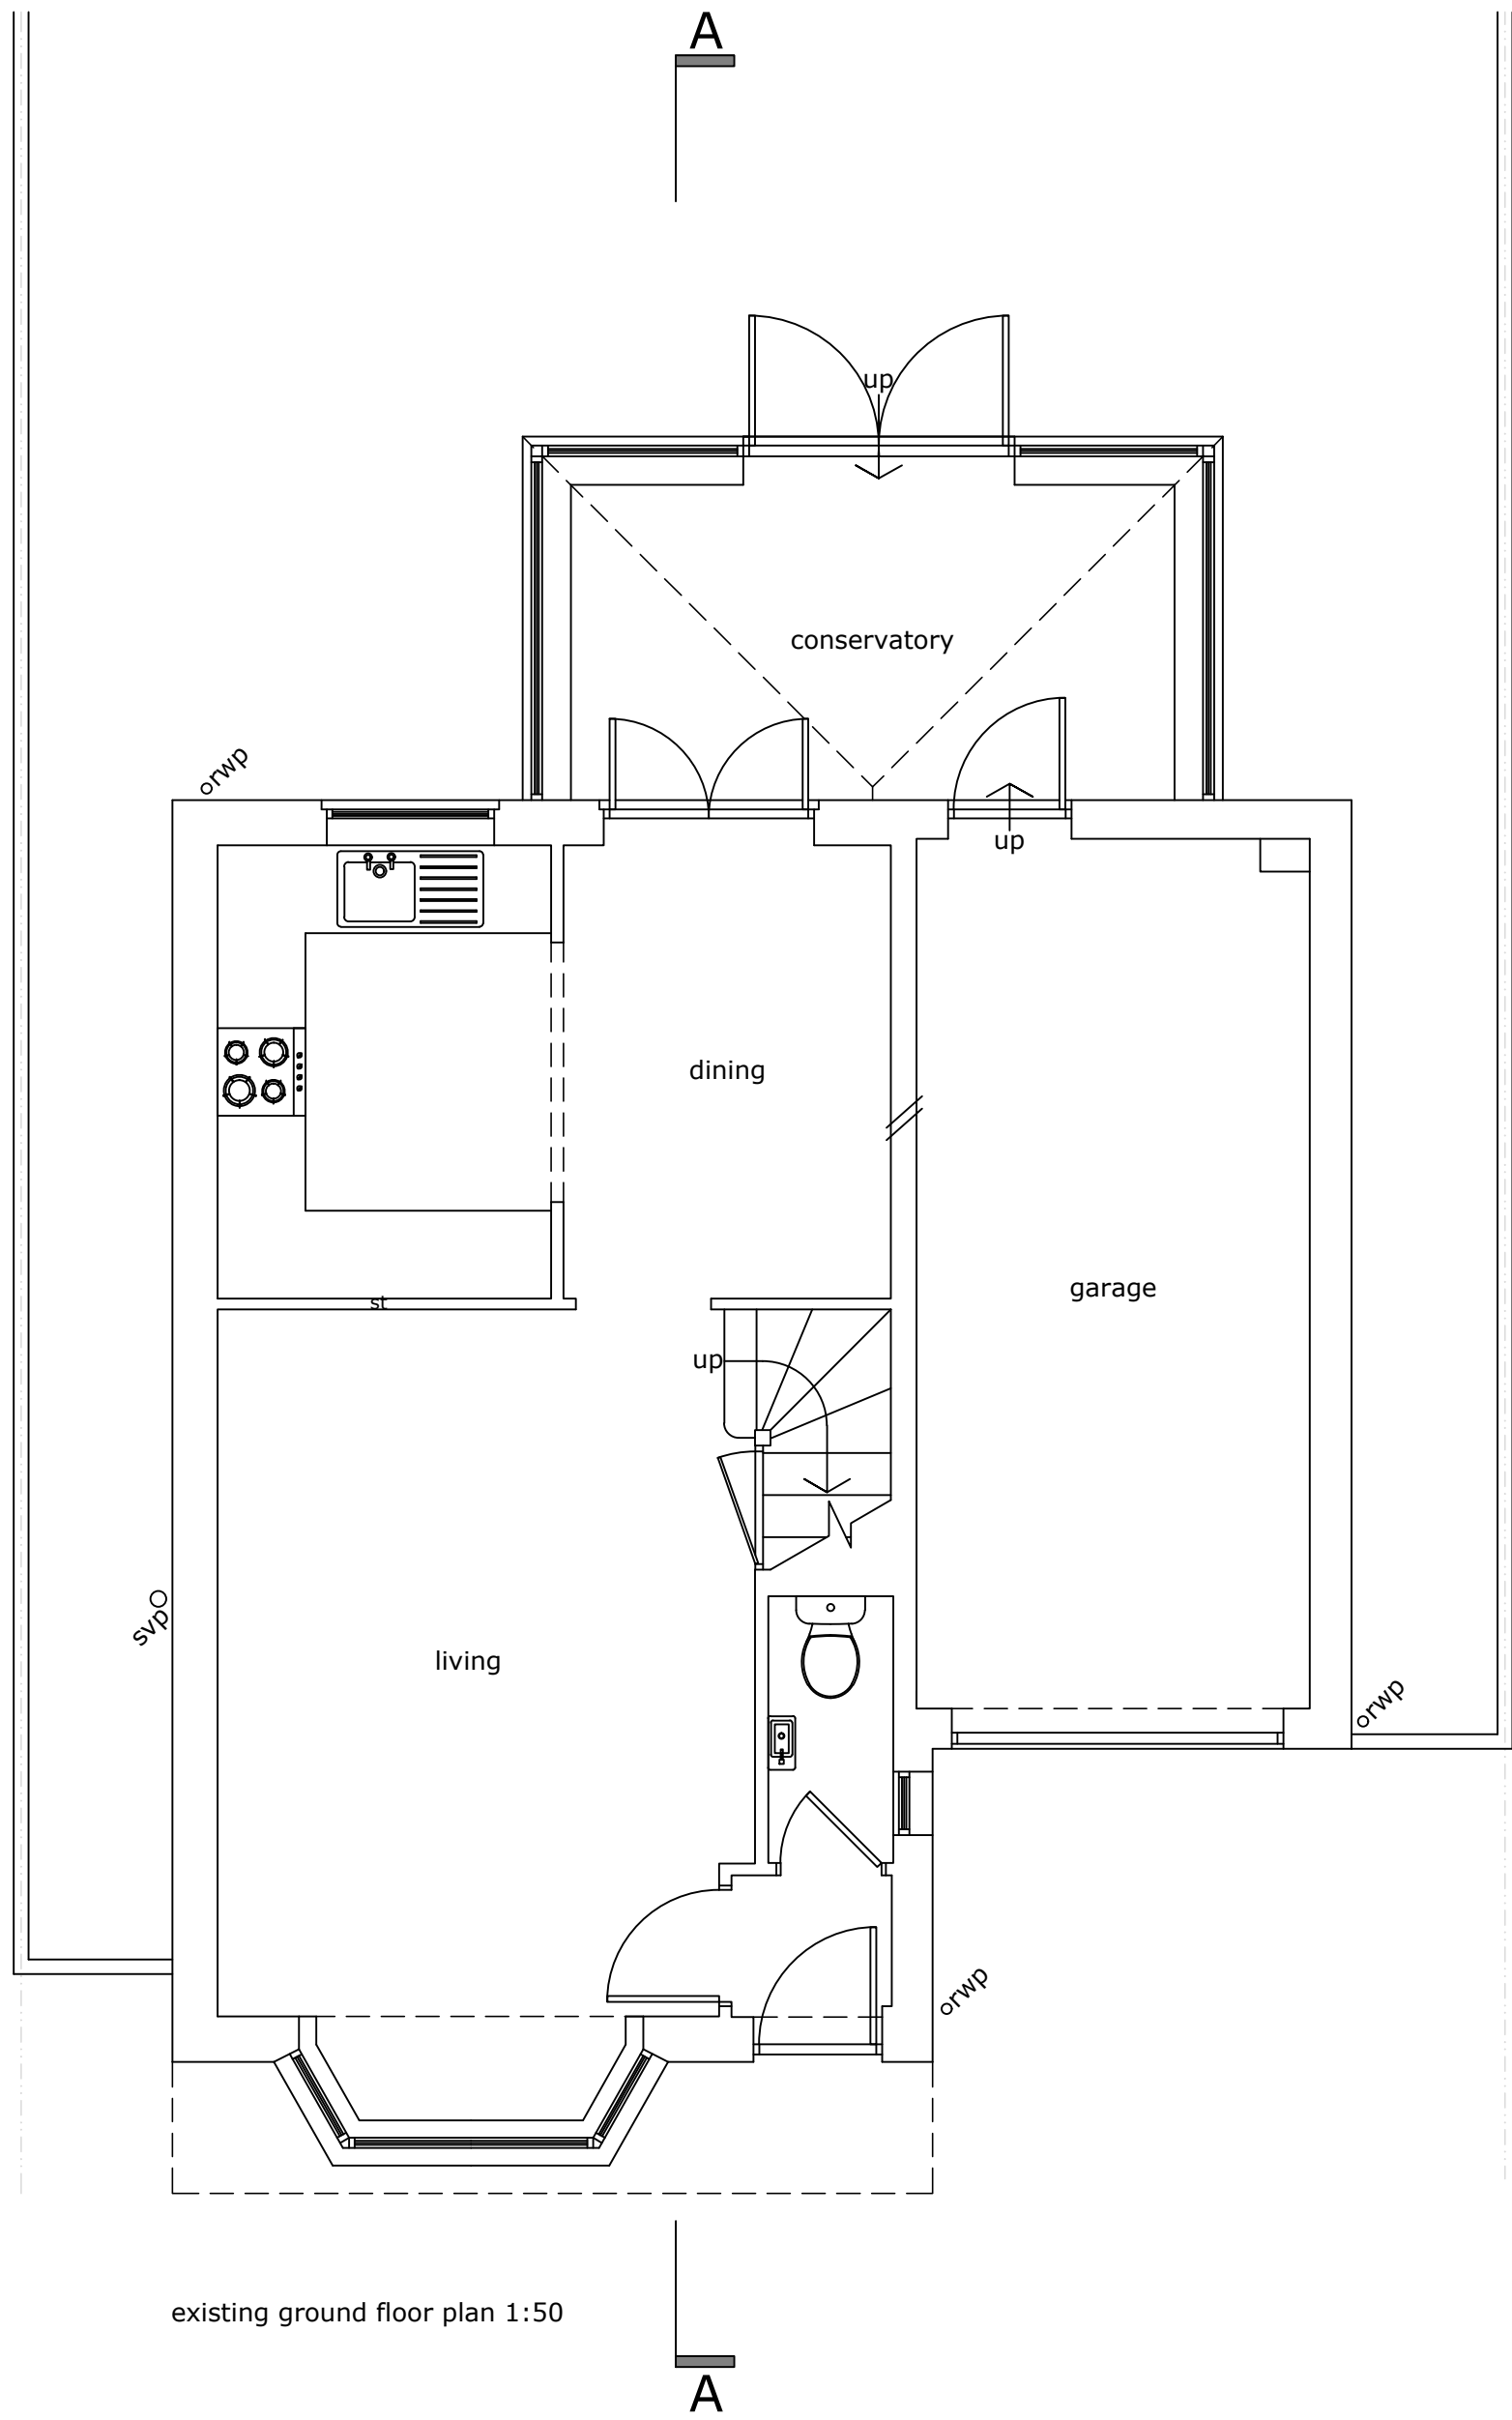


existing ground floor plan 1:50

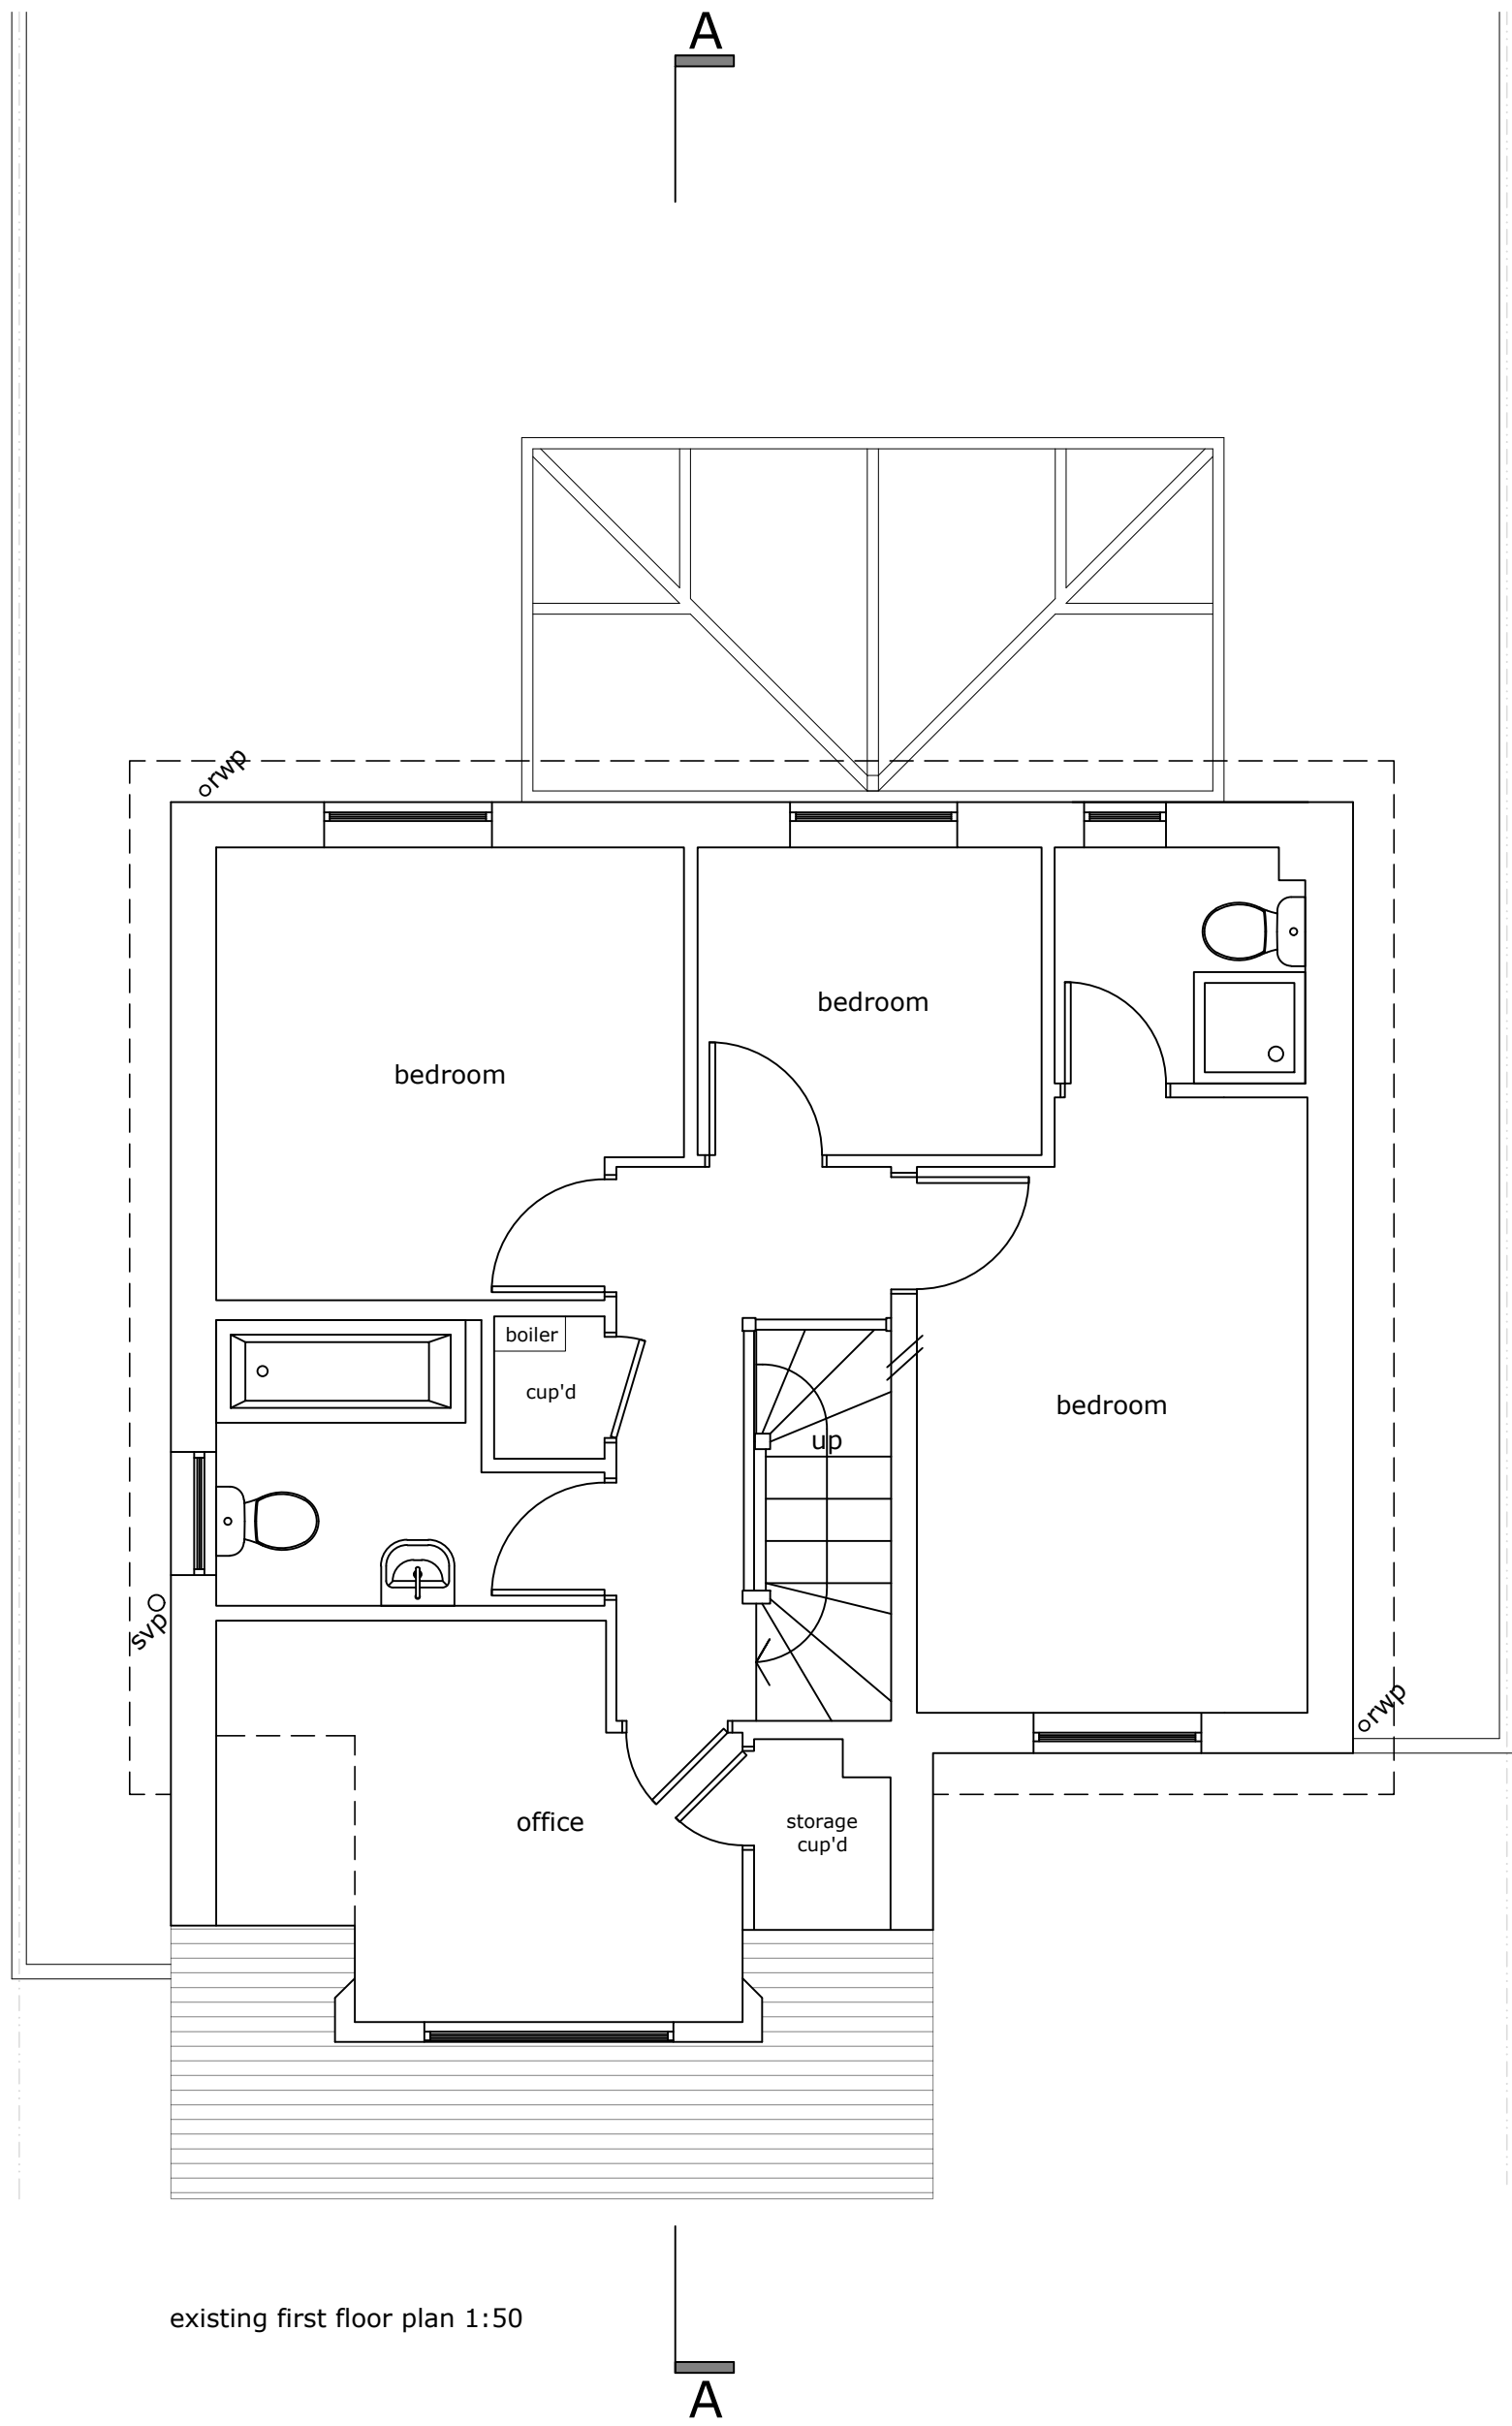


existing first floor plan 1:50

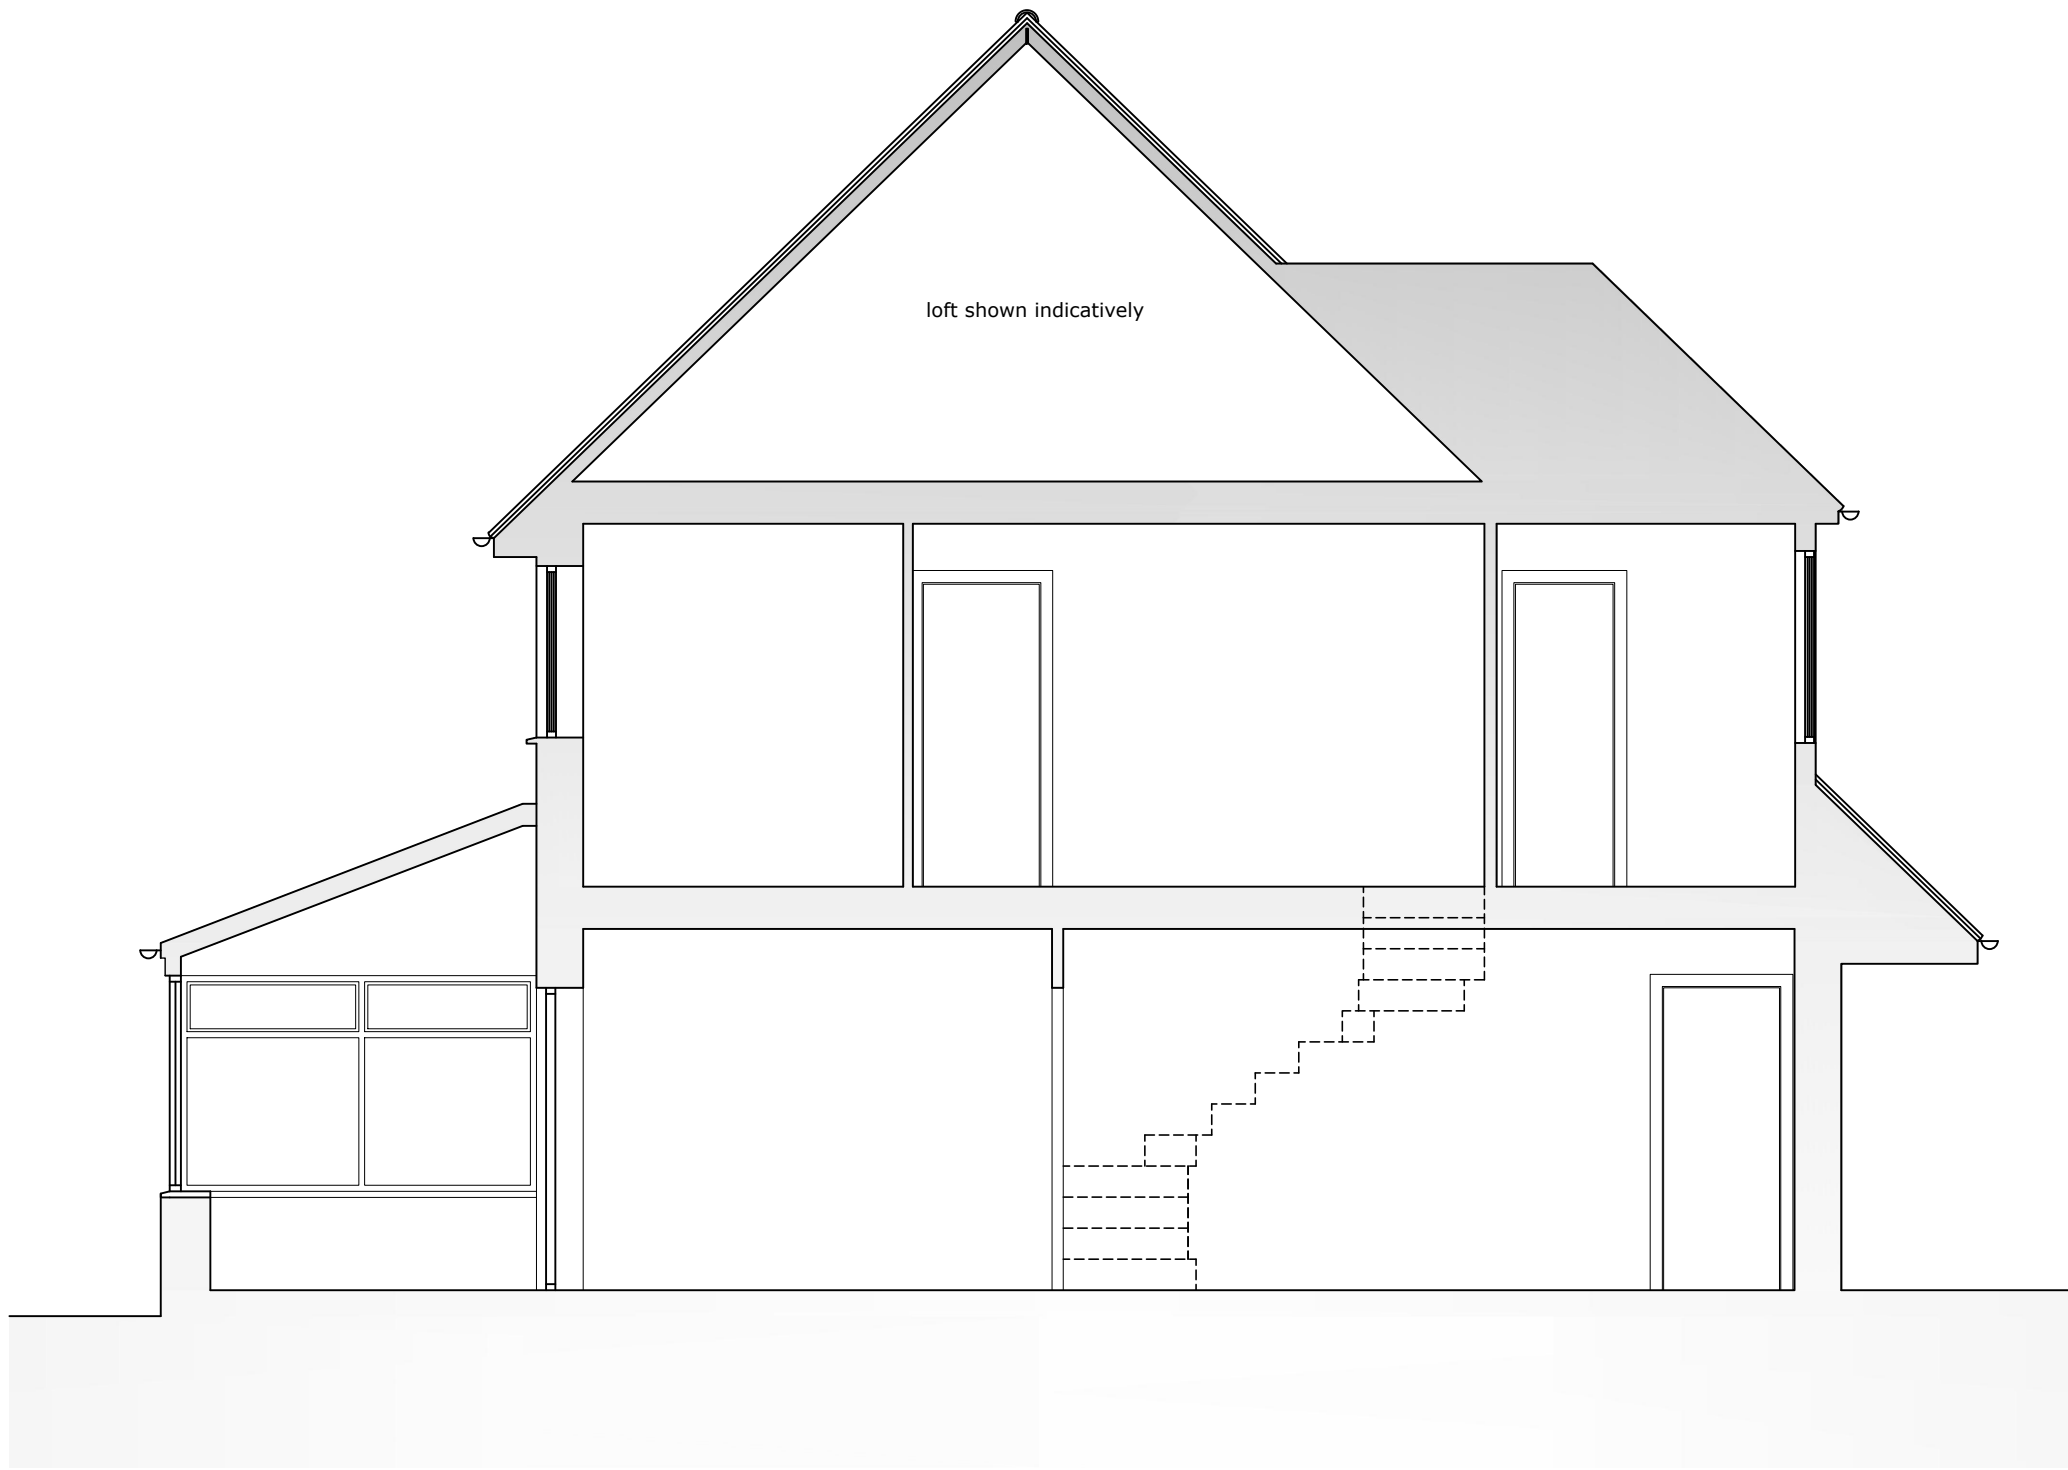


existing section A-A 1:50

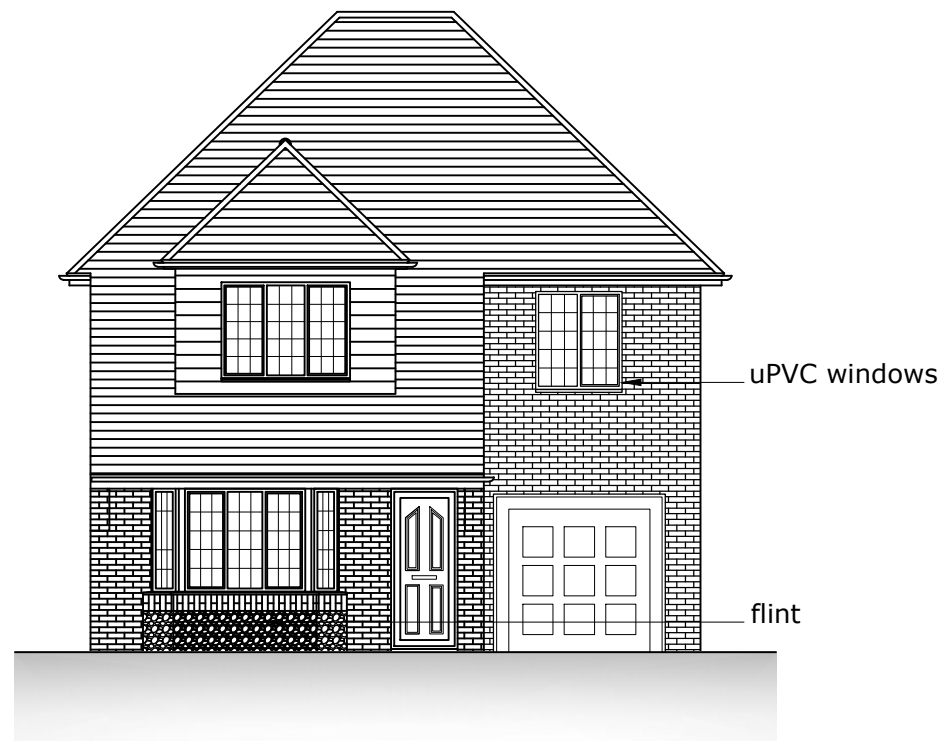


existing north elevation 1:100

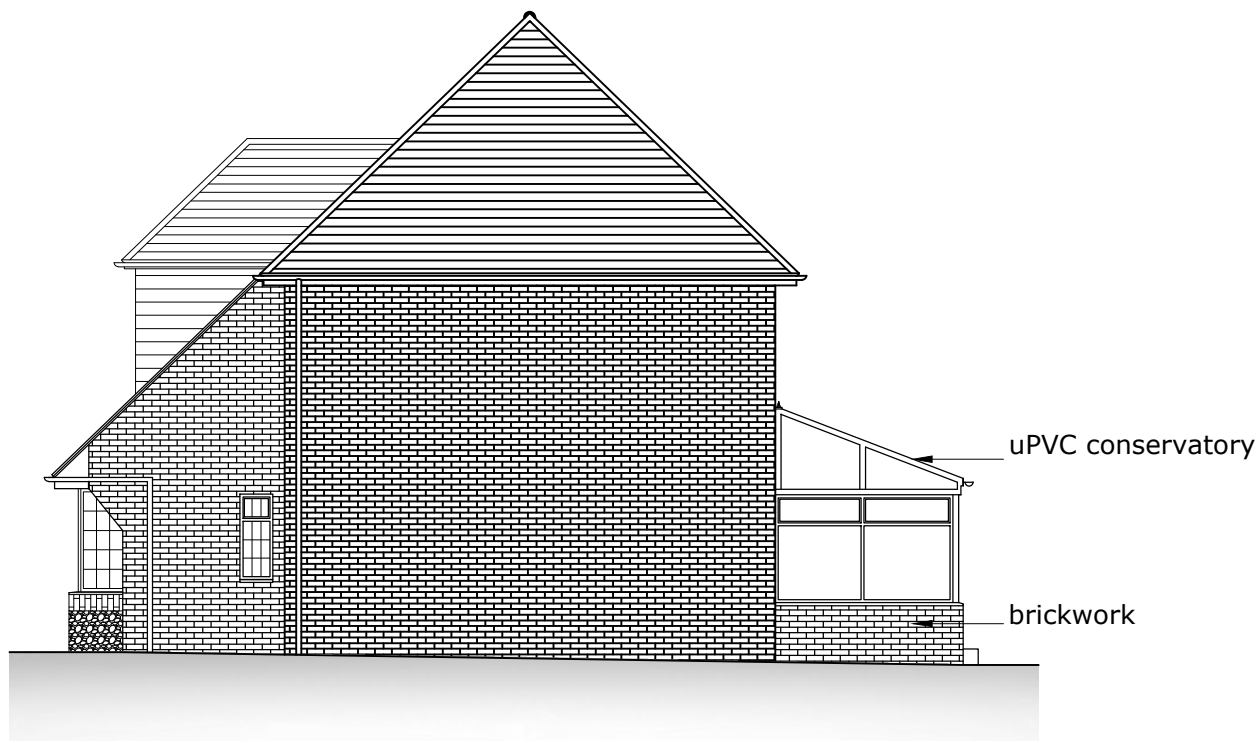


existing west elevation 1:100

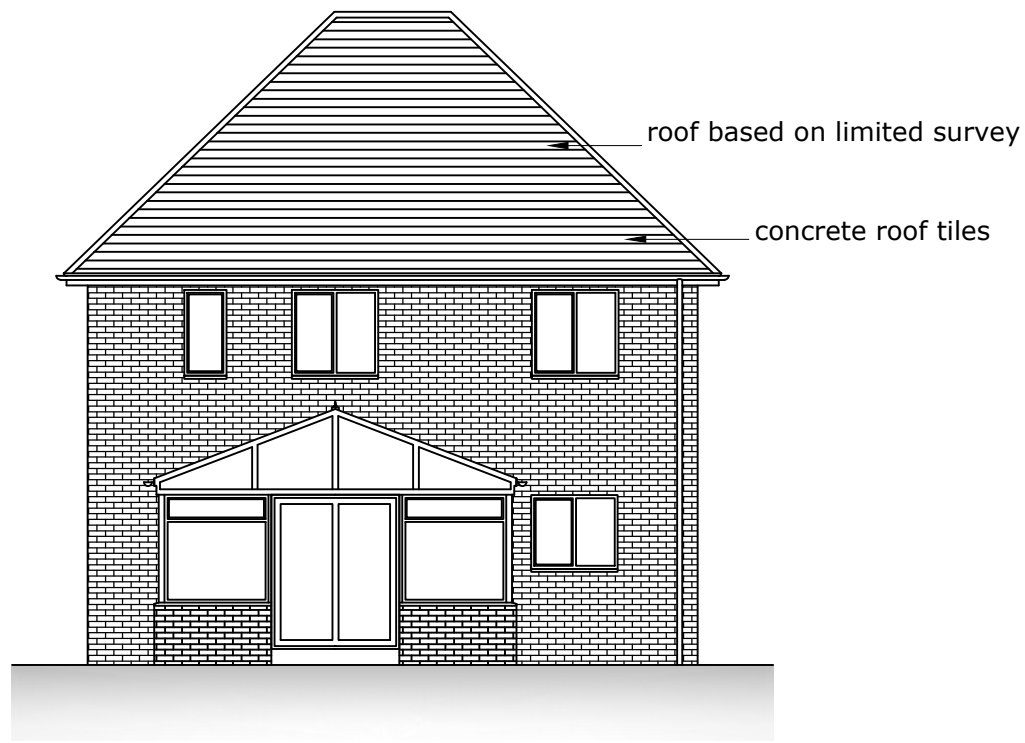

existing south elevation 1:100

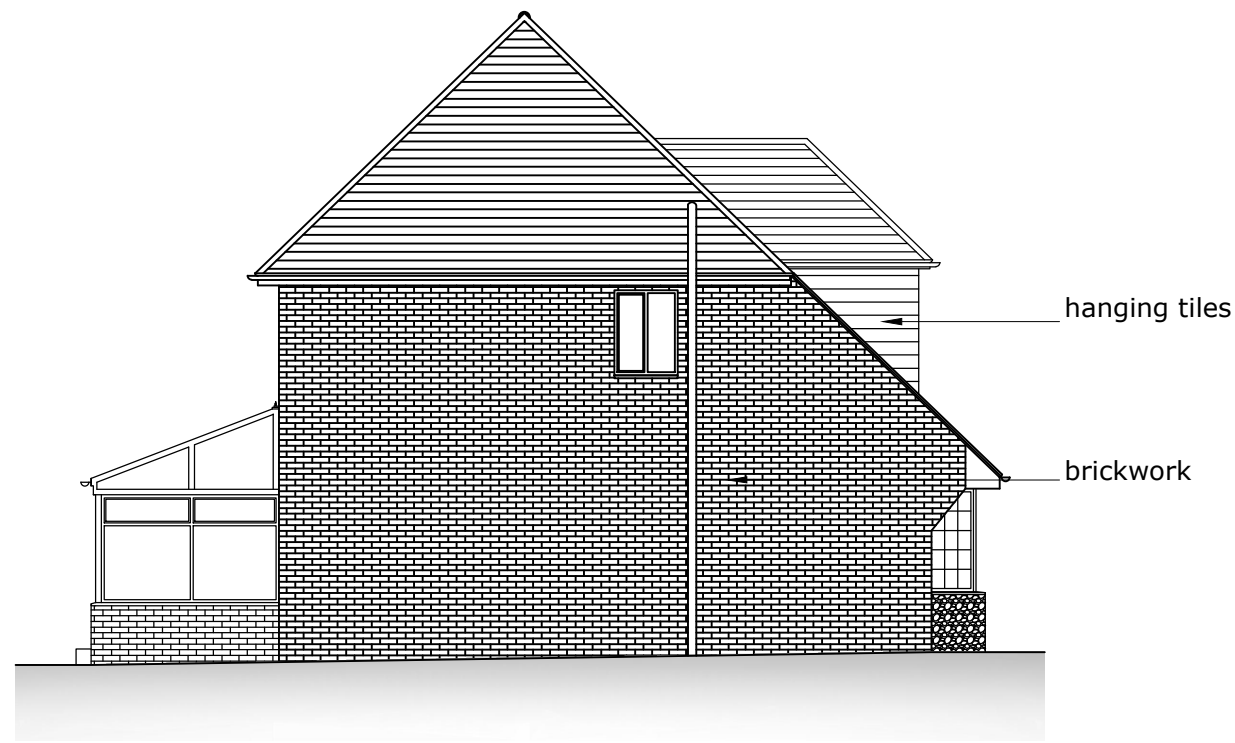

existing east elevation 1:100

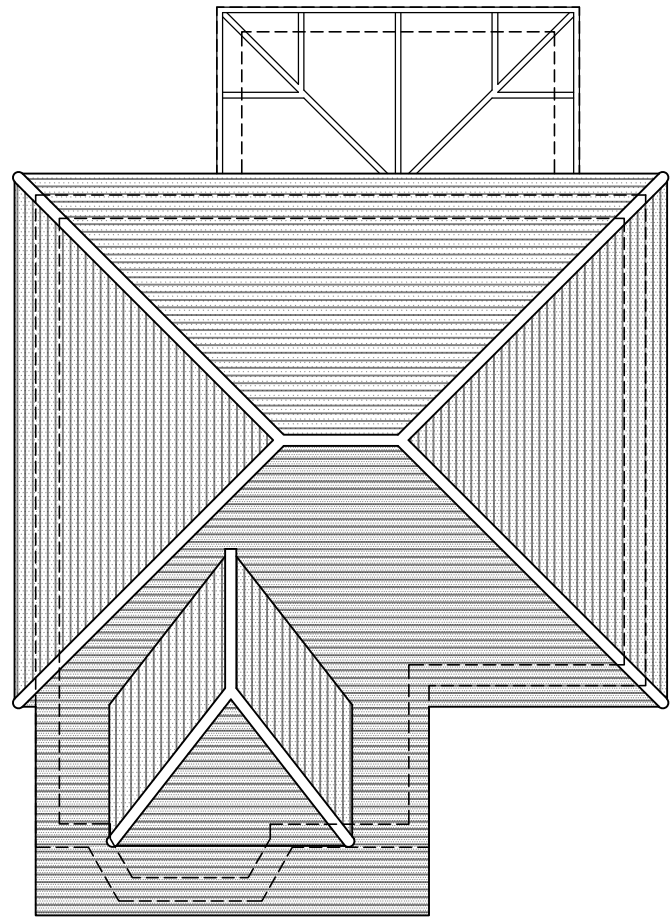

existing roof plan 1:100