Elevations A - B

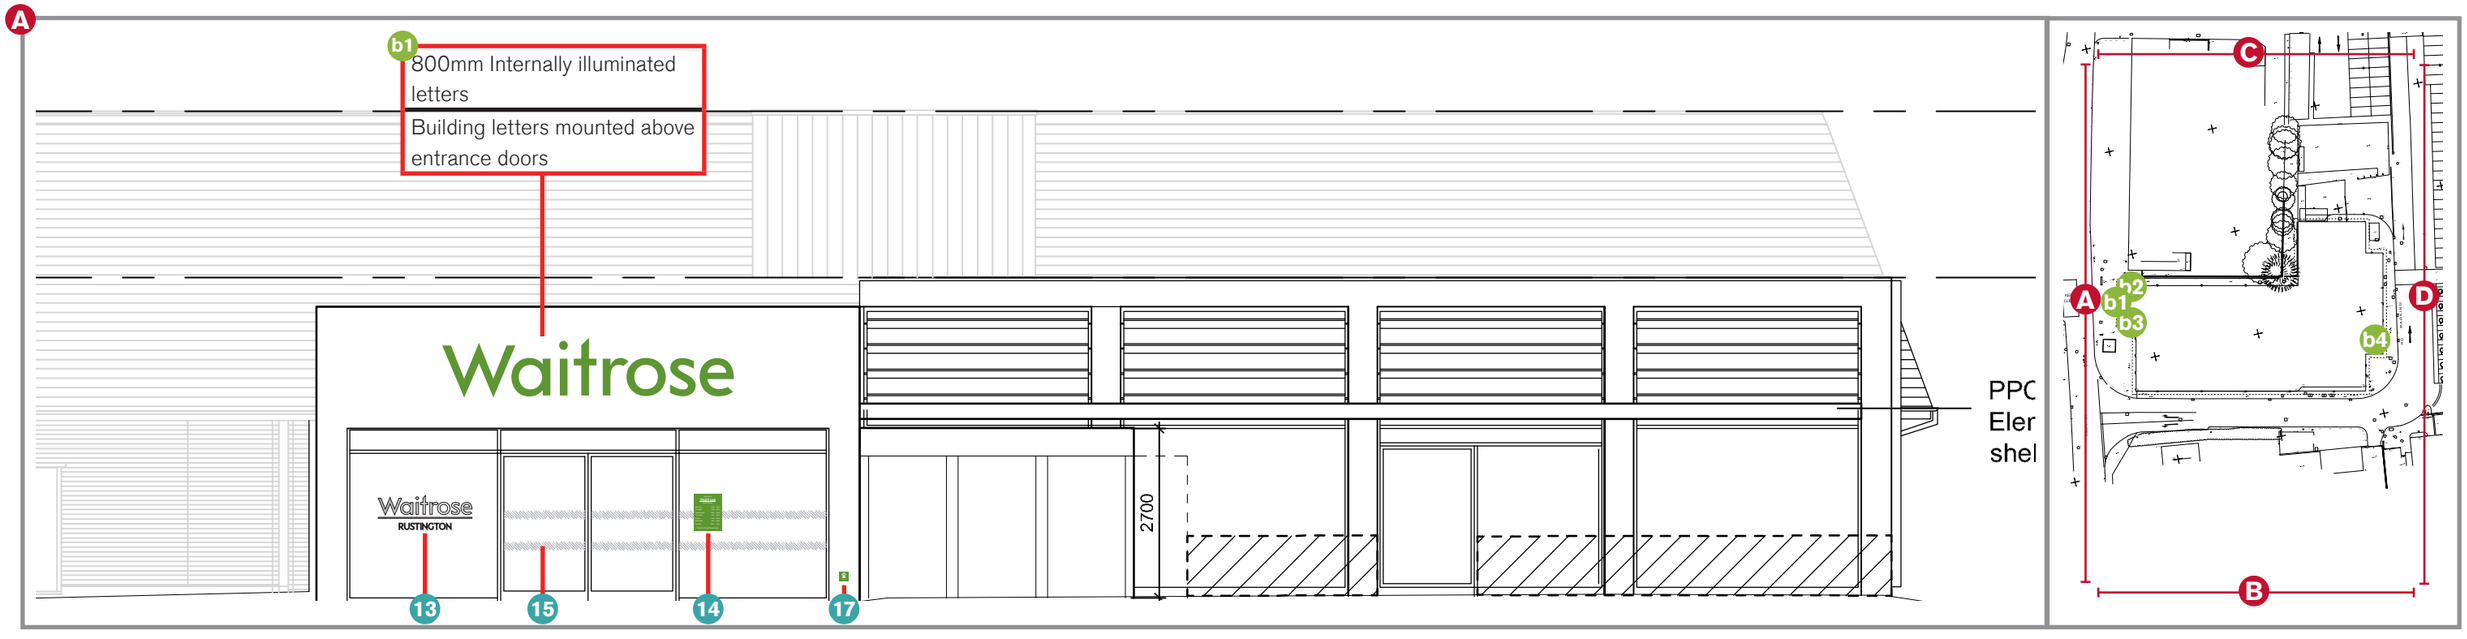

West Elevation



South Elevation

Drawing no 174-74-AE-01
Revision F

Rustington Advertisement Consent

Issue B | 10-04-2015 | **Reference** WAI.WAI.501.004-Ad consent

ARUN DISTRICT COUNCIL R/95/15/A
© Copyright Integrity UK Ltd 2015

Integrity

Elevations C - D

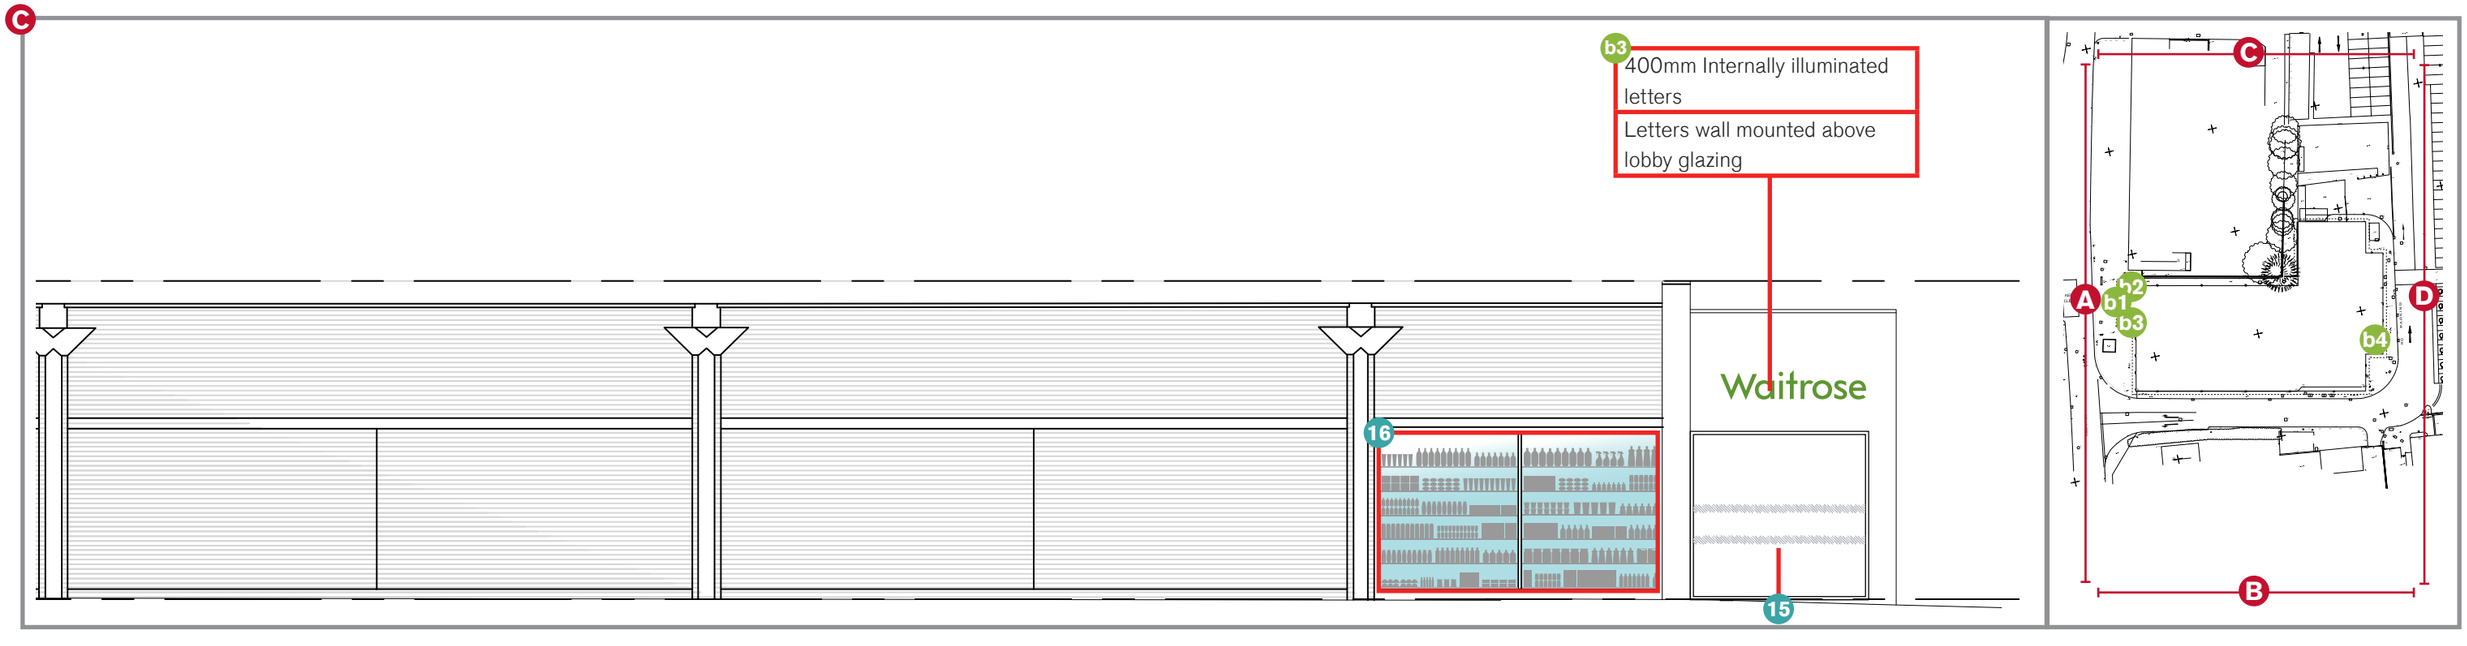

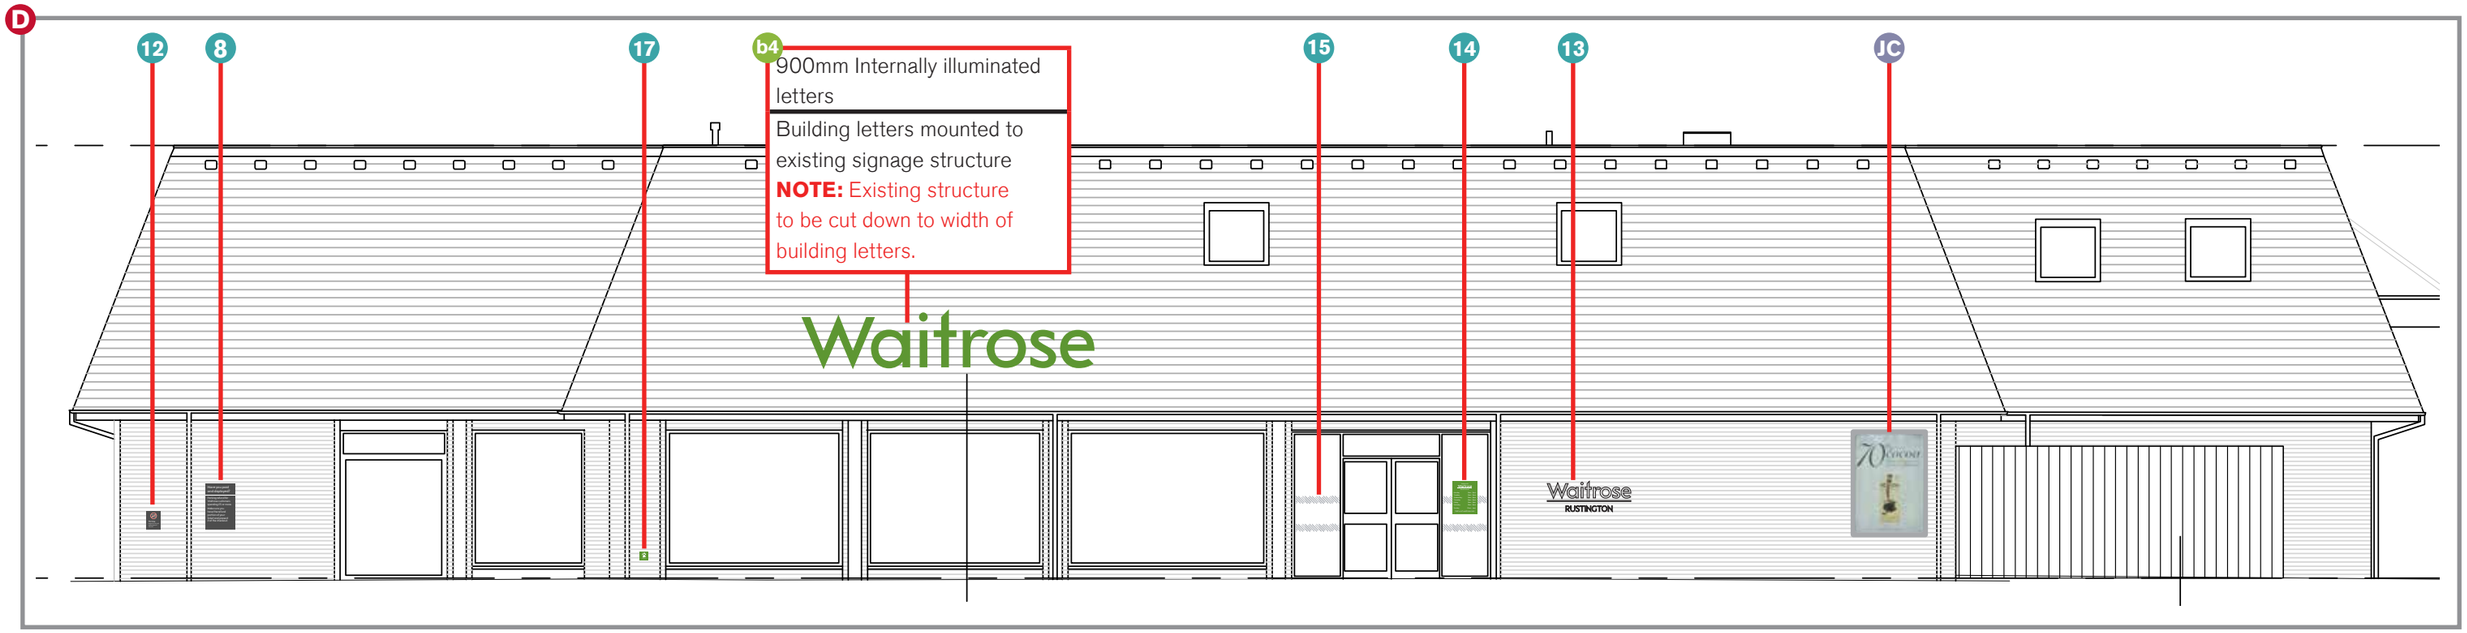

East Elevation

Drawing no 174-74-AE-01
Revision F

ARUN DISTRICT COUNCIL R/95/15/A
(C) Copyright Integrity UK Ltd 2015