# Existing Elevations




North Elevation




South Elevation

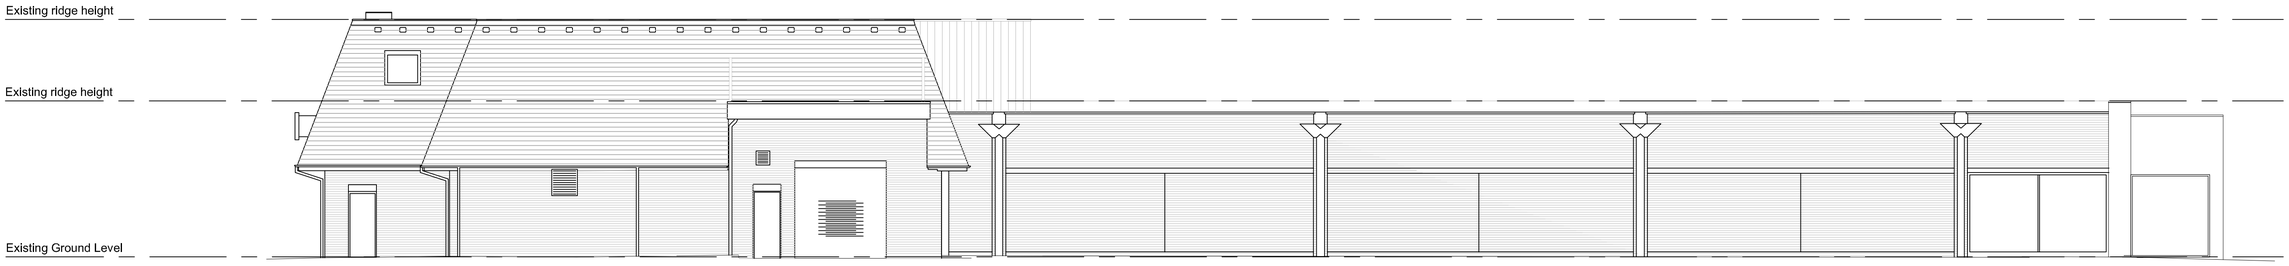


West Elevation




East Elevation




Scale 1:100 @ A1

**Rustington** Advertisement Consent

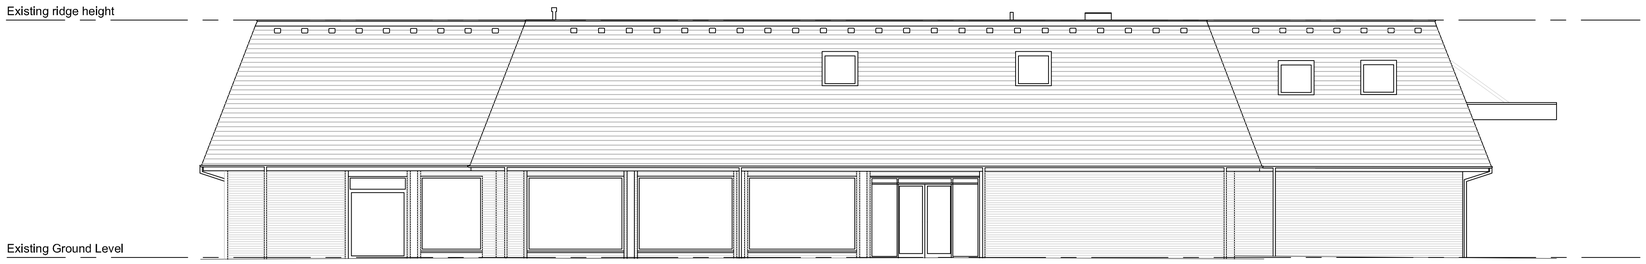**Issue B |** 10-04-2015 **| Reference** WAI.WAI.501.004-Ad consent

(C) Copyright Integrity UK Ltd 2015

ARUN DISTRICT COUNCIL R/95/15/A

integrity