Proposed Elevations

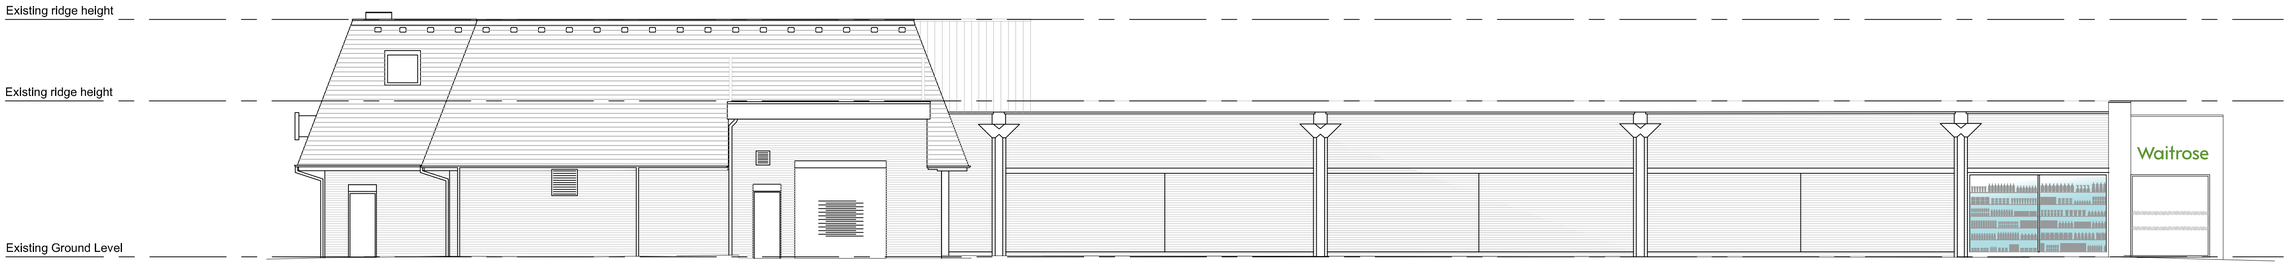

North Elevation



South Elevation



West Elevation



East Elevation



Scale 1:100 @ A1

Rustington Advertisement Consent

Issue B | 10-04-2015 **| Reference** WAI.WAI.501.004-Ad consent

(C) Copyright Integrity UK Ltd 2015

ARUN DISTRICT COUNCIL R/95/15/A

integrity