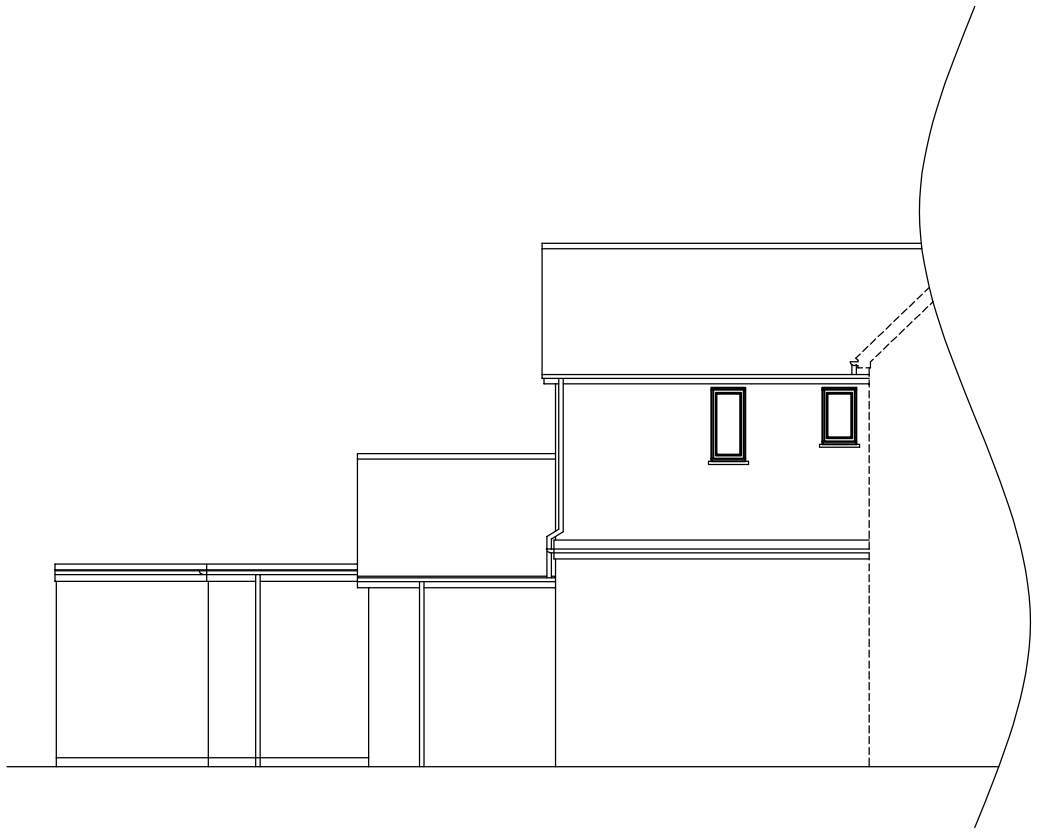

EXISTING NORTH ELEVATION (PARTIAL)
SCALE 1:100



EXISTING EAST ELEVATION
SCALE 1:100

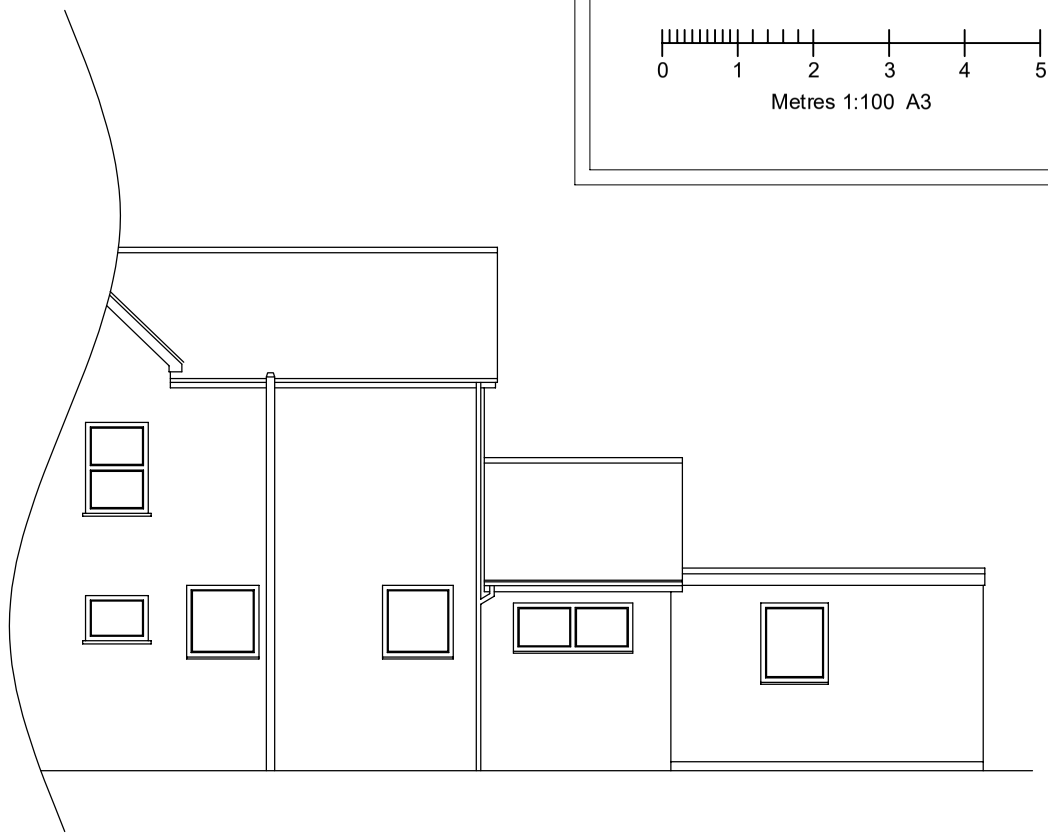

EXISTING SOUTH ELEVATION (PARTIAL)
SCALE 1:100

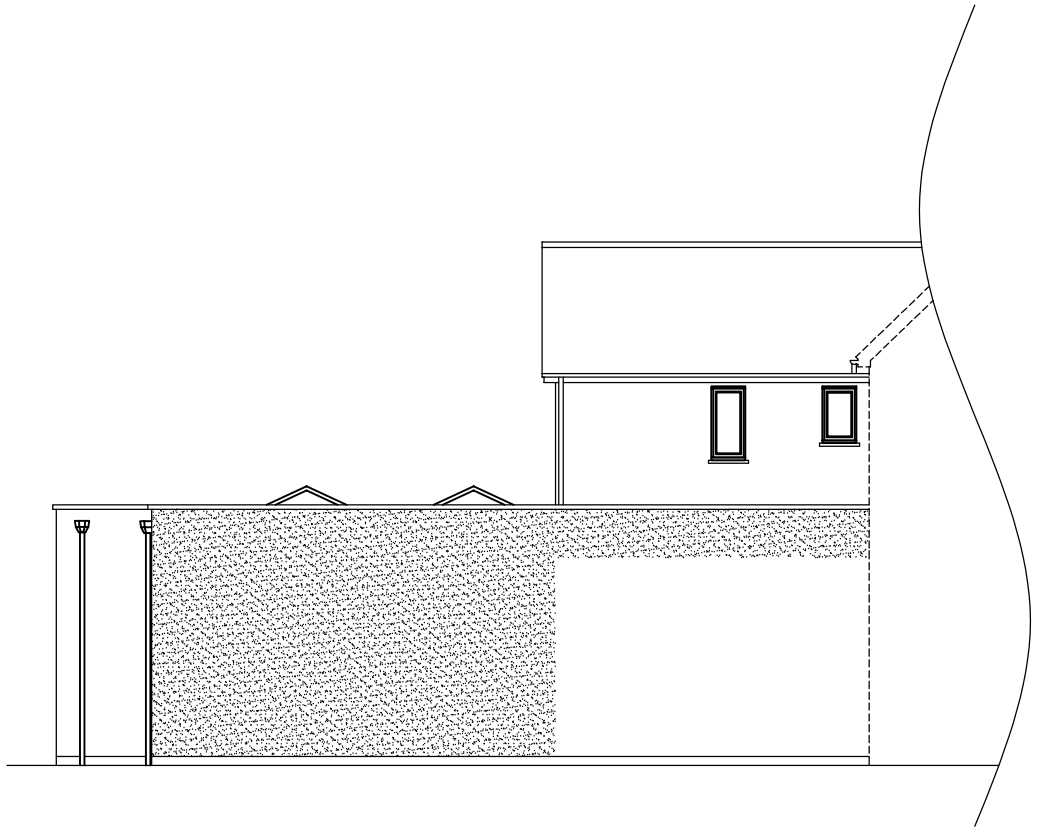

PROPOSE NORTH ELEVATION
SCALE 1:100

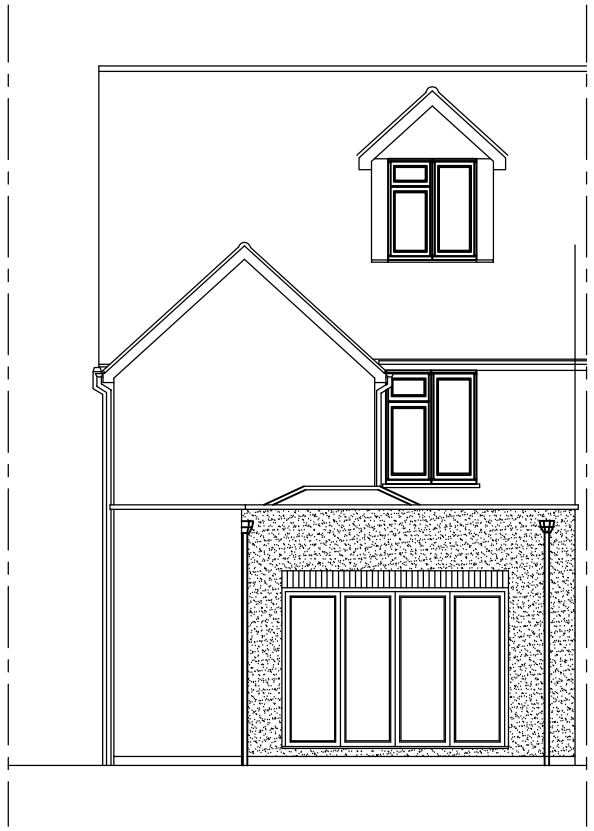

PROPOSED EAST ELEVATION
SCALE 1:100



PROPOSED SOUTH ELEVATION
SCALE 1:100

DRAWING TITLE: Elevations | SCALE: 1:100 @ A3

ADDRESS:
Mrs S Fincham
23 Broadmark Lane, Rustington, Littlehampton. BN16 2HD

DATE: 02/06/2025 | DWG NO: SF/PL/02 | REV NO: 01

SUSSEX BUILDING PLANS

33 Highland Avenue, Bognor Regis, West Sussex. PO21 2BJ
Email: lee@sussexbuildingplans.co.uk Tel: 07732 415951