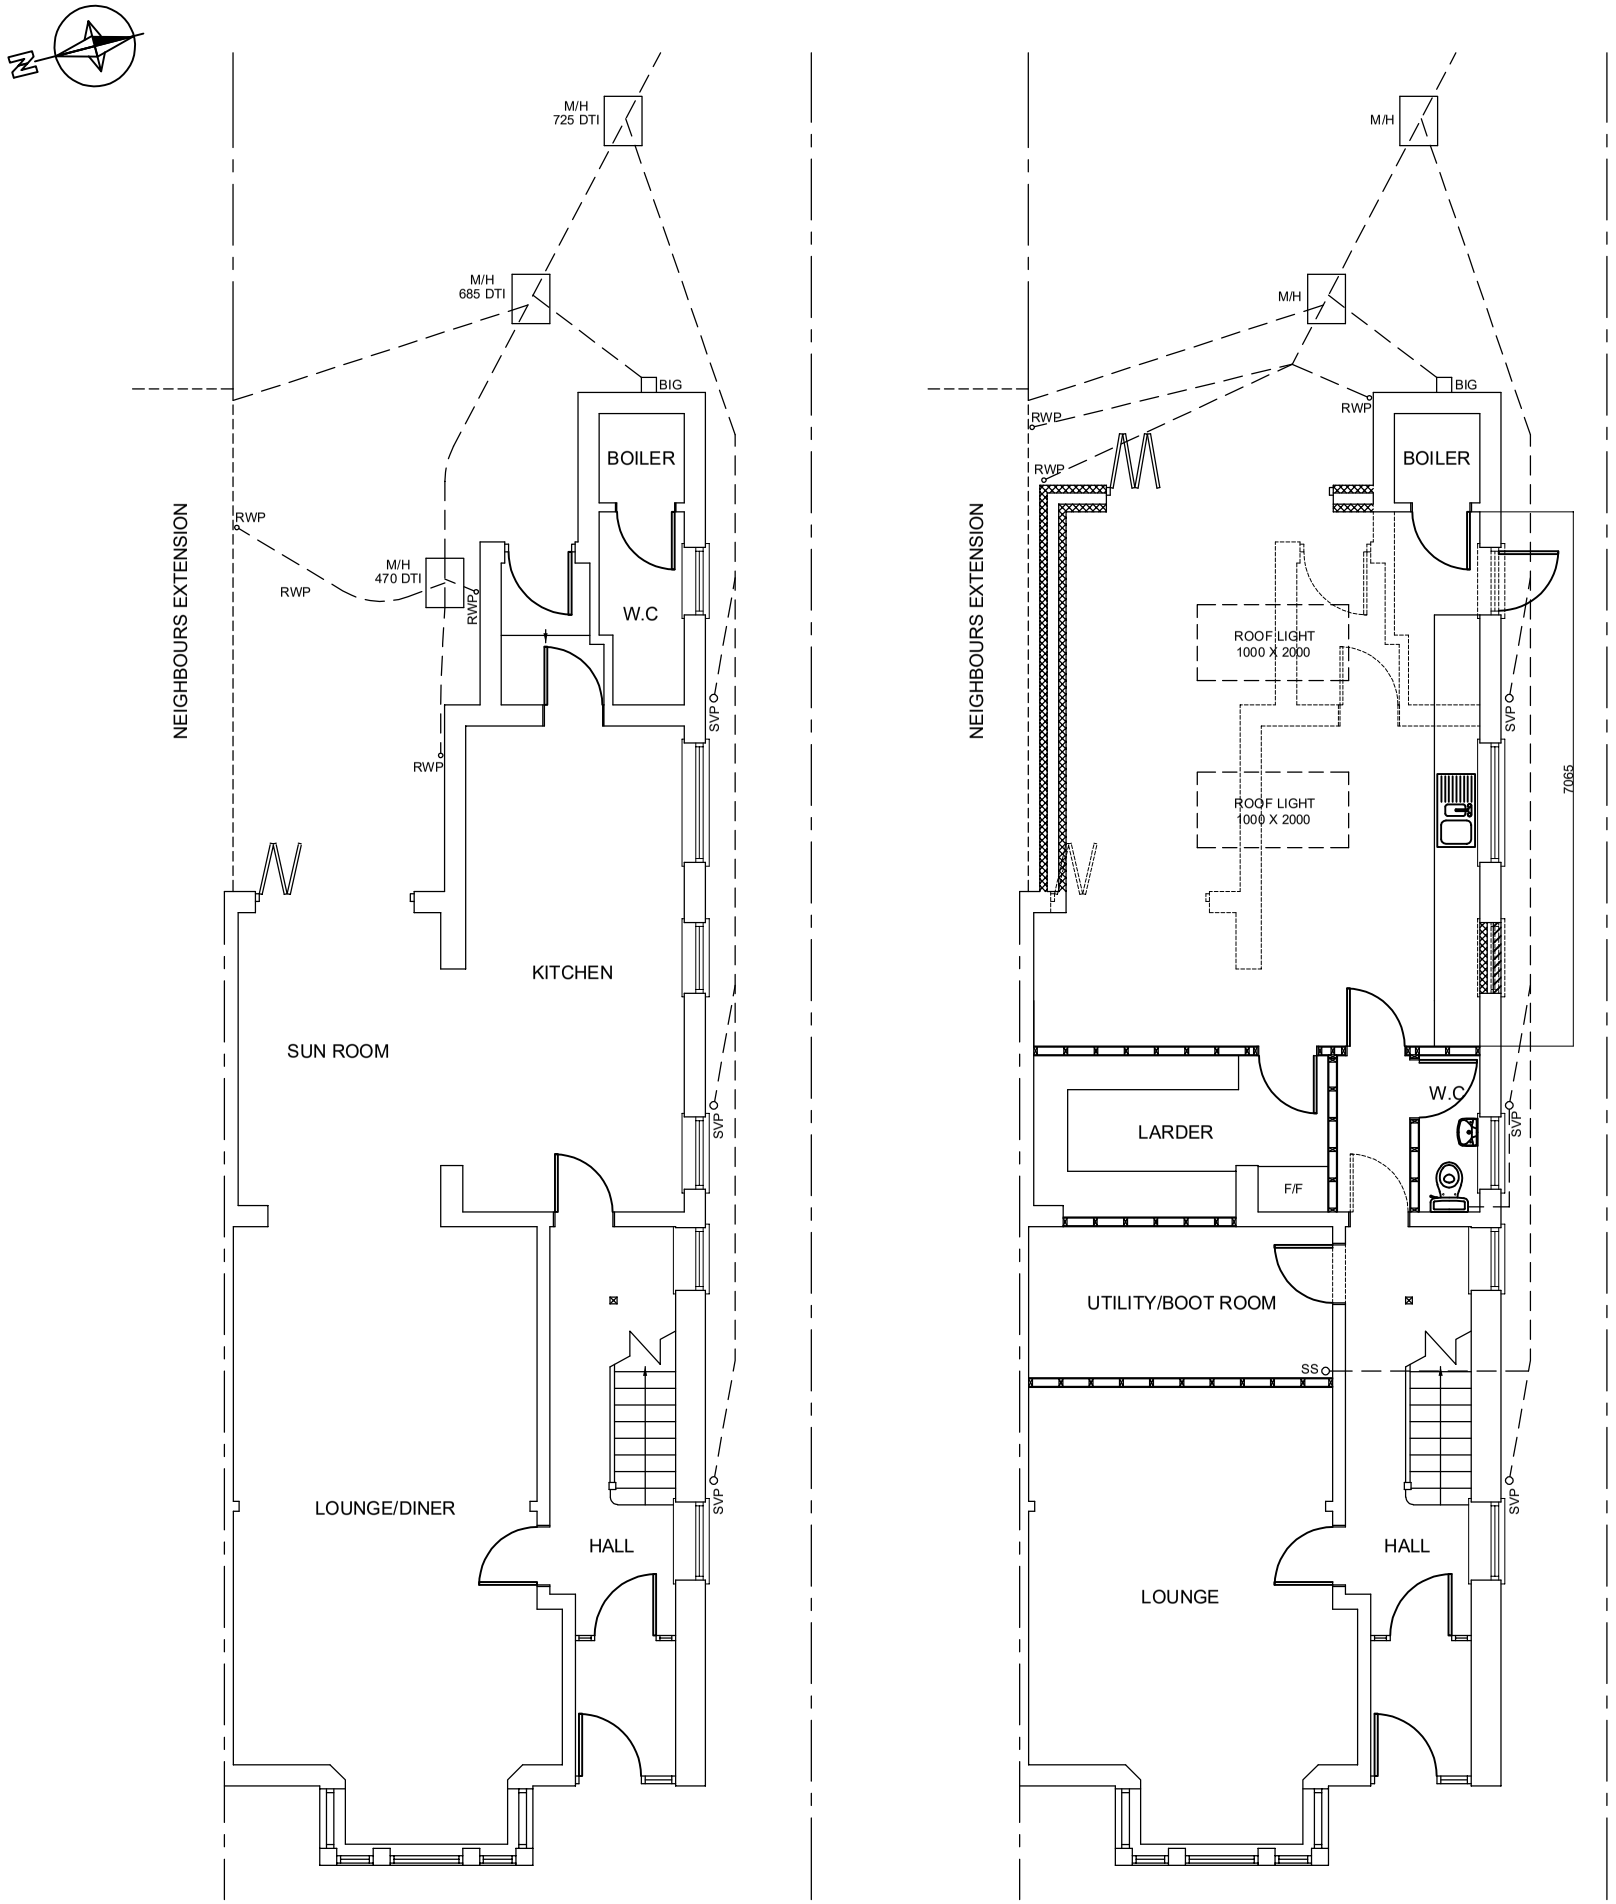

EXISTING GROUND FLOOR LAYOUT
SCALE 1:100

PROPOSED GROUND FLOOR LAYOUT
SCALE 1:100

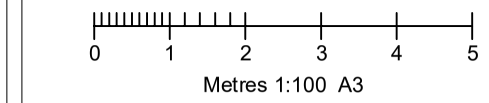

DRAWING TITLE: Floor Plans	SCALE: 1:100 @ A3	
ADDRESS: Mrs S Fincham 23 Broadmark Lane, Rustington, Littlehampton. BN16 2HD		
DATE: 29/05/2025	DWG NO: SF/PL/01	REV NO:

SUSSEX BUILDING PLANS

33 Highland Avenue, Bognor Regis, West Sussex. PO21 2BJ
Email: lee@sussexbuildingplans.co.uk Tel: 07732 415951