


Spar Apex Garage 12½° Pitch 9,10 & 11ft Span.

Std plan ref: SSA09-11/16-24.

SPAN. LENGTH.			
Model No.	Ext. A.	Int. B.	
9ft 10ft 11ft	Imp. Met.	Imp. Met.	
31. 36. 41	16'1½" 4921	15'9" 4801	
32. 37. 42	18'1½" 5531	17'9" 5410	
33. 38. 43	20'1½" 6140	19'9" 6020	
34. 39. 44	22'1½" 6750	21'9" 6629	
35. 40. 45	24'1½" 7360	23'9" 7239	

Fibre cement corrugated roof sheets
Fire exposure BS476.Part 3.1958. AA.
Surface spread of flame BS476.Part 7.1987. Class D1.
Fire propagation BS476.Part 6.1989. (I=0.4, l=0.1).
Building regulations classification is CLASS 0.

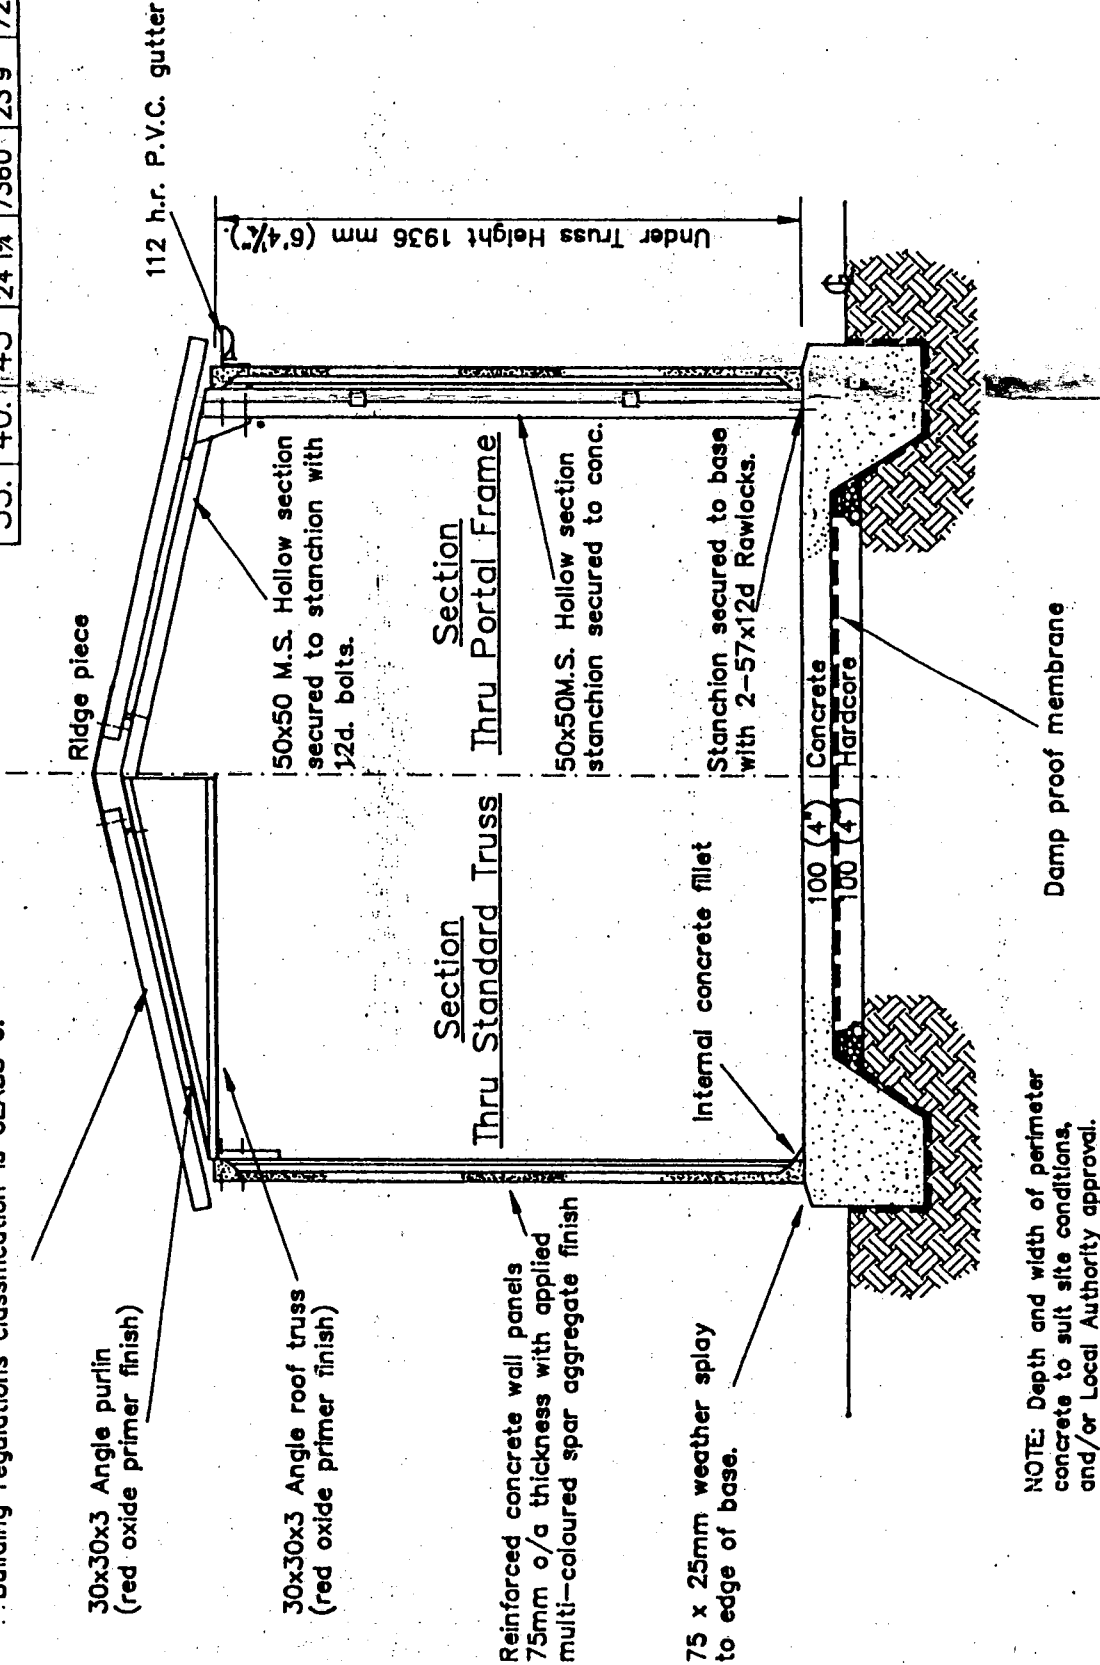


NOTE: Depth and width of perimeter concrete to suit site conditions, and/or Local Authority approval.

NOTE: If building over 7366mm. long, (24ft2) or has main doors both ends, then Portal Frames to be added at 2430mm. ctrs. (8ft).

Span	Ex. width.		In. width.		Clearance.		Opening.		Apex.	
	Imp.	Met.	Imp.	Met.	Imp.	Met.	Imp.	Met.	Imp.	Met.
9 ft	9'0"	2743	8'6"	2591	6'10"	2083	7'2"	2184	7'8"	2337.
10 ft	10'0"	3048	9'6"	2896	7'10"	2388	8'2"	2489	7'9½"	2372.
11 ft	11'0"	3353	10'6"	3200	8'10"	2692	9'2"	2794	7'10½"	2404.

External Garage Width
Plus 150 mm (6").

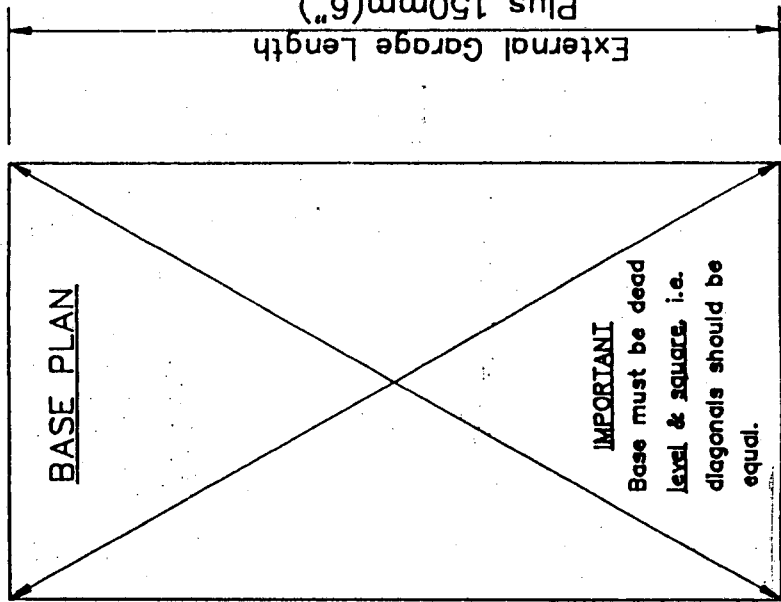

ARUN DISTRICT COUNCIL

No. 2 98 06

RECEIVED 28/3/06

LIBRARY No.

SSA09/10/11.