
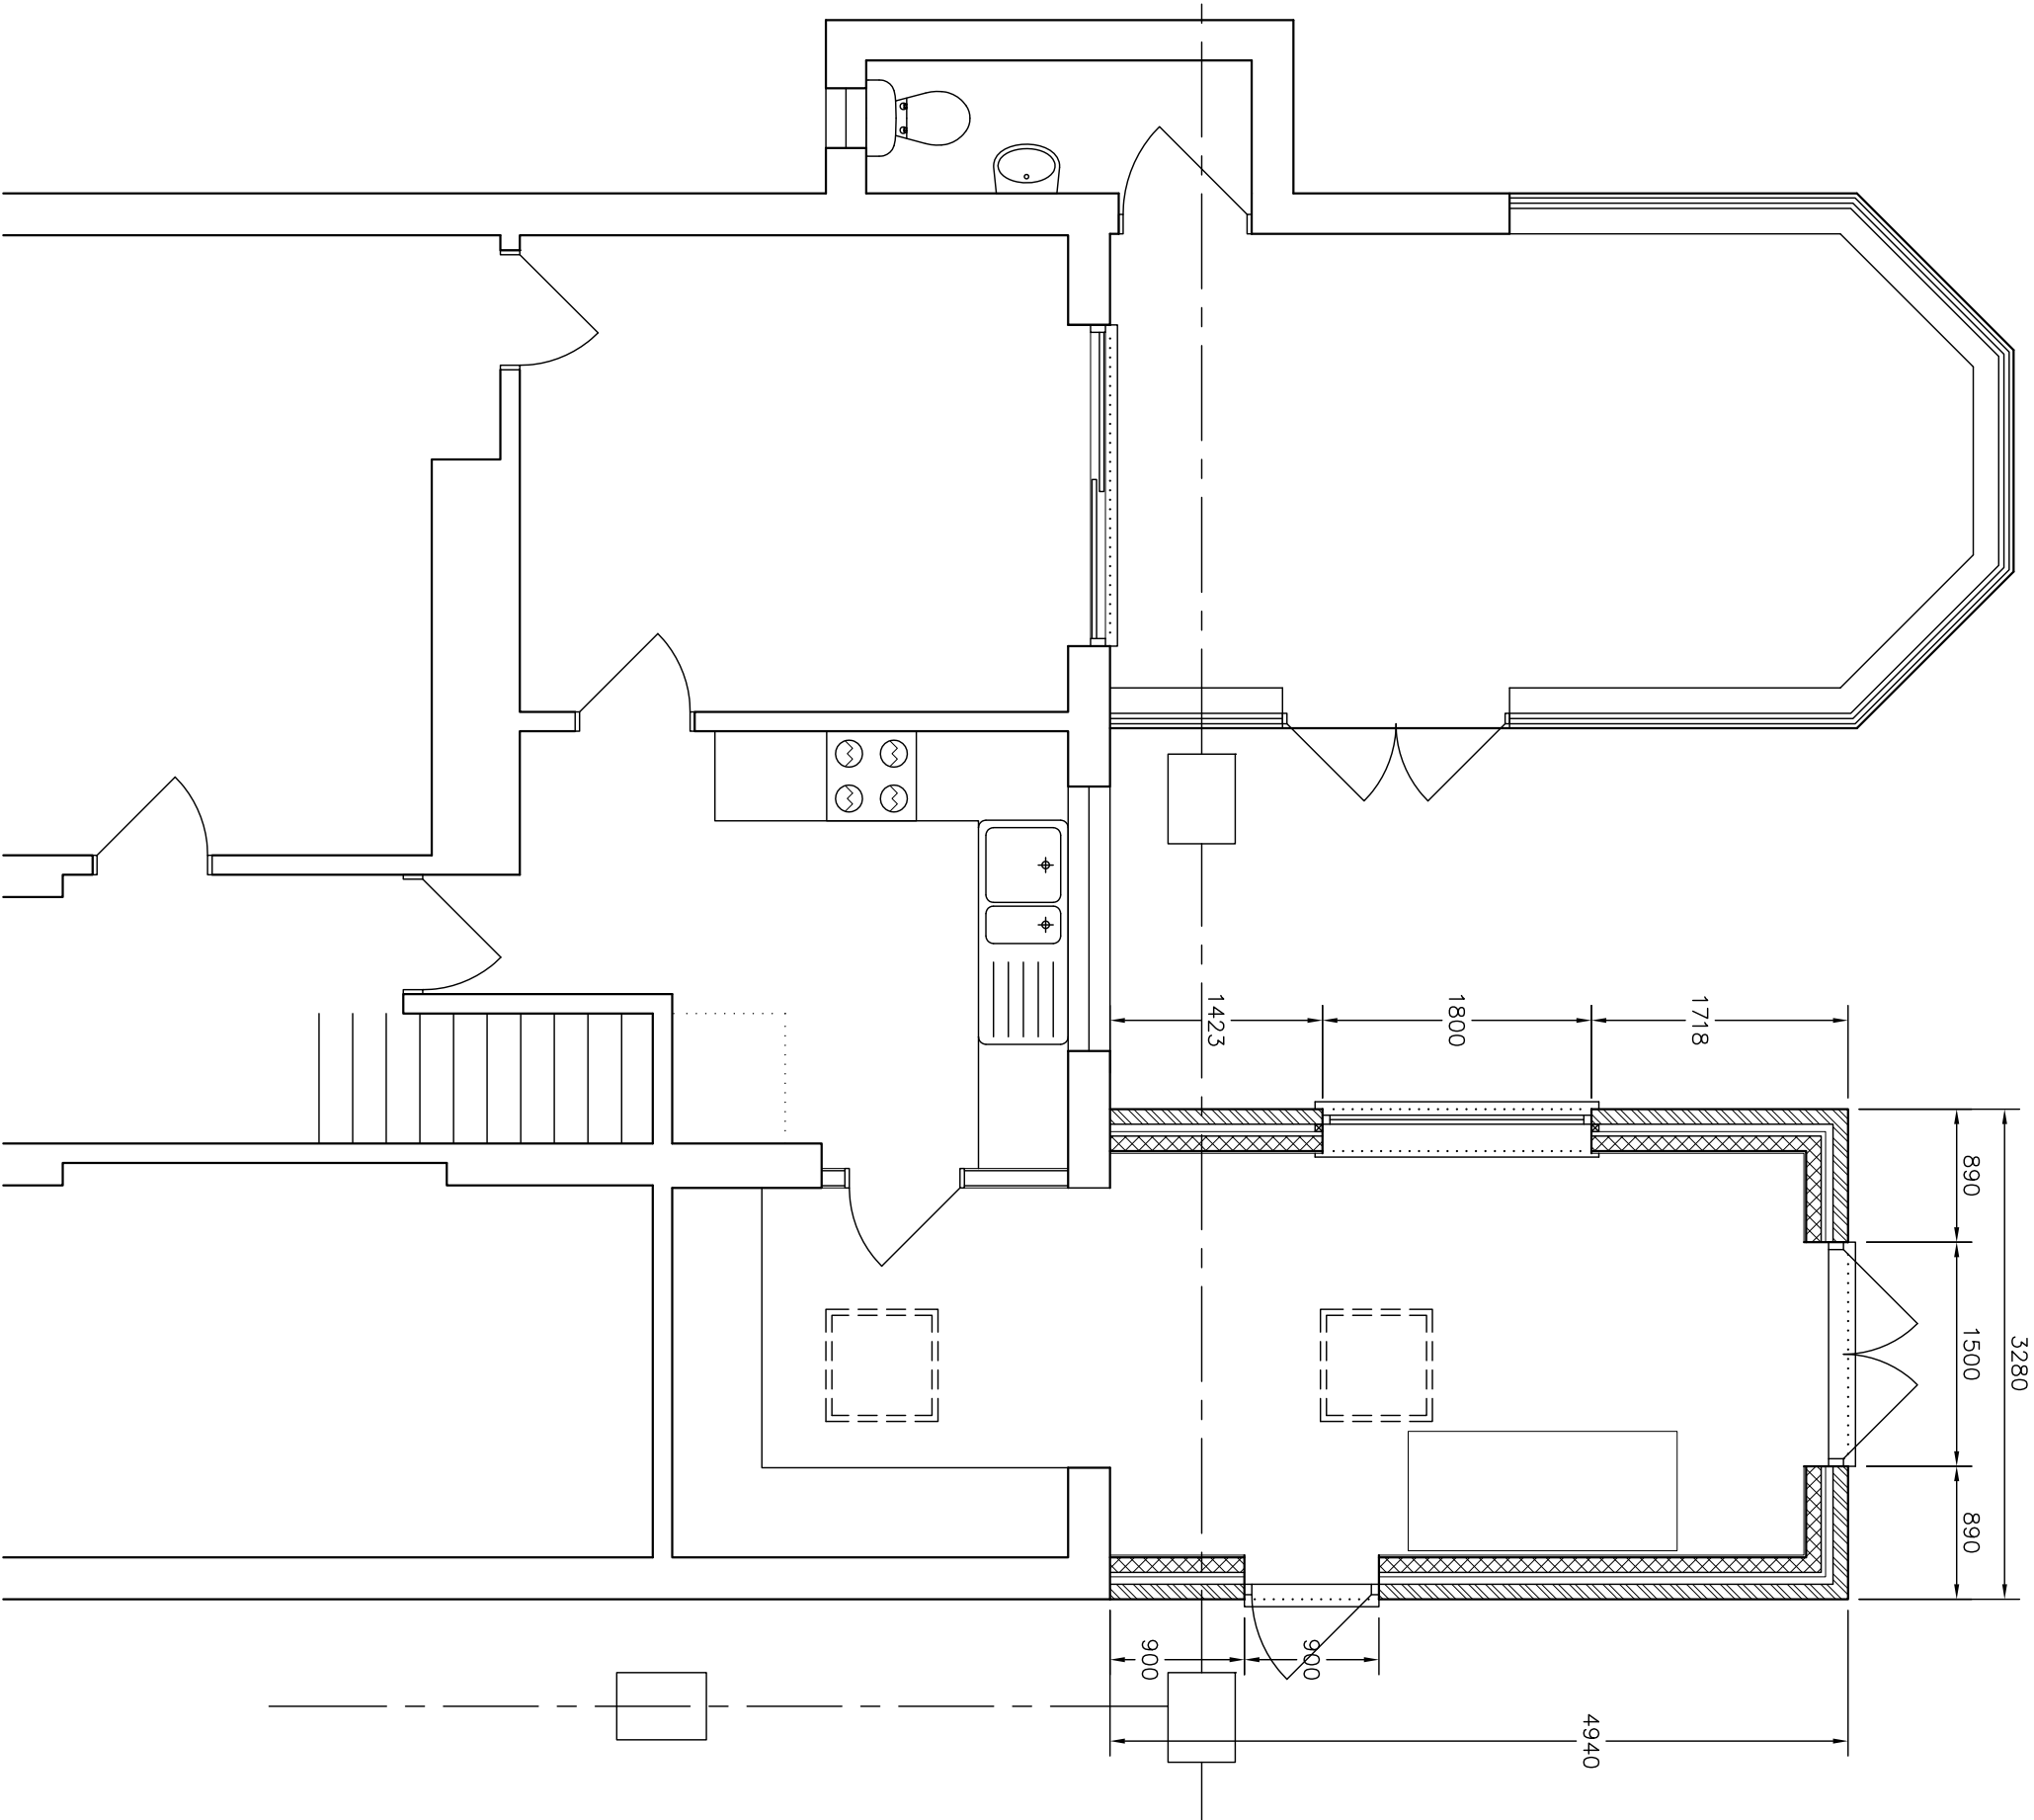


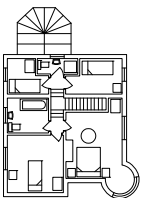

Amendments: –

<i>Bryceson Shaw Associates</i> <i>Surveyors and Designers</i> 2 Wellesley Court, Fitzalan Road, Littlehampton, West Sussex BN17 5JW Tel. & Fax 01903 734381 Mobile: 07889 651301 E-mail: brycesonshaw@btinternet.com		
Project: Proposed extension; 20 Cove Road, Rustington BN16 2QW		
Drawing: Ground floor		
For: Mr. Hudson		
Drawn: PKS	Date: February 2013	
Scales: 1:50	No: 1397/01/03	
To scale when printed on A3		