


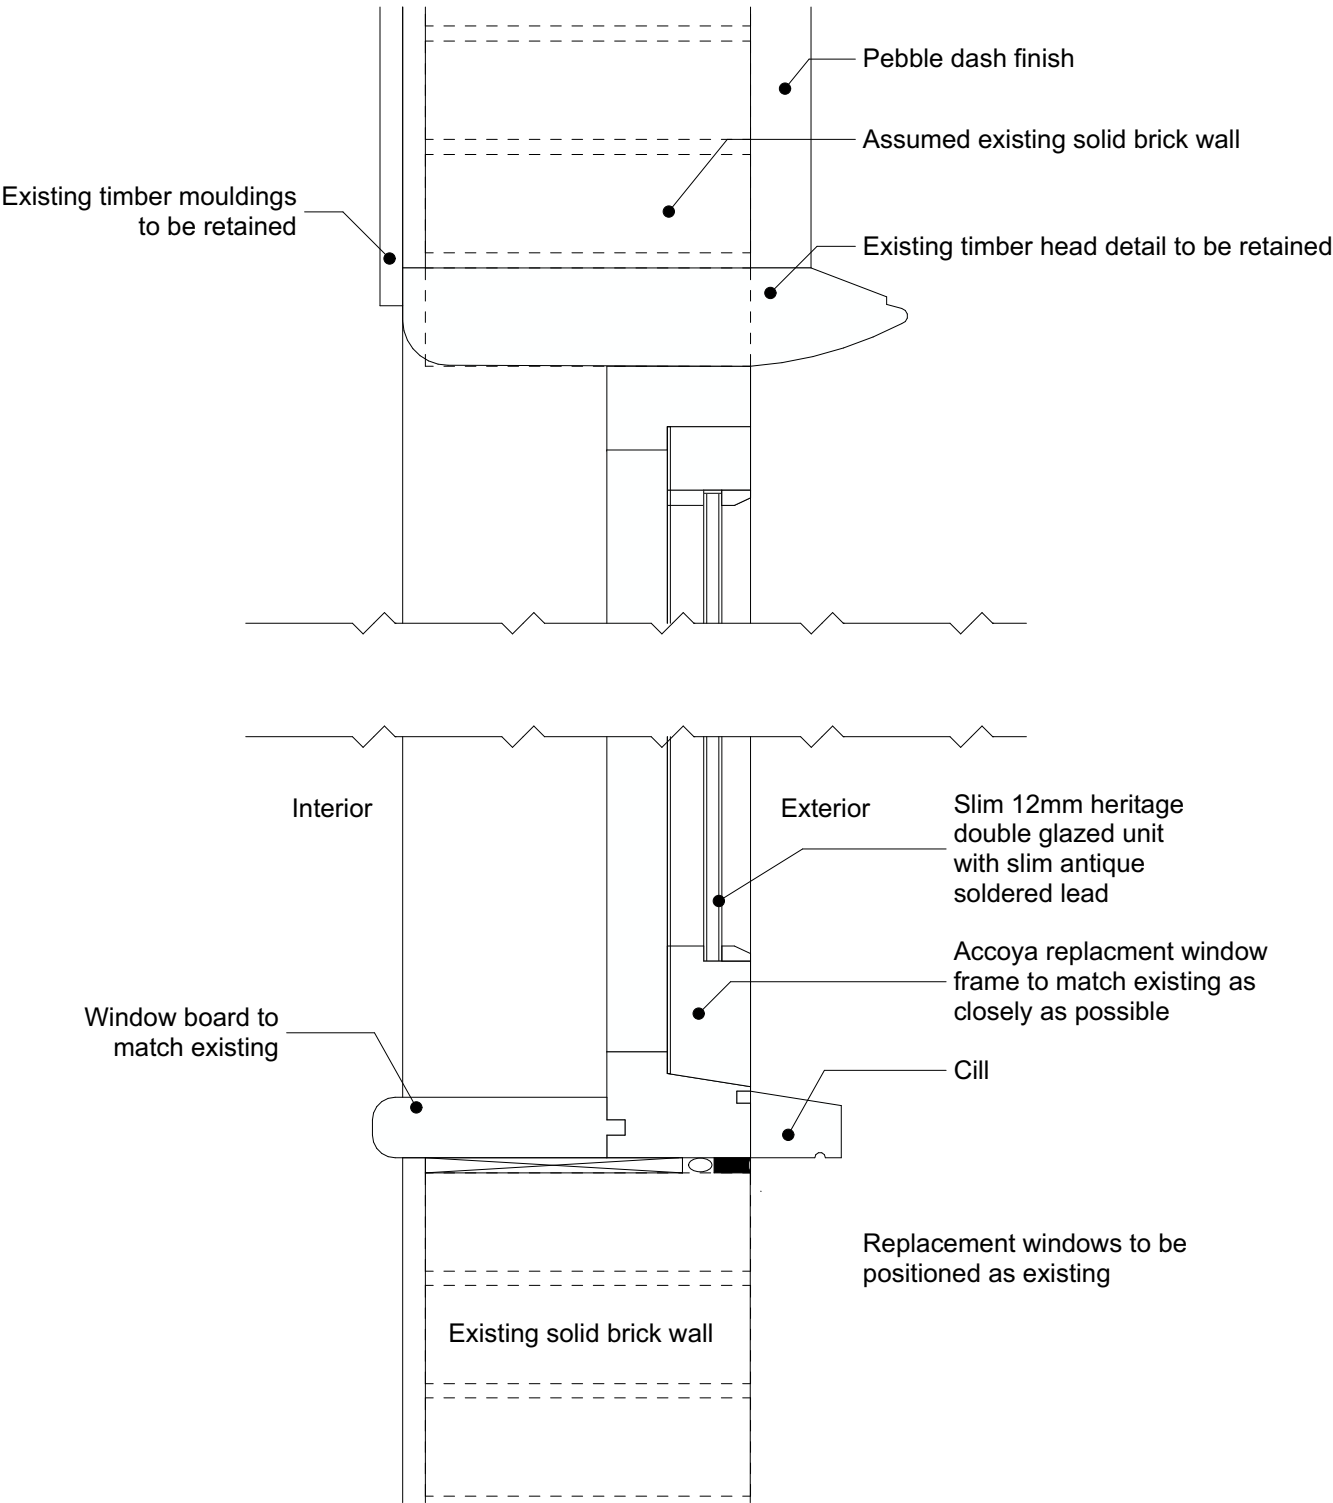

Window Typical Section Detail (Windows 1-6)

1:5

Client		Title		Status	
HARGREAVES		PROPOSED WINDOW DETAIL		PLANNING	
Suite N3 The Old Market Upper Market Street Hove BN3 1AS 01273 55 77 77 mca@morgancarn.com www.morgancarn.com		Project		Date of Issue	PROJECT - STAGE - DRAWING - REVISION
				17/06/2025	2543-P-004 A
				Scale	
				1:5 @ A3	