




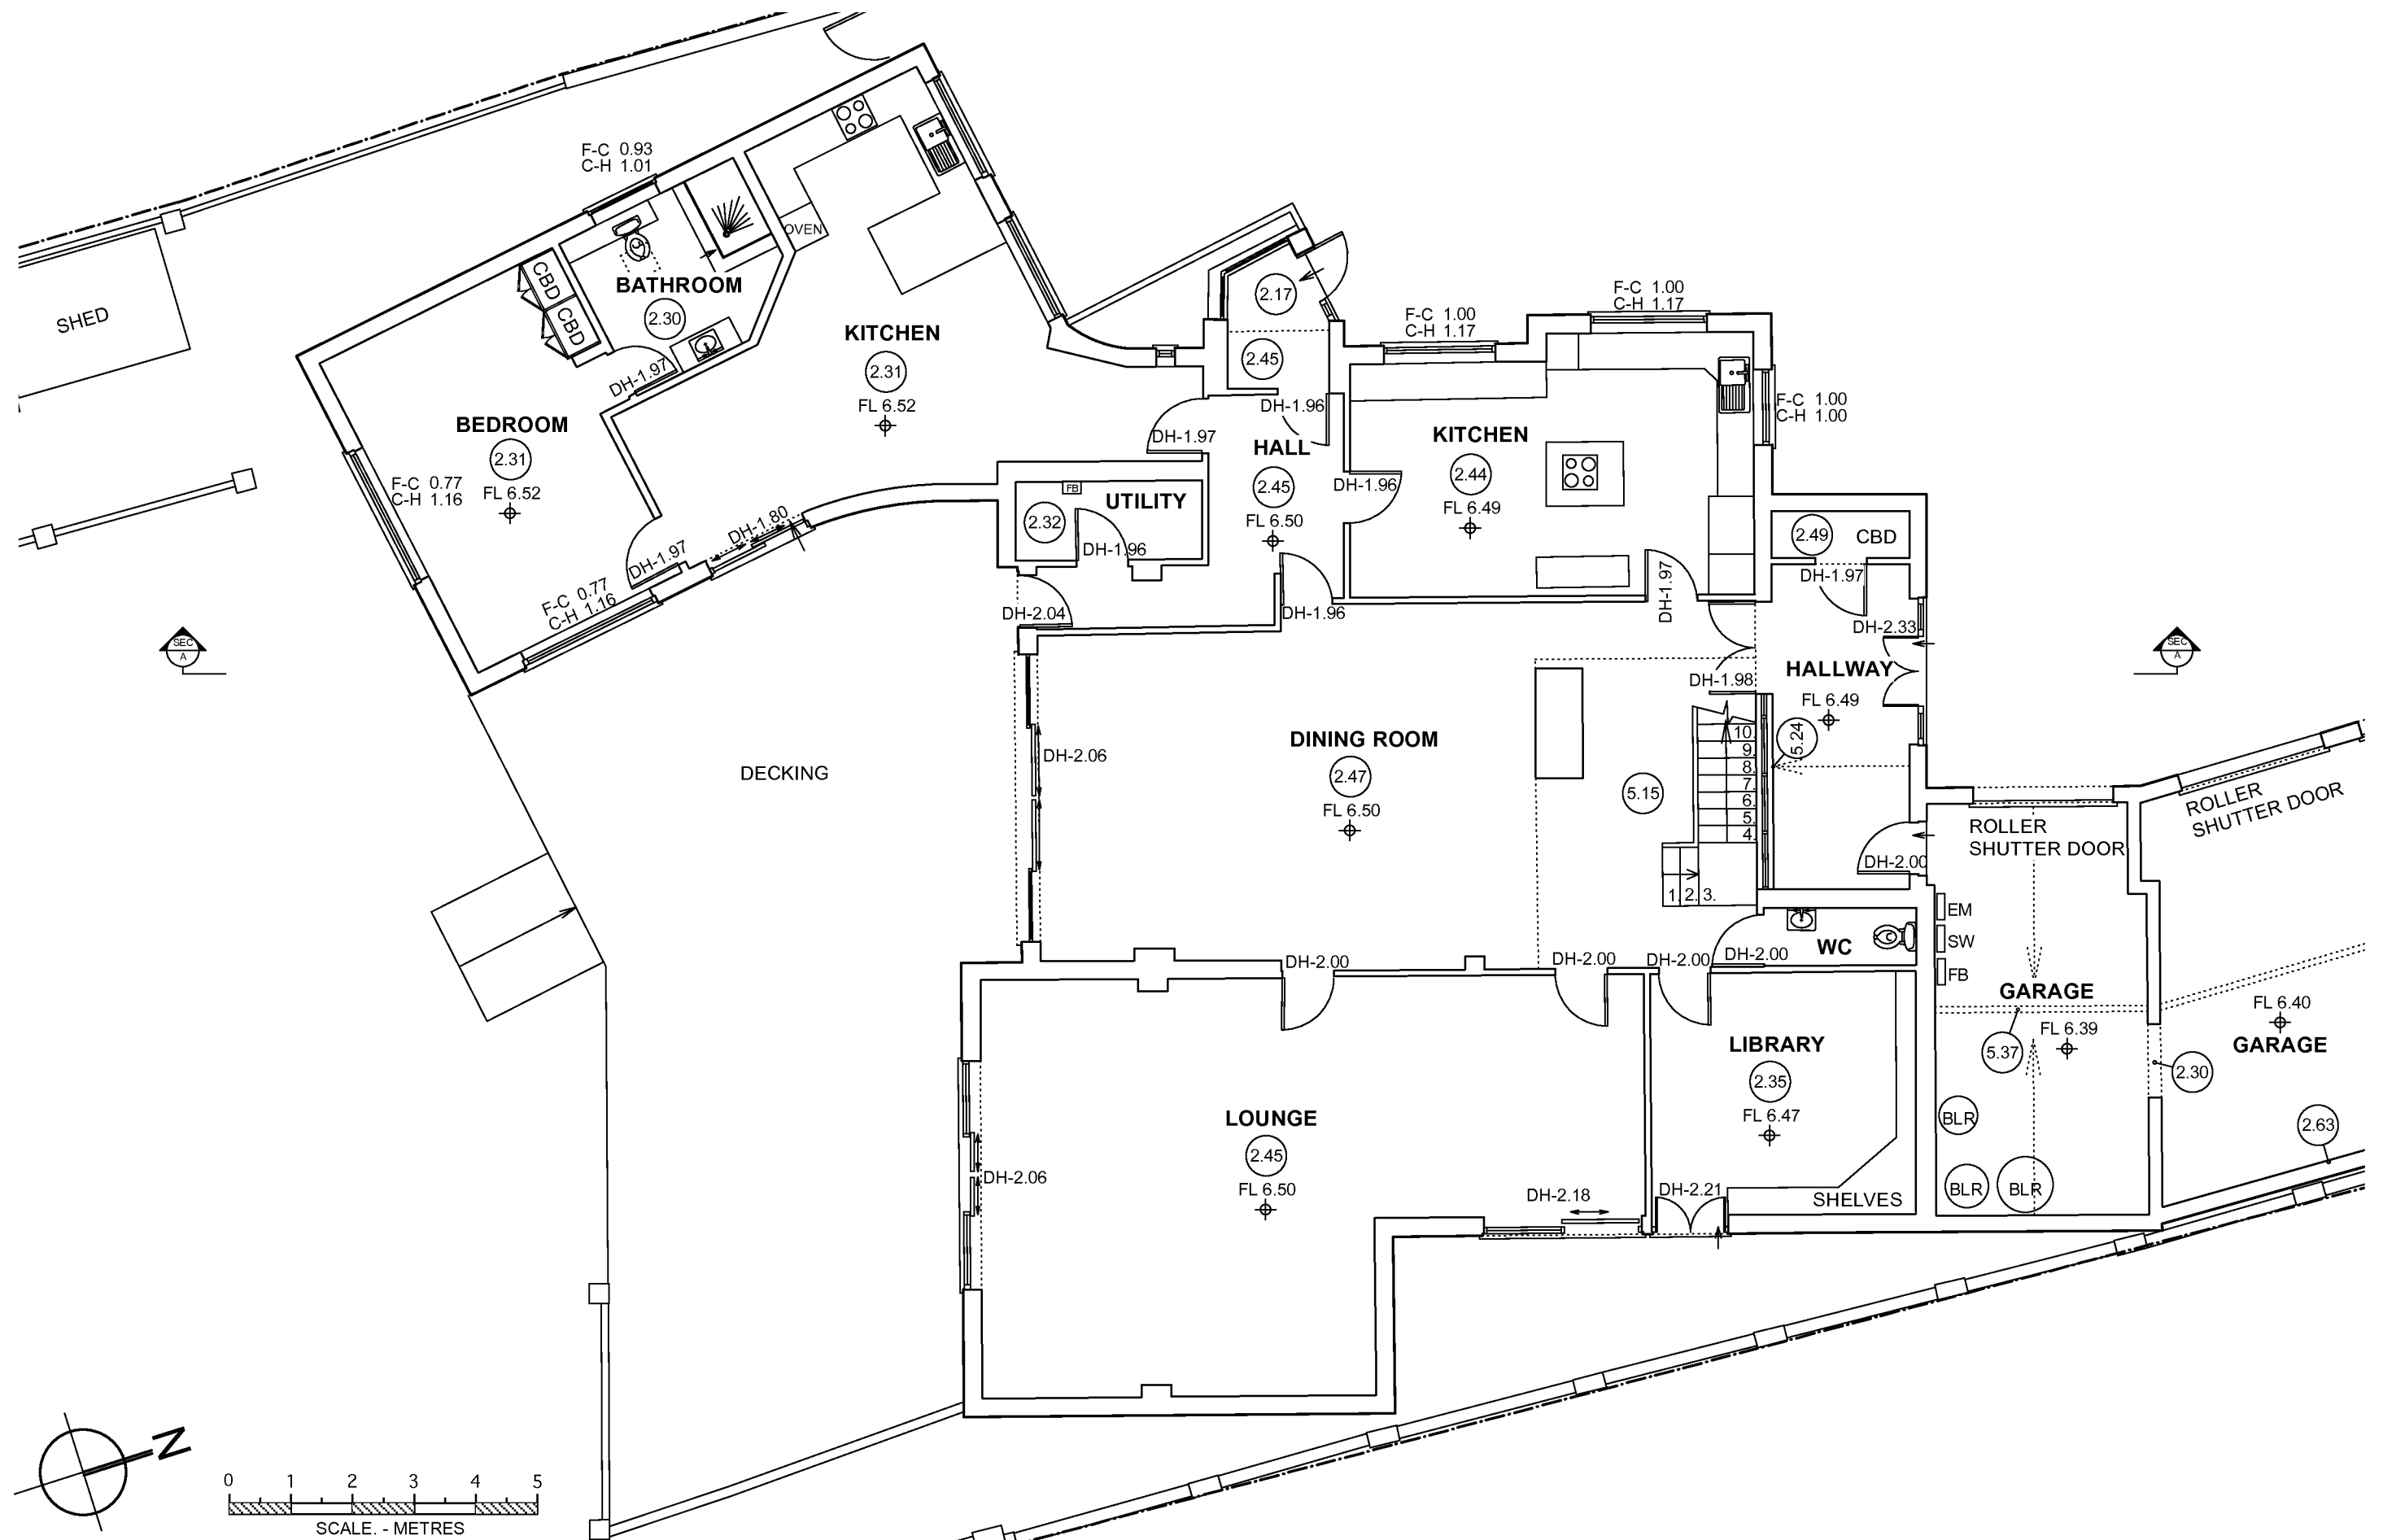


Revisions	1. This drawing remains copyright of DyerGrimes Architects Limited and may not be reproduced or copied without consent in writing. 2. Do not scale drawing use figured dimensions only. 3. Any discrepancies between site and drawings to be reported to the architect immediately. 4. Read in conjunction with all relevant structural and mechanical & electrical engineers drawings. 5. Dimensions critical to proposed building works must be checked on site before building works commences, as certain assumptions have been made due to lack of accessibility and anomalies in the existing building.	Client & Address		Title		DYERGRIMES ARCHITECTS The Old Boathouse, 1A Embankment, Putney, London, SW15 1LB T: 020 8780 5930 E: enquiries@dyergrimesarchitects.com
		Mr & Mrs Wood Water Edge, 1 Botany Close West Sussex, BN16 2BH		Existing Ground Floor Plan		
		Date	Scale	No.	Rev.	
	13.04.12	1: 100 @ A3	0293(00)02	A		

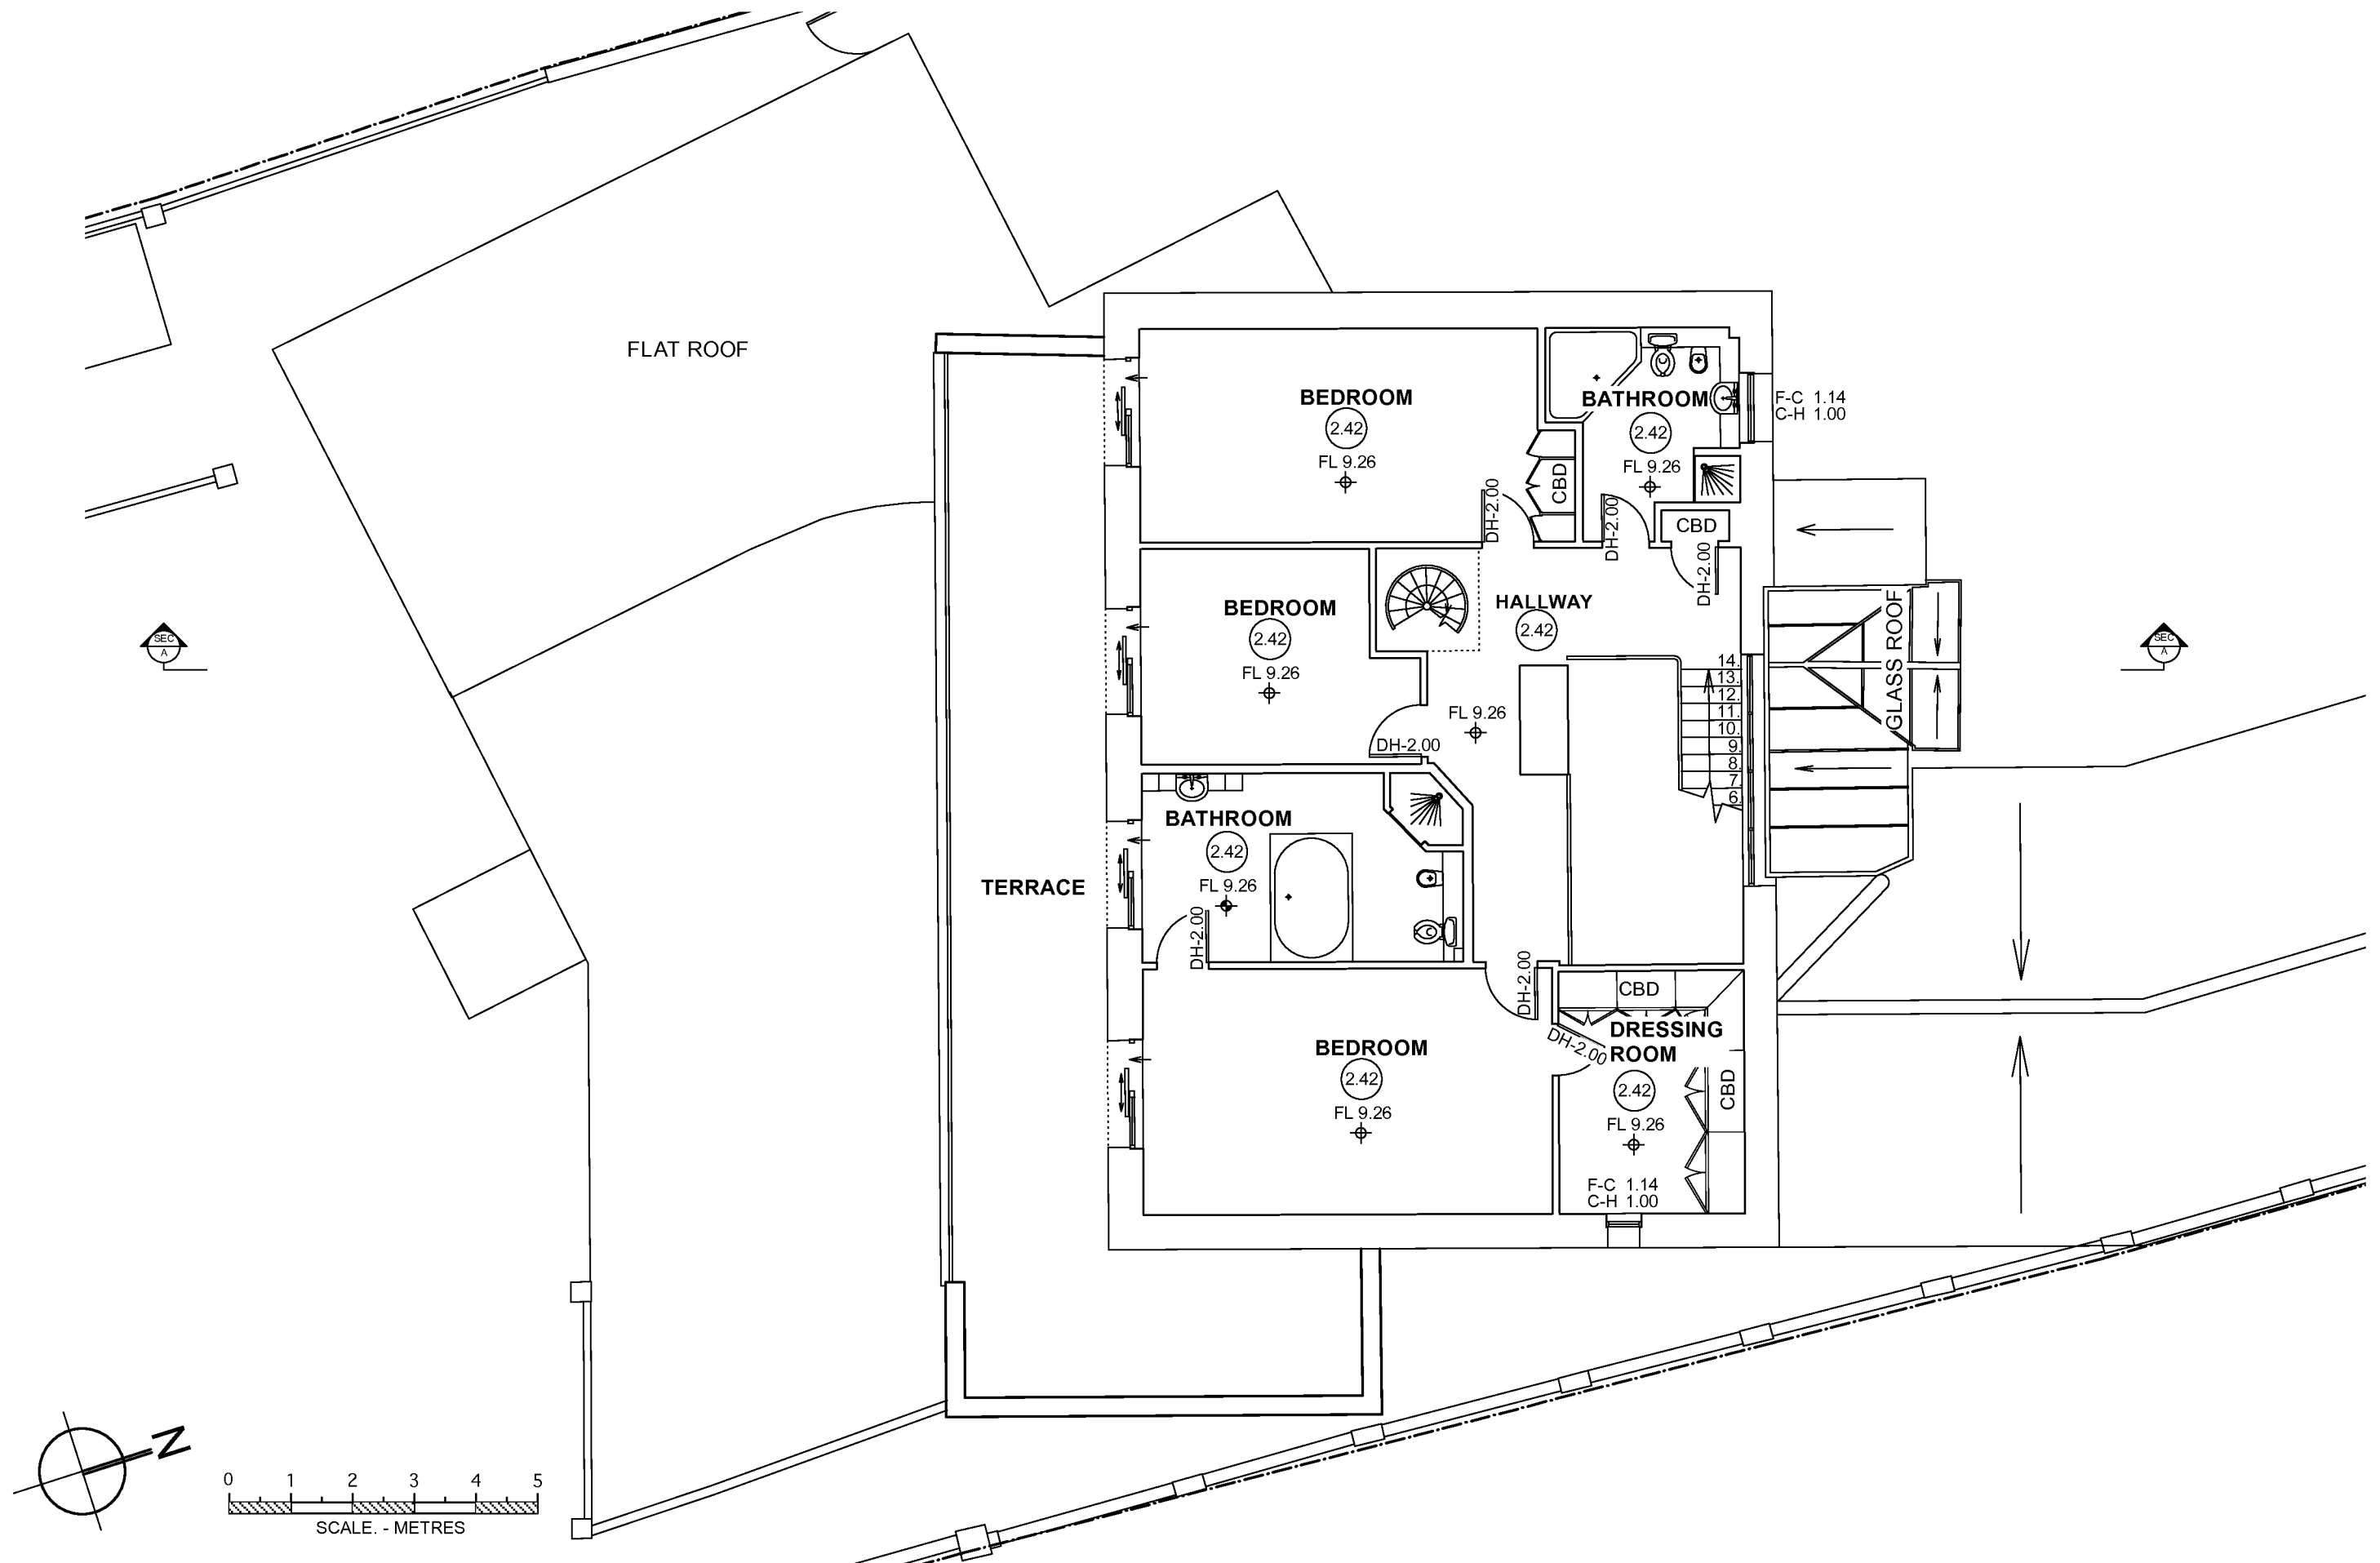

Revisions	1. This drawing remains copyright of DyerGrimes Architects Limited and may not be reproduced or copied without consent in writing. 2. Do not scale drawing use figured dimensions only. 3. Any discrepancies between site and drawings to be reported to the architect immediately. 4. Read in conjunction with all relevant structural and mechanical & electrical engineers drawings. 5. Dimensions critical to proposed building works must be checked on site before building works commences, as certain assumptions have been made due to lack of accessibility and anomalies in the existing building.	Client & Address		Title		DYERGRIMES ARCHITECTS The Old Boathouse, 1A Embankment, Putney, London, SW15 1LB T: 020 8780 5930 E: enquiries@dyergrimesarchitects.com
		Mr & Mrs Wood Water Edge, 1 Botany Close West Sussex, BN16 2BH		Existing First Floor Plan		
		Date	Scale	No.	Rev.	
	13.04.12	1: 100 @ A3	0293(00)03	A		

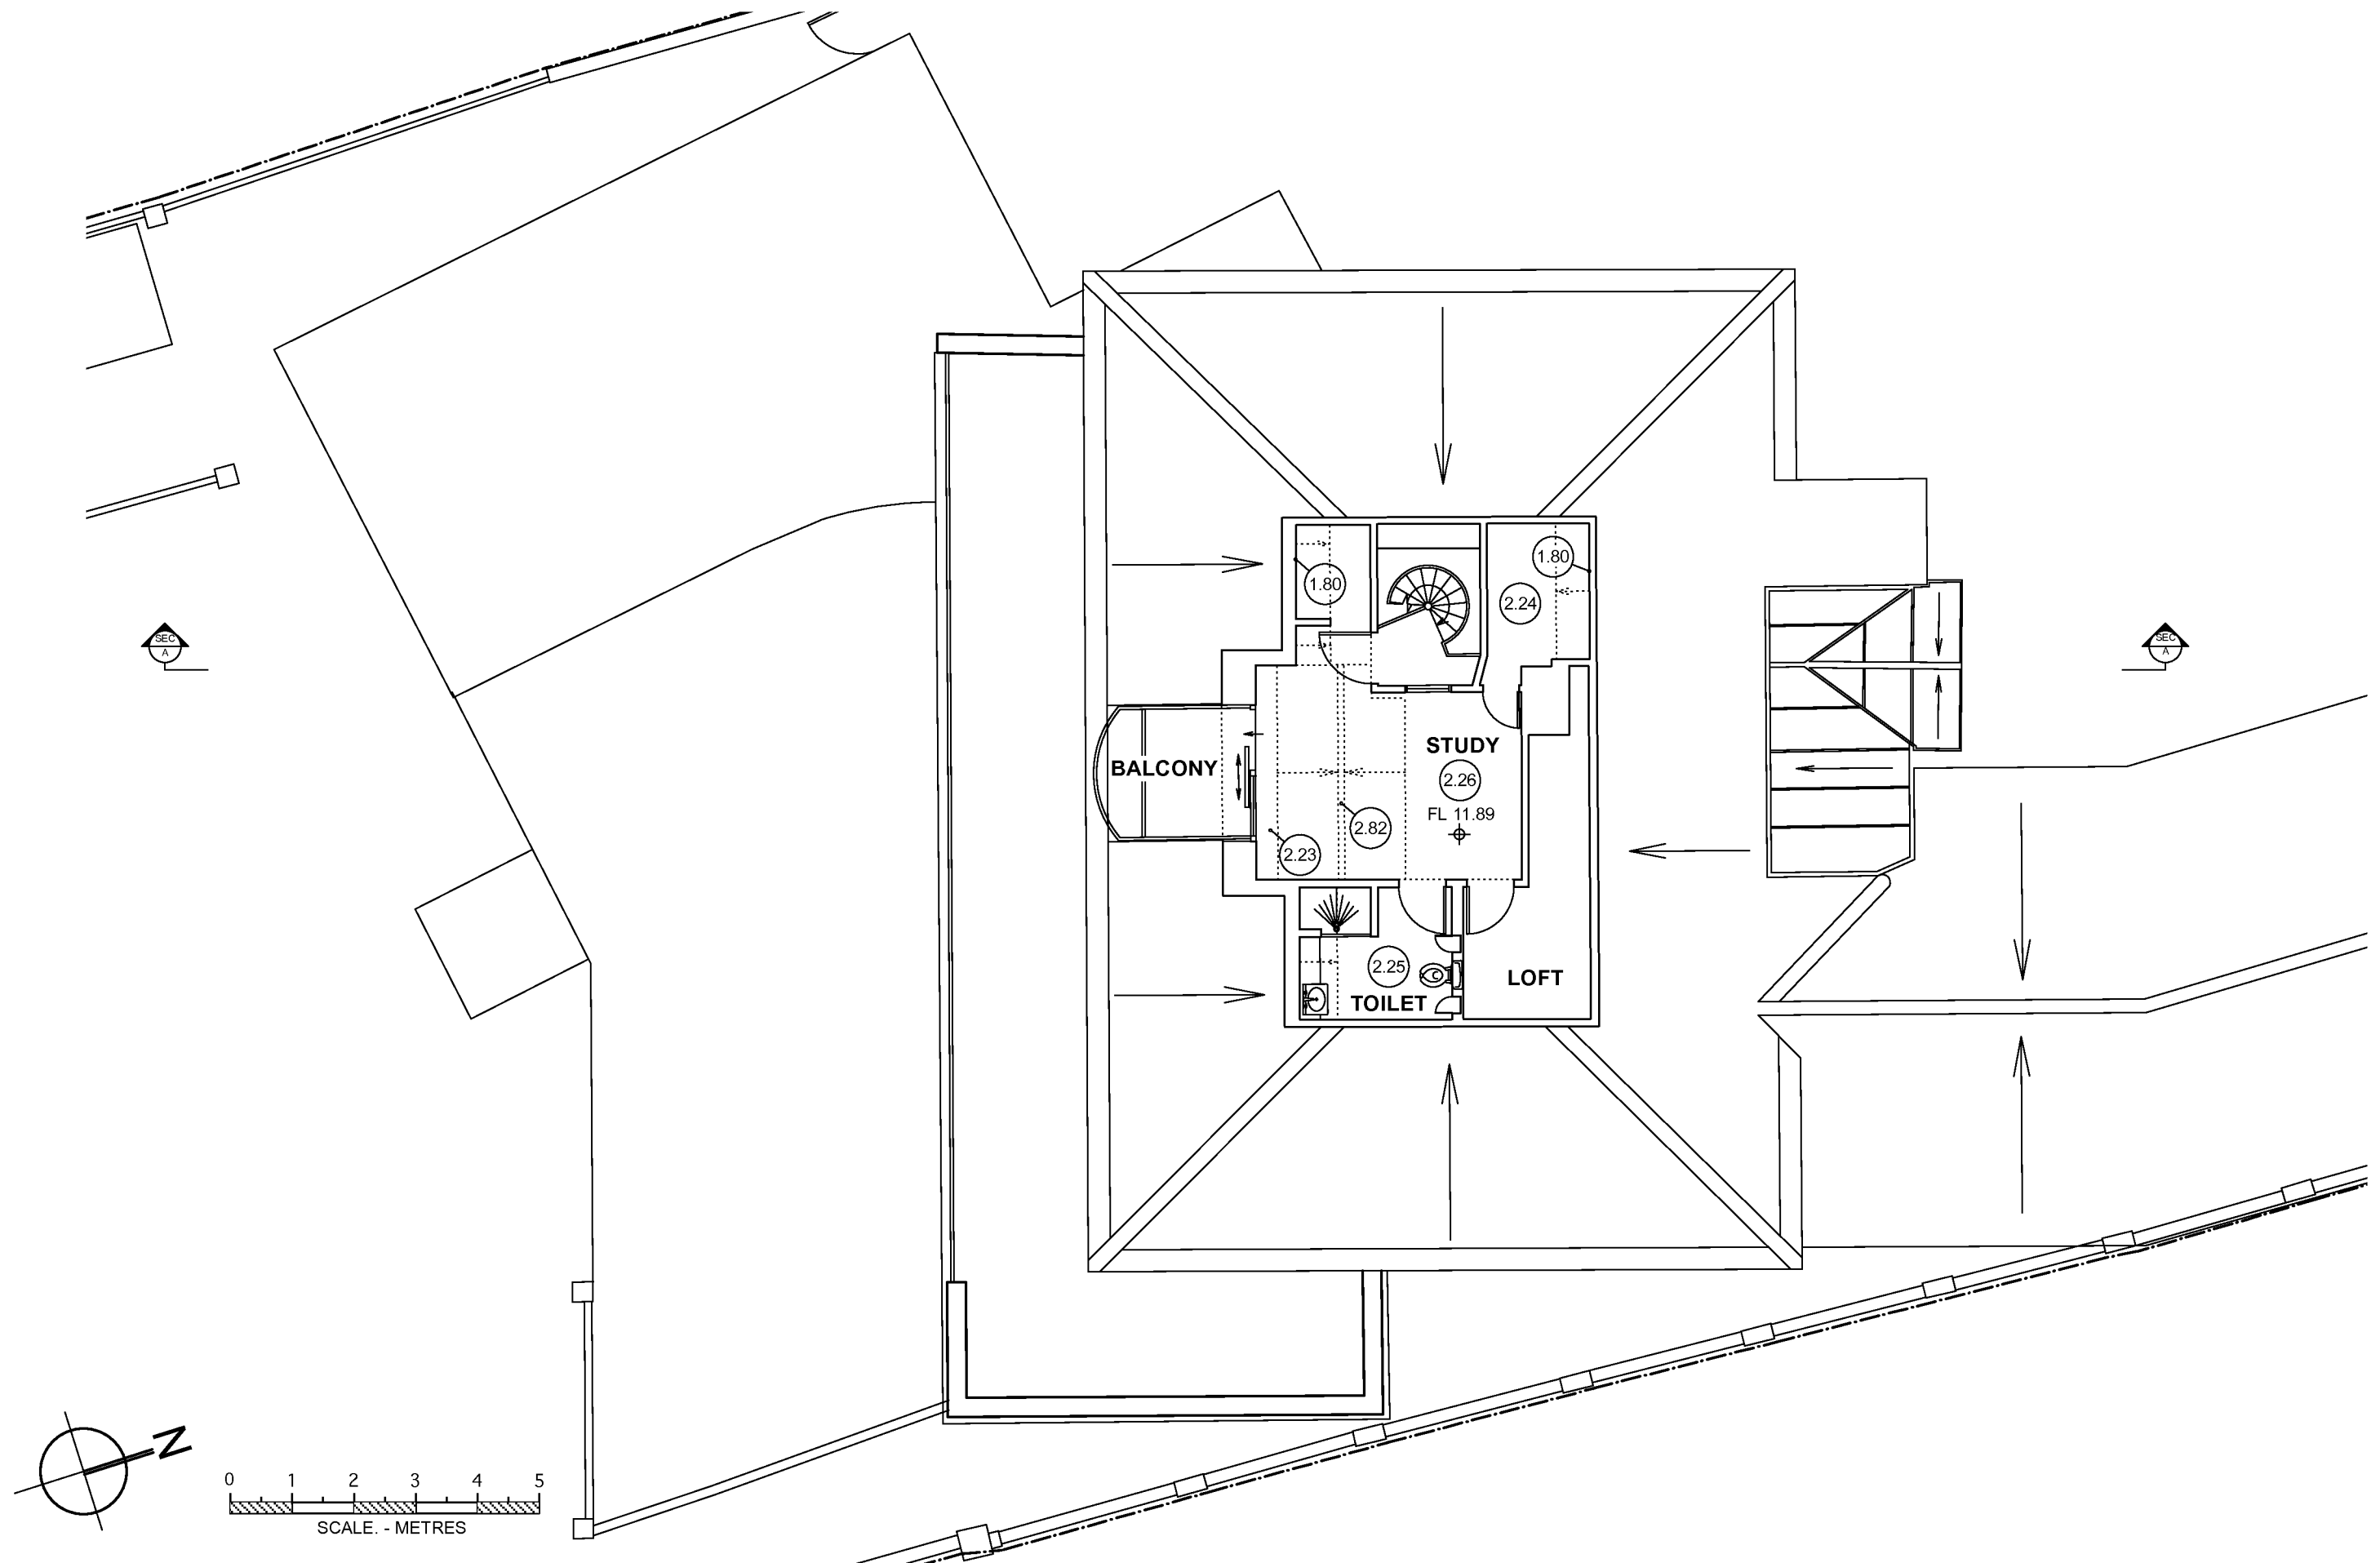

Revisions	1. This drawing remains copyright of DyerGrimes Architects Limited and may not be reproduced or copied without consent in writing. 2. Do not scale drawing use figured dimensions only. 3. Any discrepancies between site and drawings to be reported to the architect immediately. 4. Read in conjunction with all relevant structural and mechanical & electrical engineers drawings. 5. Dimensions critical to proposed building works must be checked on site before building works commences, as certain assumptions have been made due to lack of accessibility and anomalies in the existing building.		Client & Address		Title		DYERGRIMES ARCHITECTS The Old Boathouse, 1A Embankment, Putney, London, SW15 1LB T: 020 8780 5930 E: enquiries@dyergrimesarchitects.com
			Date	Scale	No.	Rev.	
			13.04.12	1: 100 @ A3	0293(00)04	A	

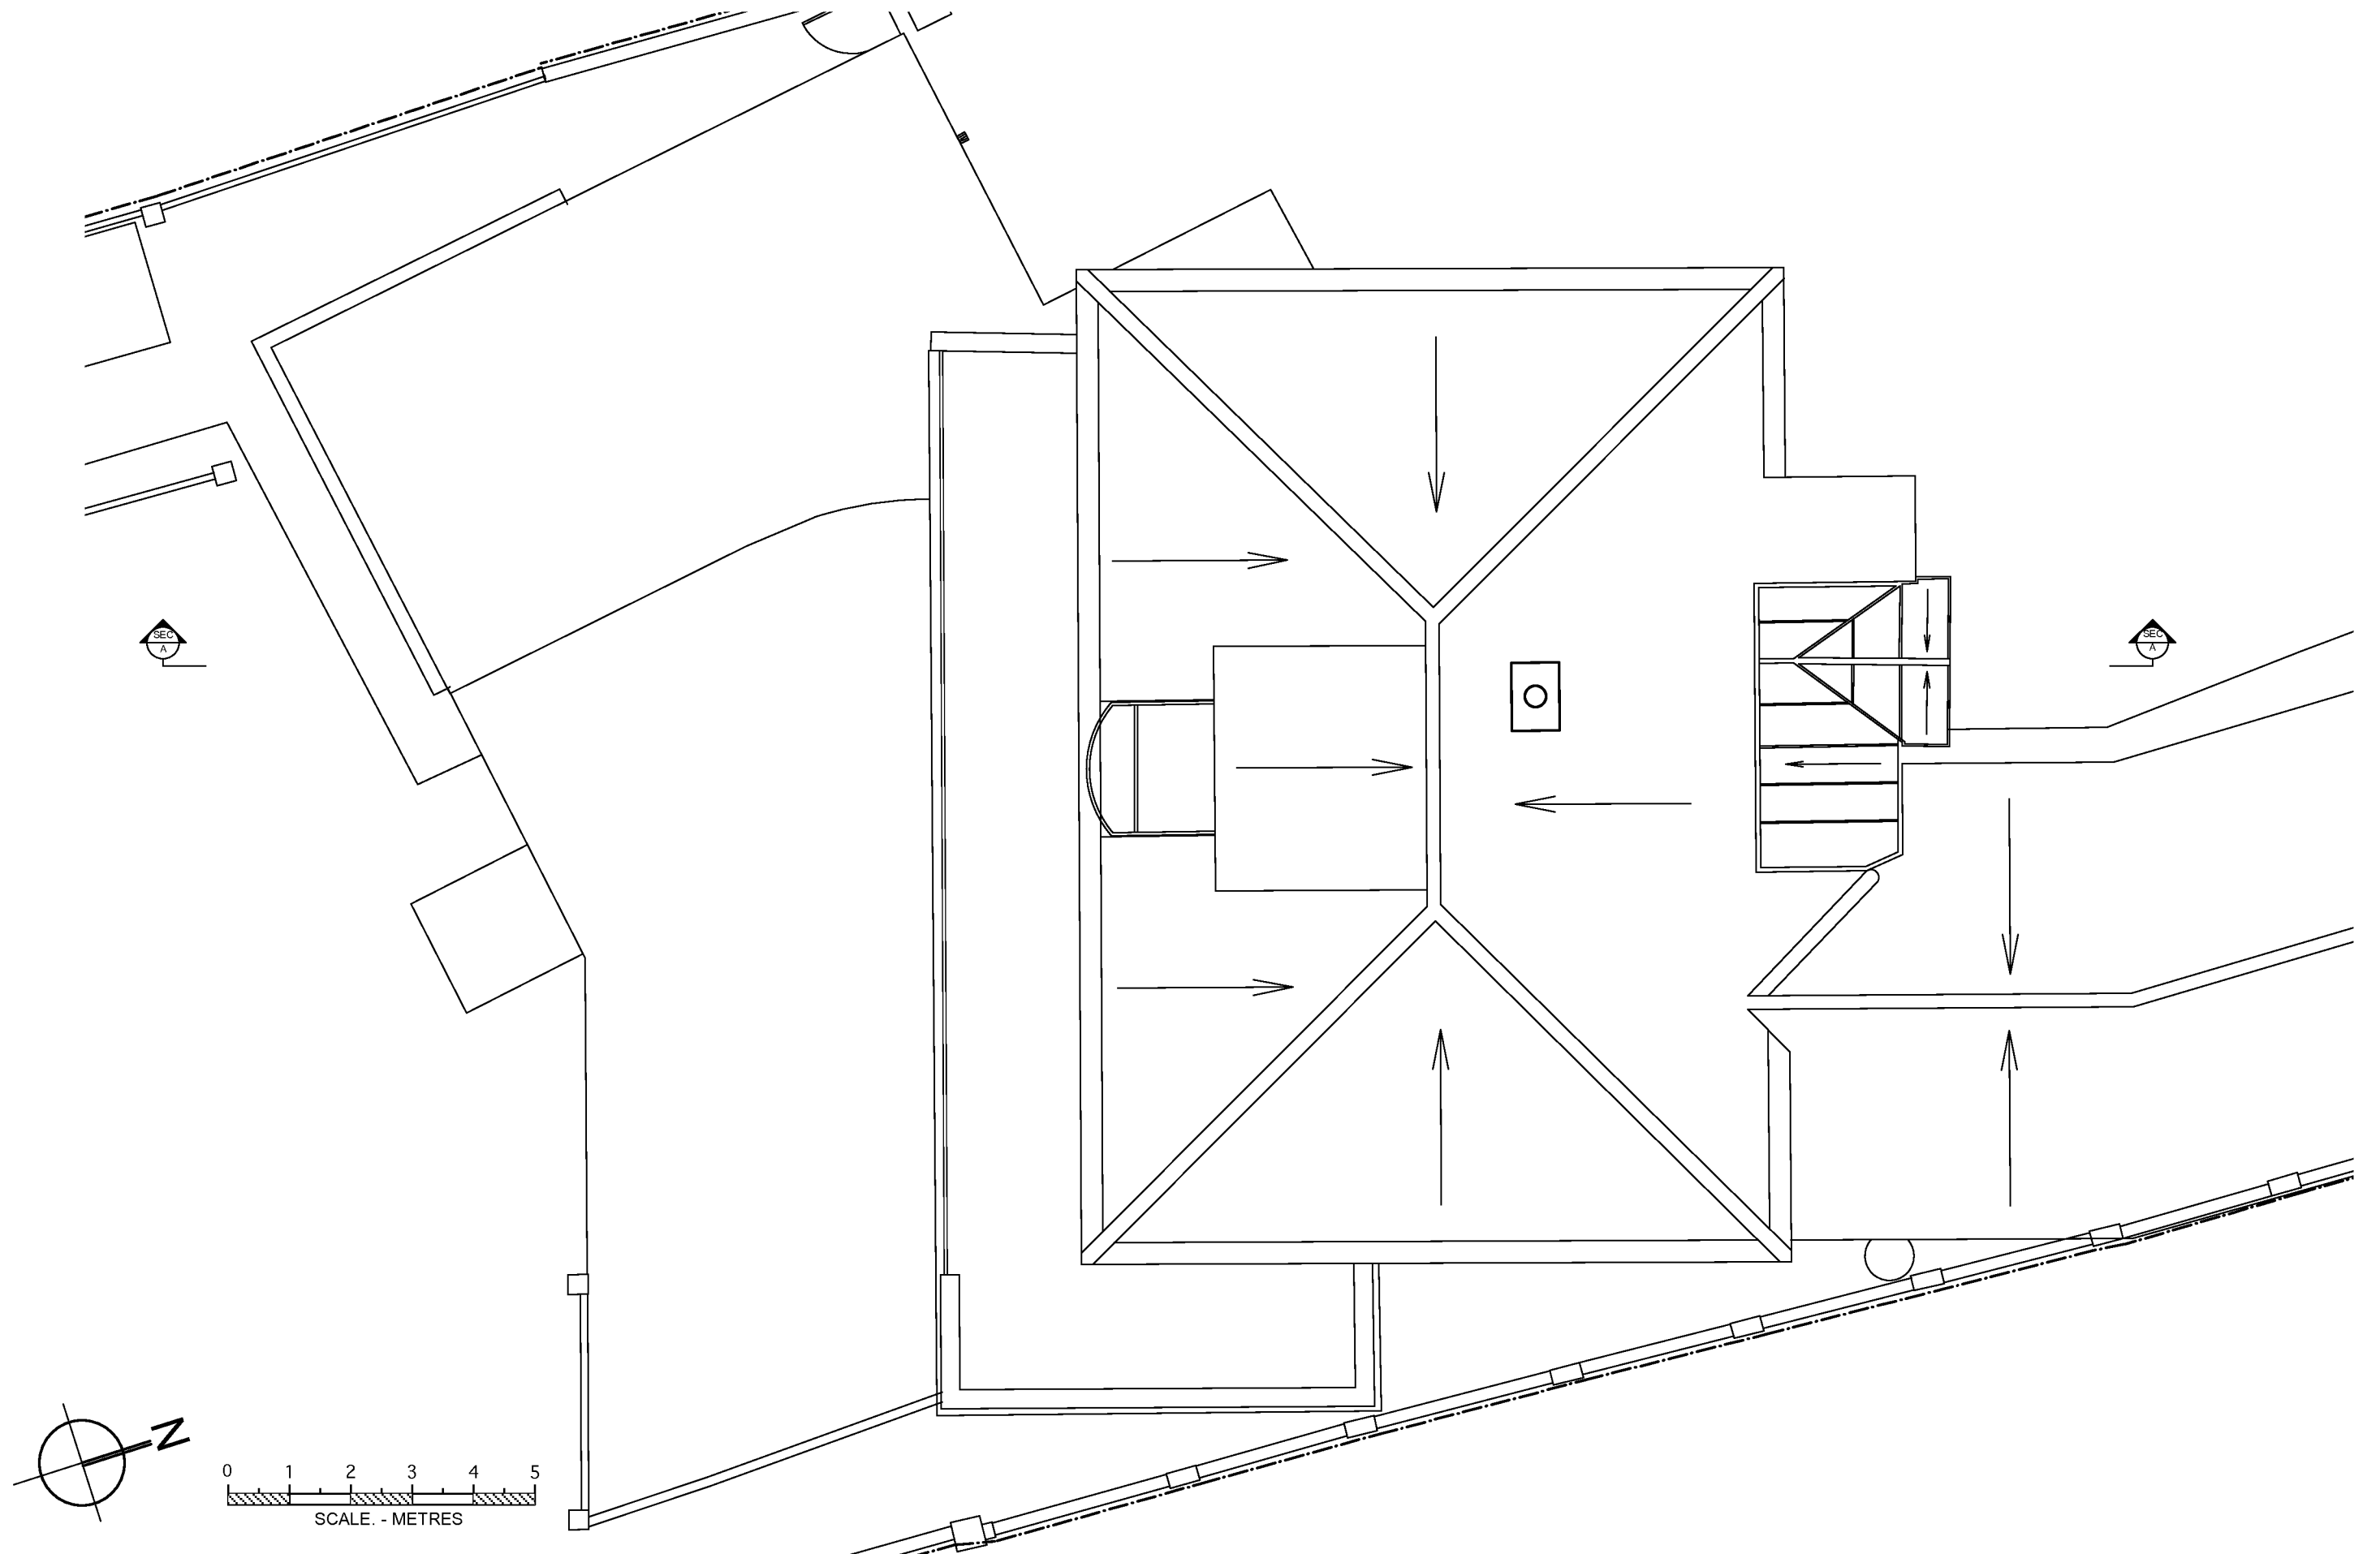

Revisions	1. This drawing remains copyright of DyerGrimes Architects Limited and may not be reproduced or copied without consent in writing. 2. Do not scale drawing use figured dimensions only. 3. Any discrepancies between site and drawings to be reported to the architect immediately. 4. Read in conjunction with all relevant structural and mechanical & electrical engineers drawings. 5. Dimensions critical to proposed building works must be checked on site before building works commences, as certain assumptions have been made due to lack of accessibility and anomalies in the existing building.	Client & Address		Title		DYERGRIMES ARCHITECTS The Old Boathouse, 1A Embankment, Putney, London, SW15 1LB T: 020 8780 5930 E: enquiries@dyergrimesarchitects.com
		Mr & Mrs Wood Water Edge, 1 Botany Close West Sussex, BN16 2BH		Existing Roof Plan		
		Date	Scale	No.	Rev.	
	13.04.12	1: 100 @ A3	0293(00)05	A		



⊕ Datum Line 0.00


0.00
▽



Revisions	1. This drawing remains copyright of DyerGrimes Architects Limited and may not be reproduced or copied without consent in writing. 2. Do not scale drawing use figured dimensions only. 3. Any discrepancies between site and drawings to be reported to the architect immediately. 4. Read in conjunction with all relevant structural and mechanical & electrical engineers drawings. 5. Dimensions critical to proposed building works must be checked on site before building works commences, as certain assumptions have been made due to lack of accessibility and anomalies in the existing building.	Client & Address		Title		DYERGRIMES ARCHITECTS The Old Boathouse, 1A Embankment, Putney, London, SW15 1LB T: 020 8780 5930 E: enquiries@dyergrimesarchitects.com
		Mr & Mrs Wood Water Edge, 1 Botany Close West Sussex, BN16 2BH		Existing Front Elevation (Street View)		
		Date	Scale	No.	Rev.	
14.02.12	1: 100 @ A3	0293(00)06	-			




⊕ Datum Line 0.00 0.00 ▽

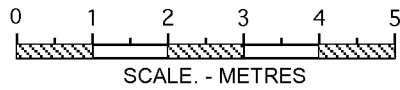


Revisions	1. This drawing remains copyright of DyerGrimes Architects Limited and may not be reproduced or copied without consent in writing. 2. Do not scale drawing use figured dimensions only. 3. Any discrepancies between site and drawings to be reported to the architect immediately. 4. Read in conjunction with all relevant structural and mechanical & electrical engineers drawings. 5. Dimensions critical to proposed building works must be checked on site before building works commences, as certain assumptions have been made due to lack of accessibility and anomalies in the existing building.	Client & Address		Title		DYERGRIMES ARCHITECTS The Old Boathouse, 1A Embankment, Putney, London, SW15 1LB T: 020 8780 5930 E: enquiries@dyergrimesarchitects.com
		Mr & Mrs Wood Water Edge, 1 Botany Close West Sussex, BN16 2BH		Existing Rear Elevation (Beach View)		
		Date	Scale	No.	Rev.	
		14.02.12	1: 100 @ A3	0293(00)08	-	



Datum Line 0.00
0.00


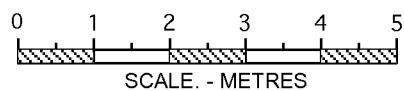


Revisions	1. This drawing remains copyright of DyerGrimes Architects Limited and may not be reproduced or copied without consent in writing. 2. Do not scale drawing use figured dimensions only. 3. Any discrepancies between site and drawings to be reported to the architect immediately. 4. Read in conjunction with all relevant structural and mechanical & electrical engineers drawings. 5. Dimensions critical to proposed building works must be checked on site before building works commences, as certain assumptions have been made due to lack of accessibility and anomalies in the existing building.	Client & Address		Title		DYERGRIMES ARCHITECTS The Old Boathouse, 1A Embankment, Putney, London, SW15 1LB T: 020 8780 5930 E: enquiries@dyergrimesarchitects.com
		Mr & Mrs Wood Water Edge, 1 Botany Close West Sussex, BN16 2BH		Existing Rear Elevation		
		Date	Scale	No.	Rev.	
	14.02.12	1: 100 @ A3	0293(00)09	-		

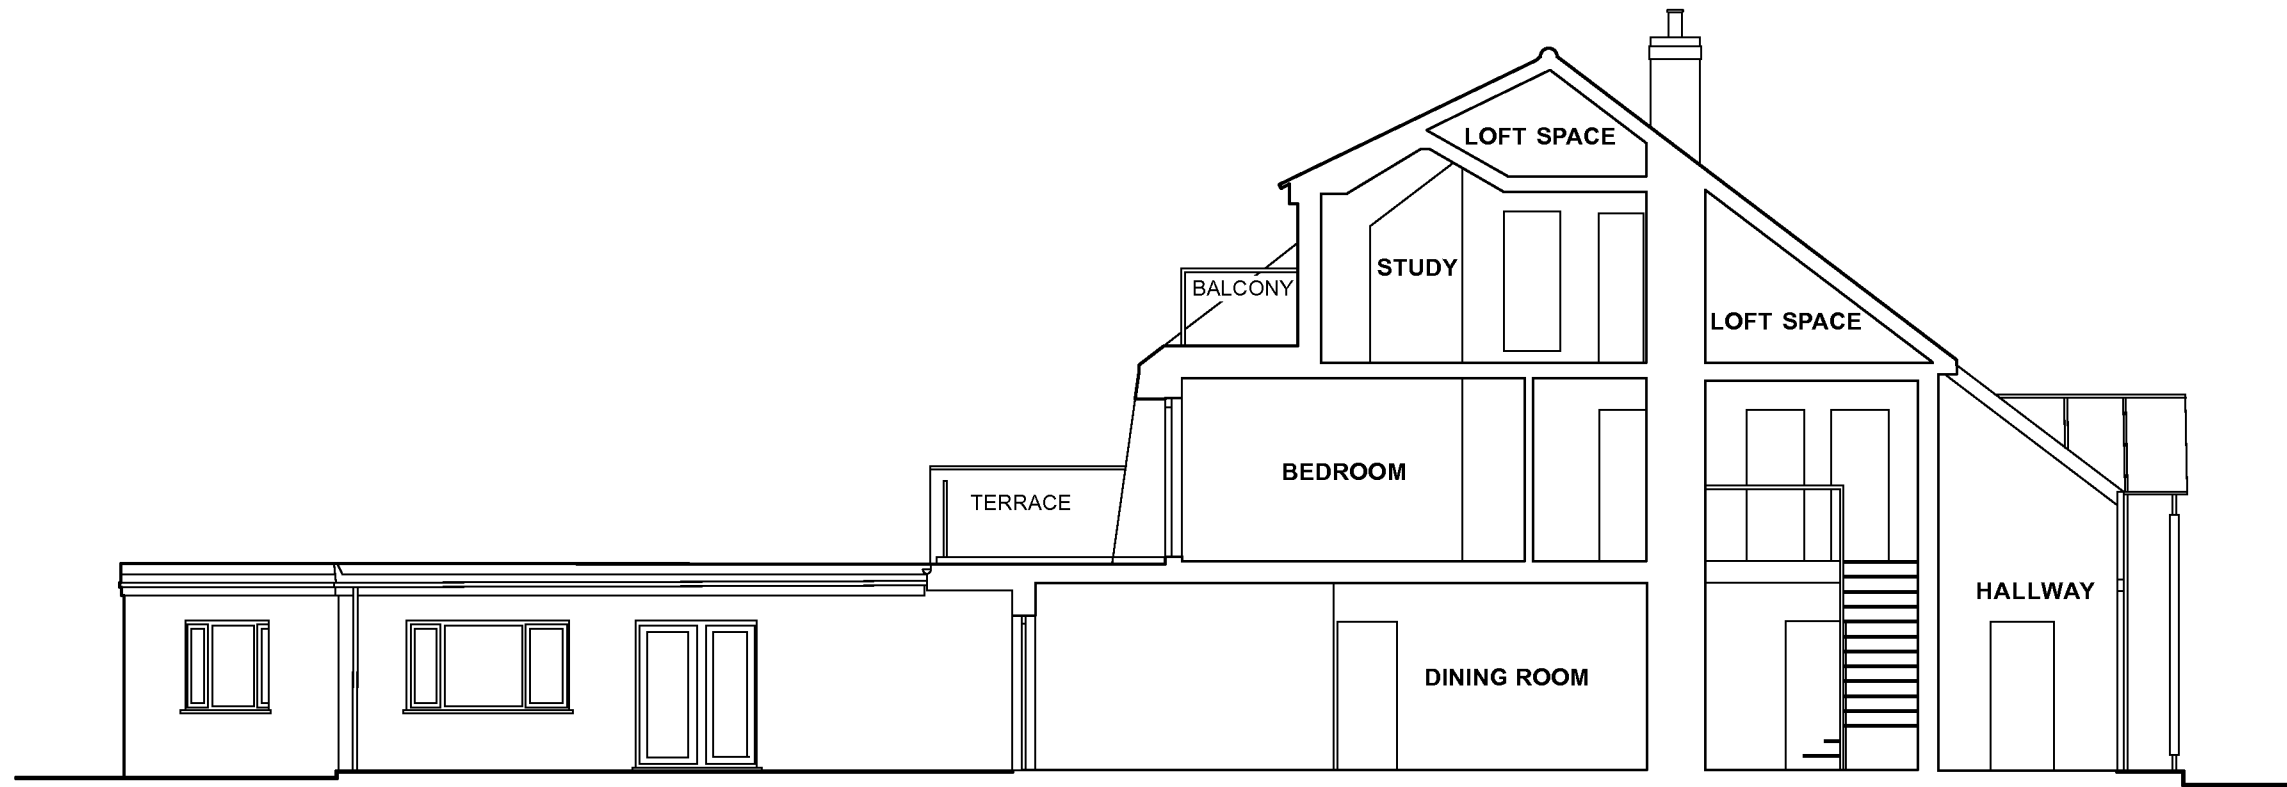

⊕ Datum Line 0.00

0.00
▽

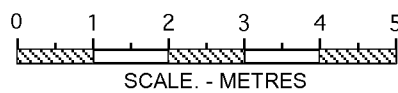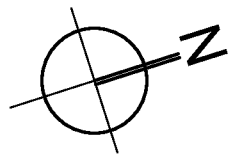

Revisions	1. This drawing remains copyright of DyerGrimes Architects Limited and may not be reproduced or copied without consent in writing. 2. Do not scale drawing use figured dimensions only. 3. Any discrepancies between site and drawings to be reported to the architect immediately. 4. Read in conjunction with all relevant structural and mechanical & electrical engineers drawings. 5. Dimensions critical to proposed building works must be checked on site before building works commences, as certain assumptions have been made due to lack of accessibility and anomalies in the existing building.	Client & Address		Title		DYERGRIMES ARCHITECTS The Old Boathouse, 1A Embankment, Putney, London, SW15 1LB T: 020 8780 5930 E: enquiries@dyergrimesarchitects.com
		Mr & Mrs Wood Water Edge, 1 Botany Close West Sussex, BN16 2BH		Existing Section A-A		
		Date	Scale	No.	Rev.	
		14.02.12	1: 100 @ A3	0293(00)12	-	