




PARTIAL VIEW, EAST (SIDE) ELEVATION

NORTH (FRONT) ELEVATION

EXISTING BOUNDARY WALL

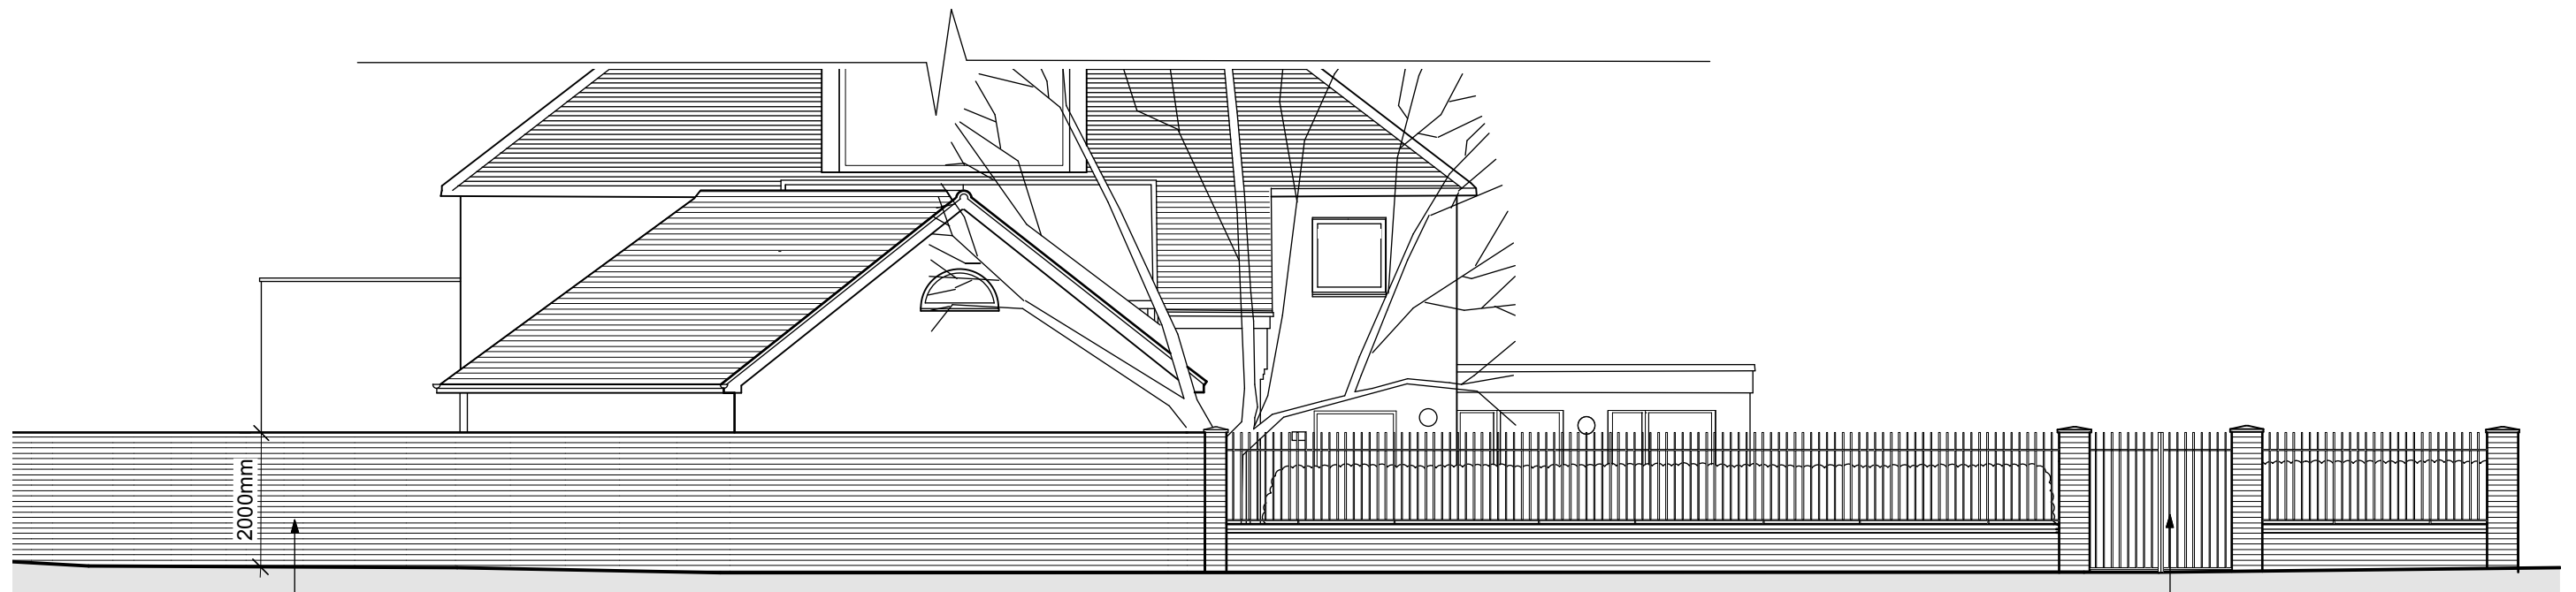


NEW 2m WALL TO
REPLACE EXISTING

NEW PIERS AND WALL, WITH
DOUBLE GATES AND RAILINGS

PARTIAL VIEW, EAST (SIDE) ELEVATION


NORTH (FRONT) ELEVATION

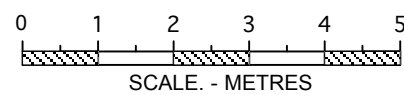


PROPOSED BOUNDARY WALL

Revisions	1. This drawing remains copyright of DyerGrimes Architects Limited and may not be reproduced or copied without consent in writing. 2. Do not scale drawing use figured dimensions only. 3. Any discrepancies between site and drawings to be reported to the architect immediately. 4. Read in conjunction with all relevant structural and mechanical & electrical engineers drawings. 5. Dimensions critical to proposed building works must be checked on site before building works commences, as certain assumptions have been made due to lack of accessibility and anomalies in the existing building.	Client & Address		Title	
		Mr & Mrs Wood Water Edge, 1 Botany Close West Sussex, BN16 2BH		Existing and Proposed Boundary Walls (Sheet 1 of 2)	
		Date	Scale	No.	Rev.
		20.04.12	1: 100 @ A3	0293(01)14	-


DYERGRIMES
ARCHITECTS
The Old Boathouse, 1A Embankment,
Putney, London, SW15 1LB
T: 020 8780 5930
E: enquiries@dyergrimesarchitects.com

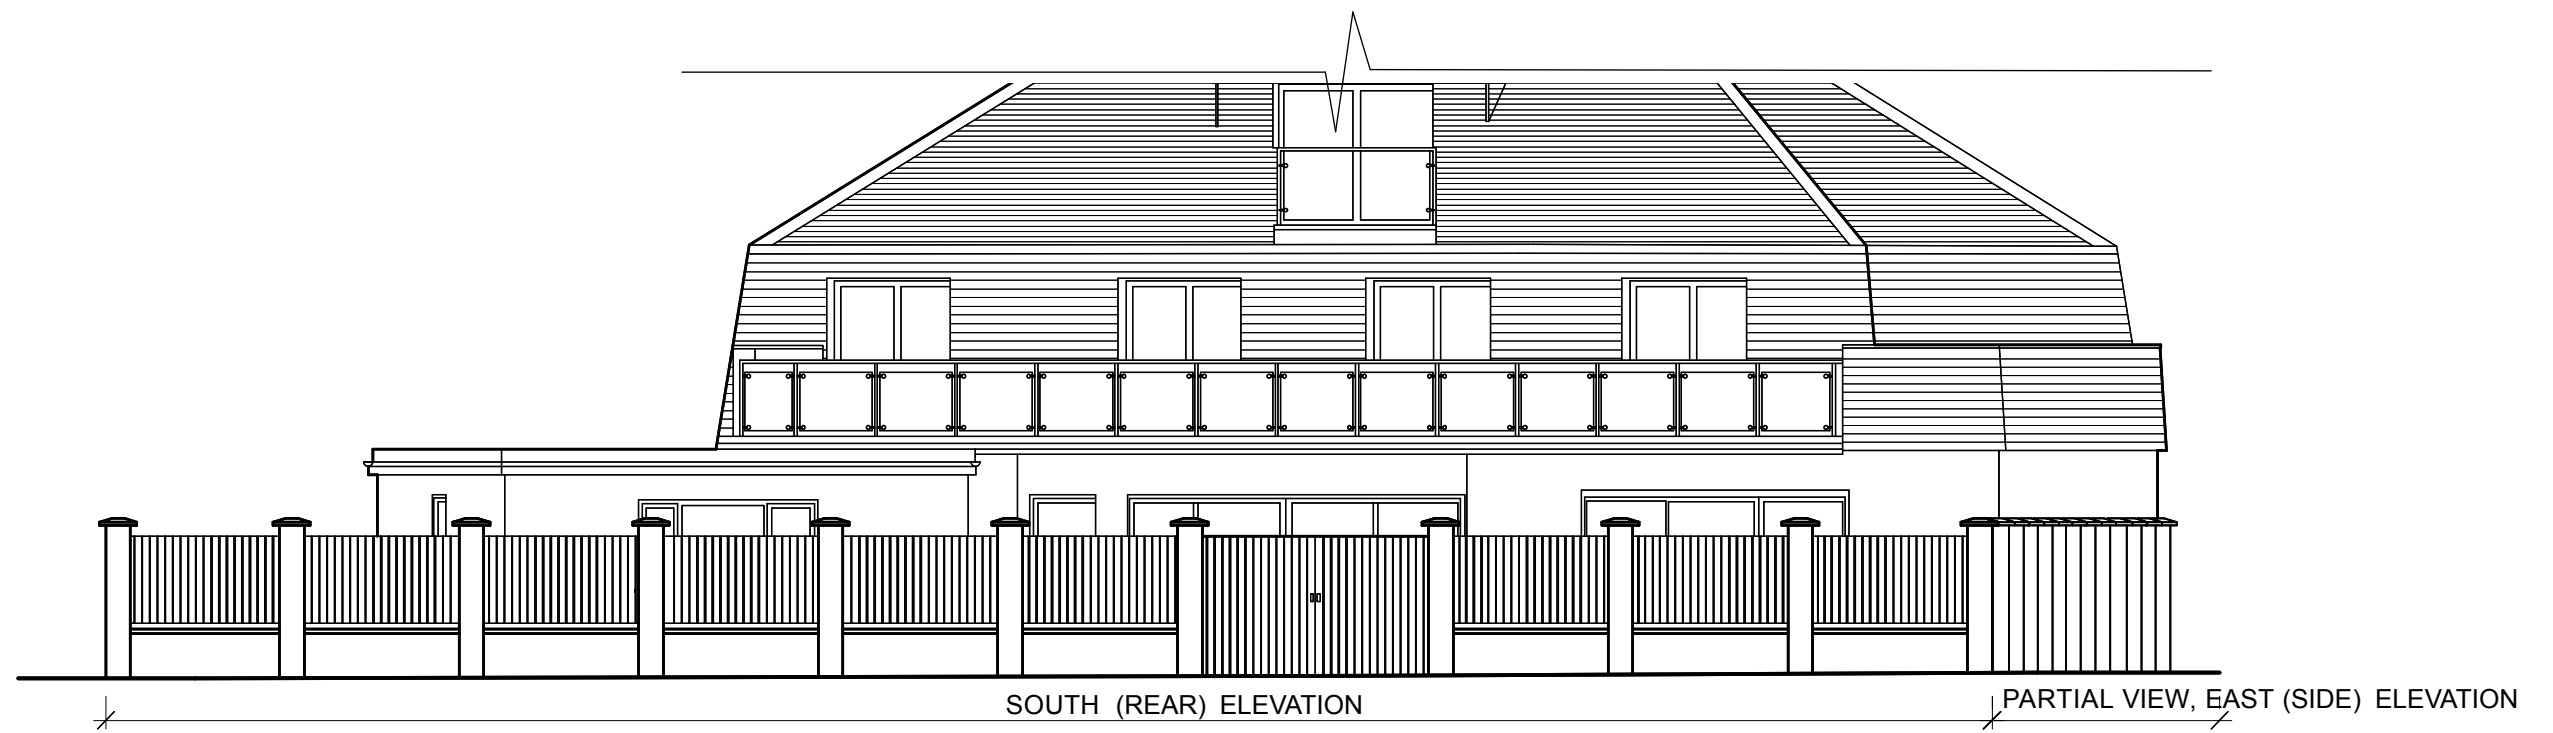

EXISTING BOUNDARY WALL

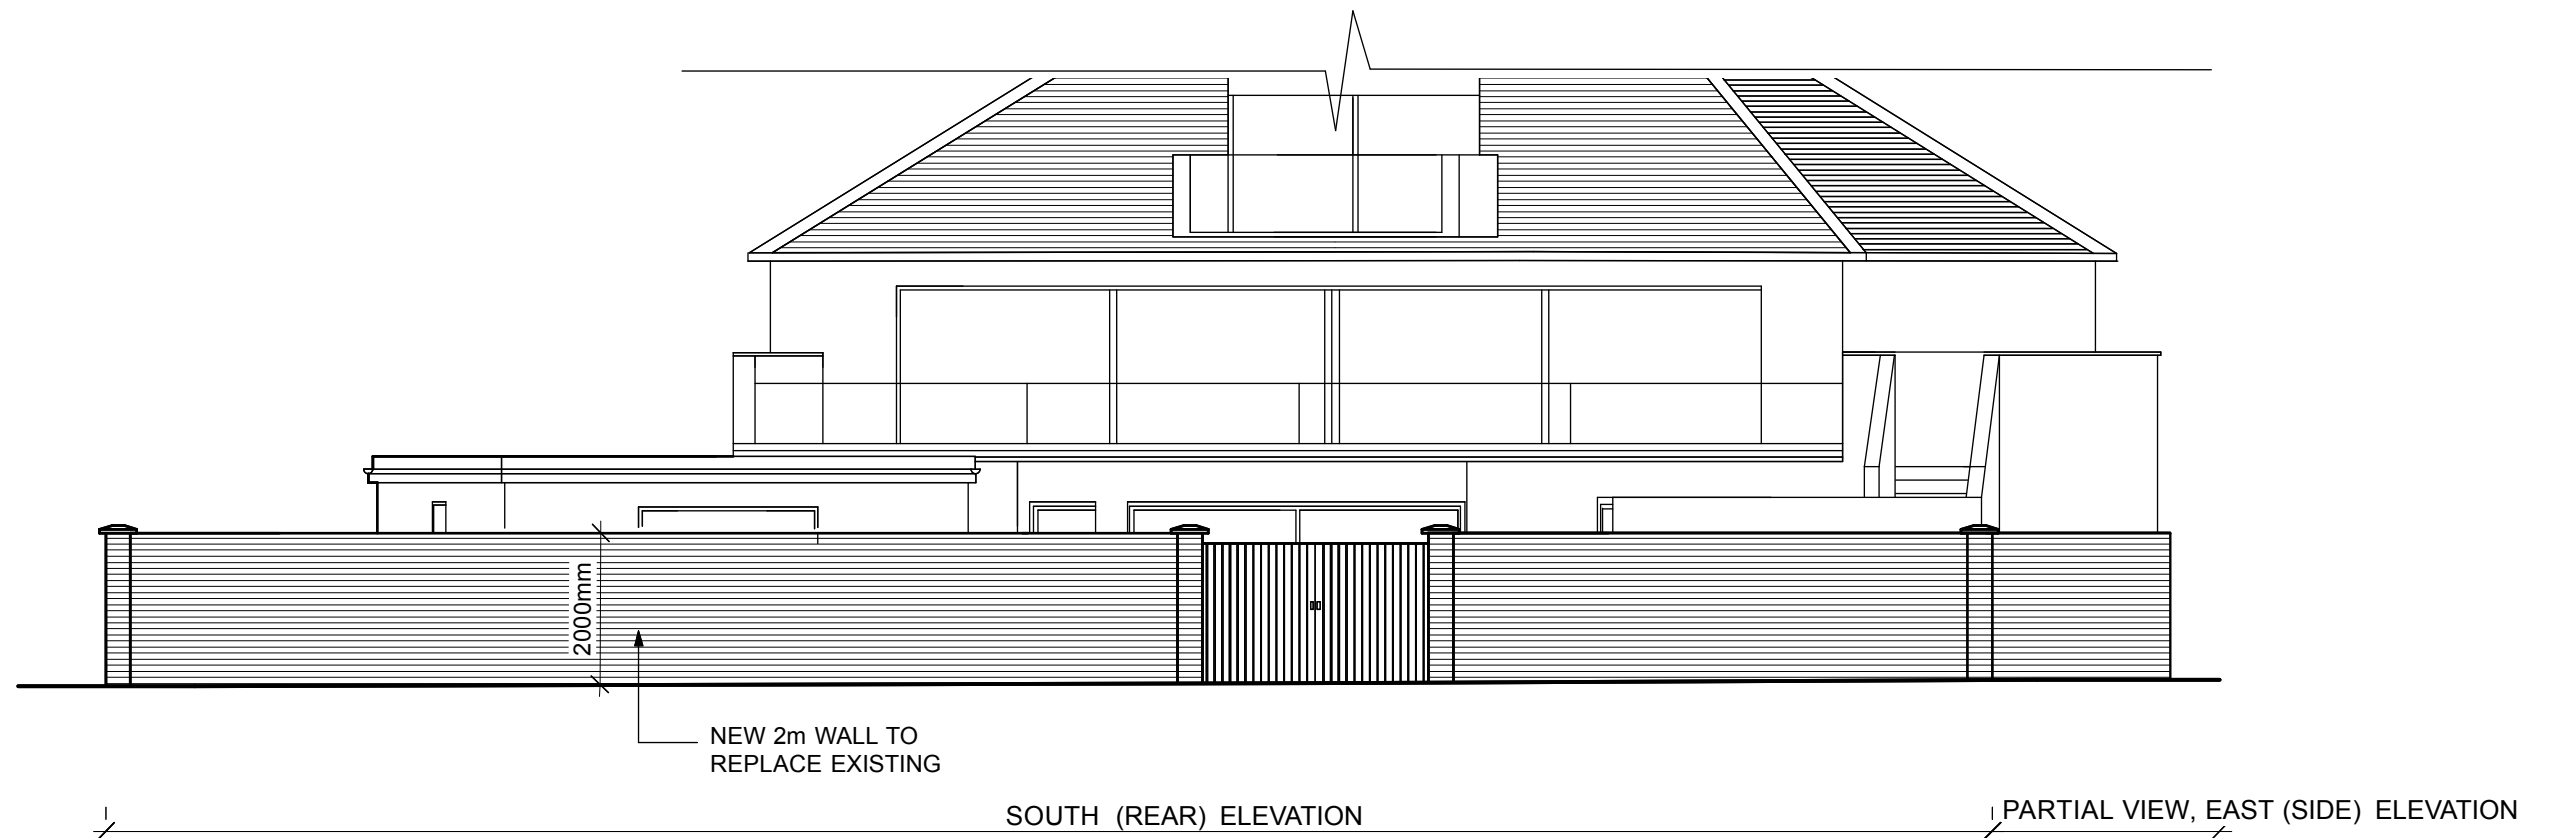

PROPOSED BOUNDARY WALL

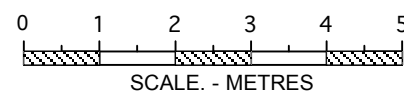

Revisions	1. This drawing remains copyright of DyerGrimes Architects Limited and may not be reproduced or copied without consent in writing. 2. Do not scale drawing use figured dimensions only. 3. Any discrepancies between site and drawings to be reported to the architect immediately. 4. Read in conjunction with all relevant structural and mechanical & electrical engineers drawings. 5. Dimensions critical to proposed building works must be checked on site before building works commences, as certain assumptions have been made due to lack of accessibility and anomalies in the existing building.	Client & Address		Title	
		Mr & Mrs Wood Water Edge, 1 Botany Close West Sussex, BN16 2BH		Existing and Proposed Boundary Walls (Sheet 2 of 2)	
		Date	Scale	No.	Rev.
		20.04.12	1: 100 @ A3	0293(01)15	-

DYERGRIMES

ARCHITECTS

The Old Boathouse, 1A Embankment,
Putney, London, SW15 1LB
T: 020 8780 5930
E: enquiries@dyergrimesarchitects.com

DYERGRIMES
ARCHITECTS
The Old Boathouse, 1A Embankment,
Putney, London, SW15 1LB
T: 020 8780 5930
E: enquiries@dyergrimesarchitects.com