


RPCH/BR/101^B

Replacement
Drawing
Requested



Location Plan 2 Block

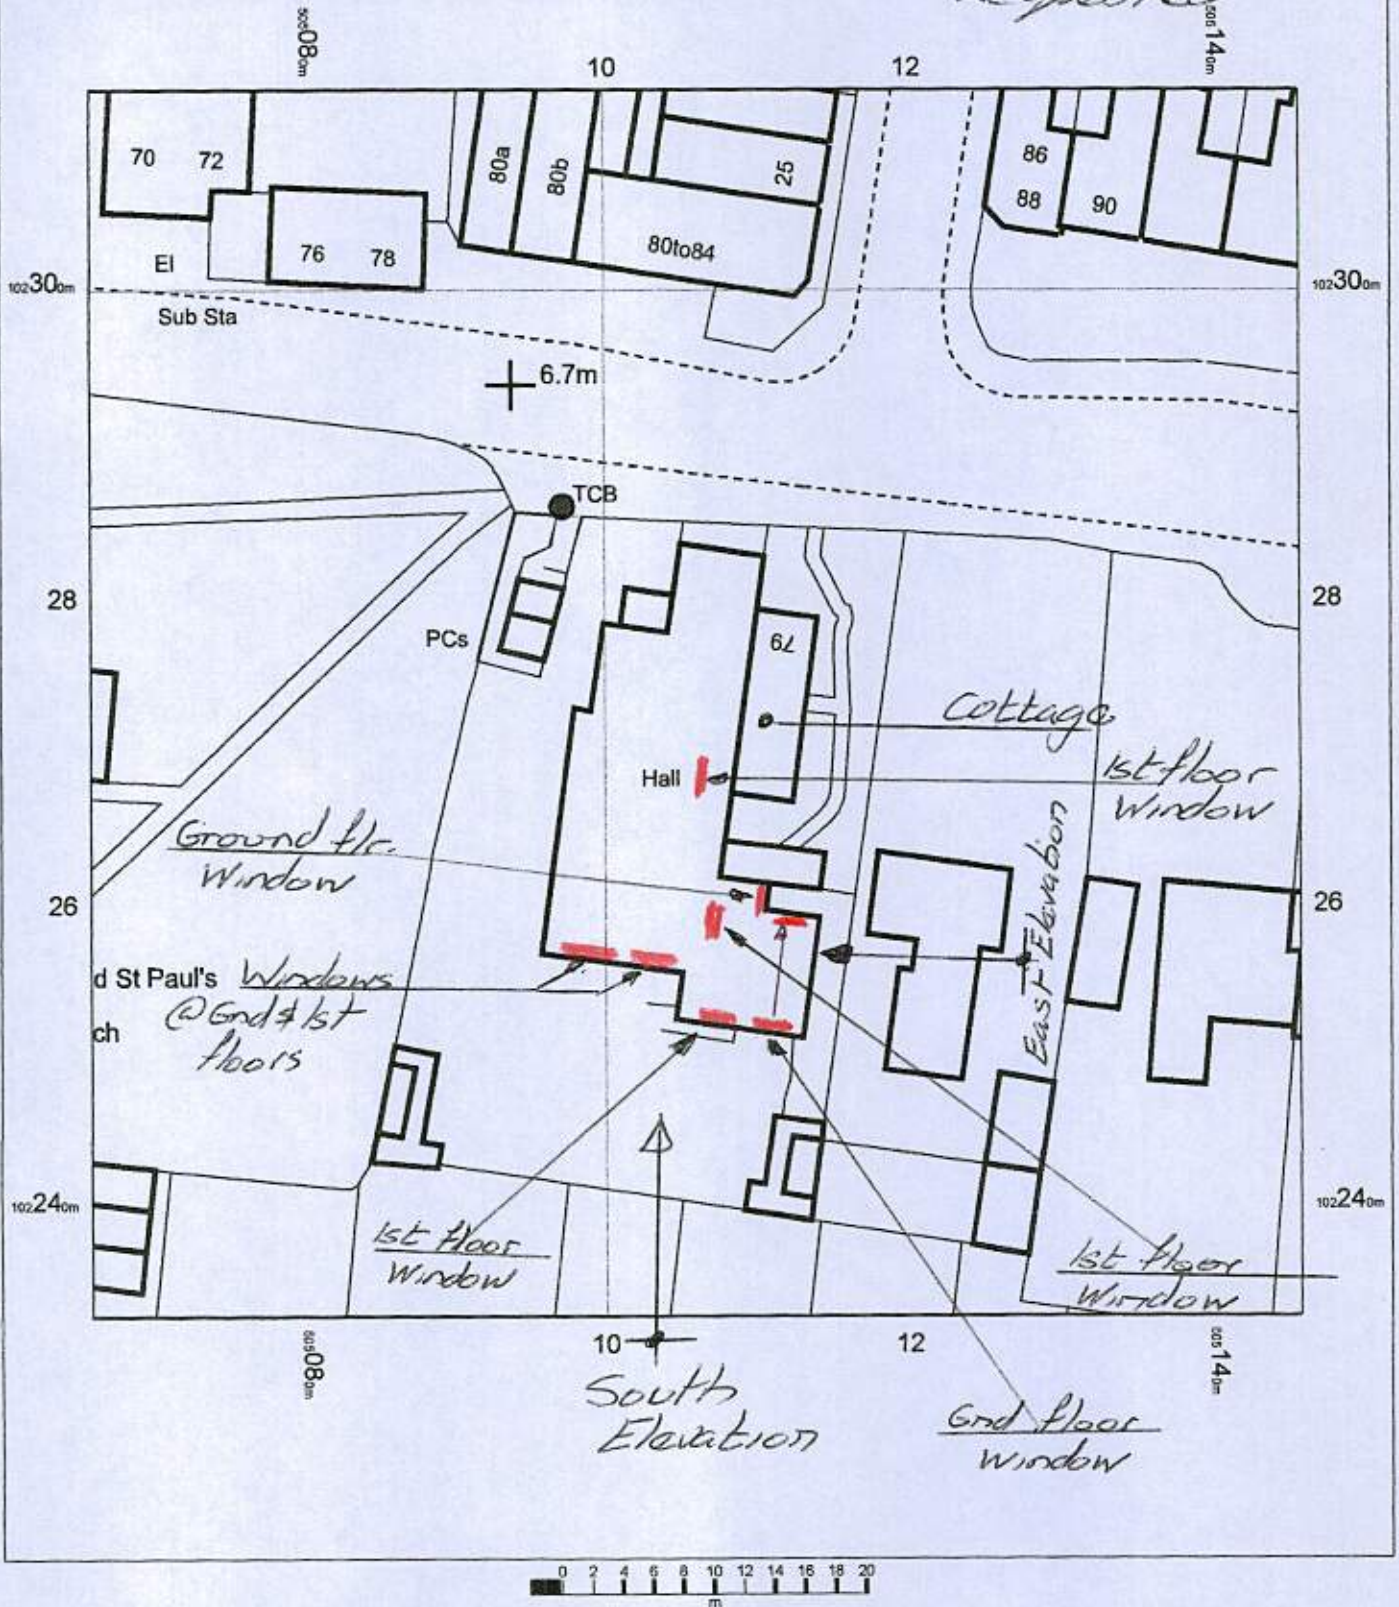

OS MasterMap 1250/2500/10000 scale
23 May 2017, ID: HMC-00626190
www.themapcentre.com

1:500 scale print at A4, Centre: 505106 E, 102273 N

©Crown Copyright and database rights. OS 100019980



MAIL BOXES ETC.