
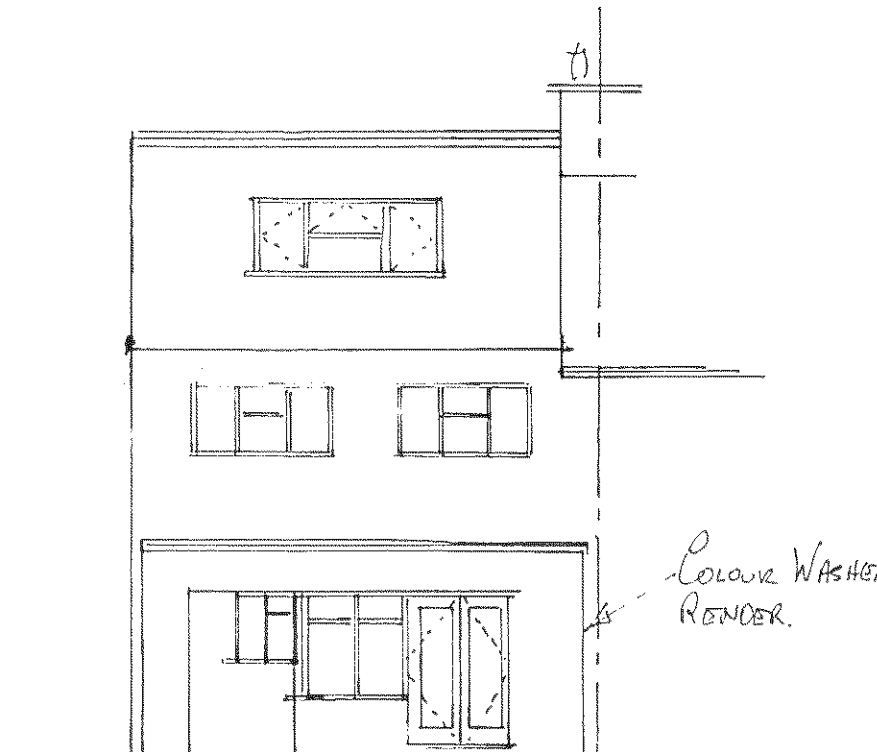
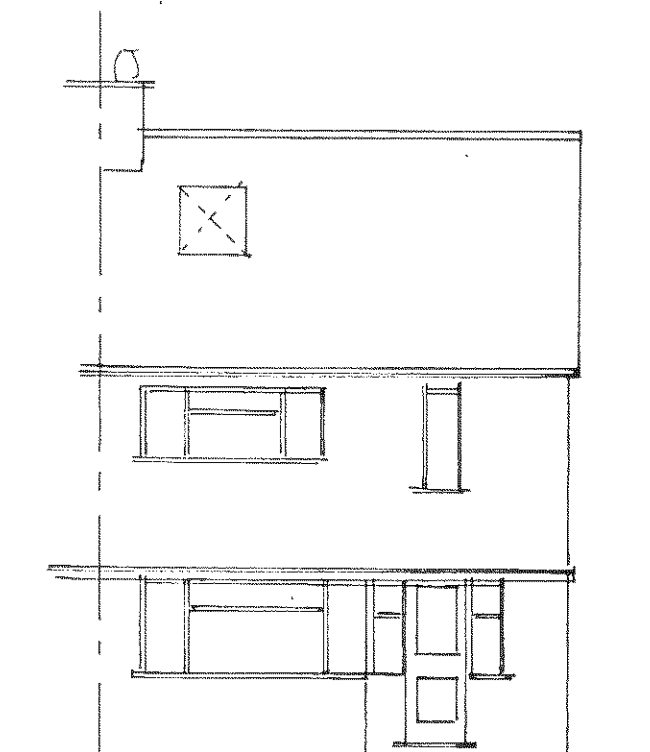
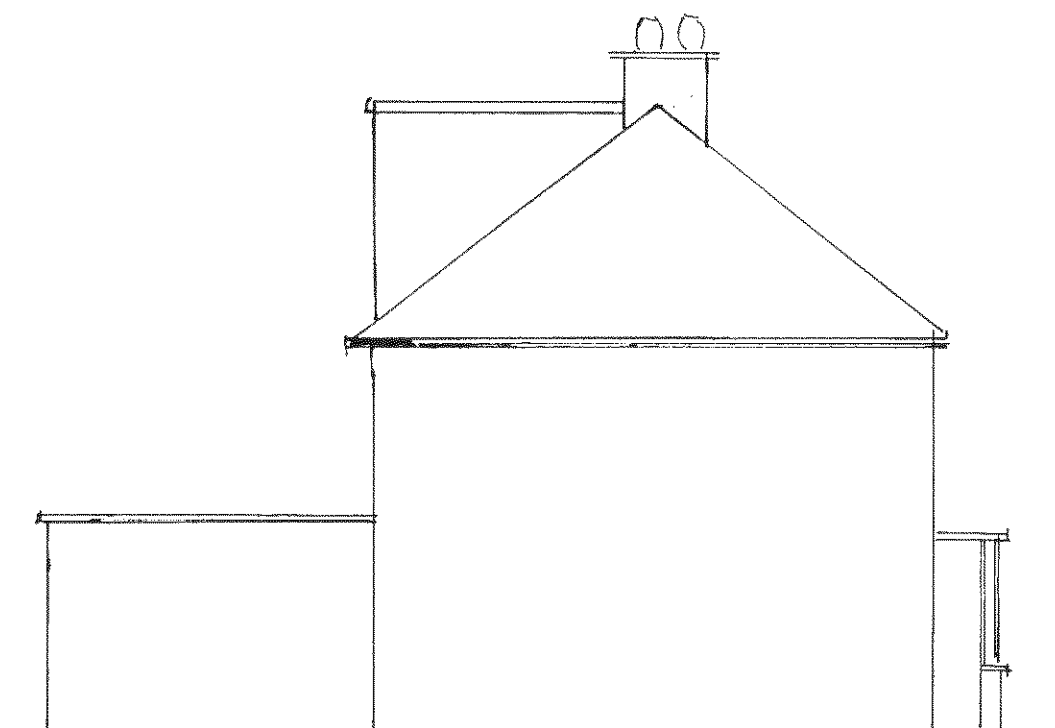
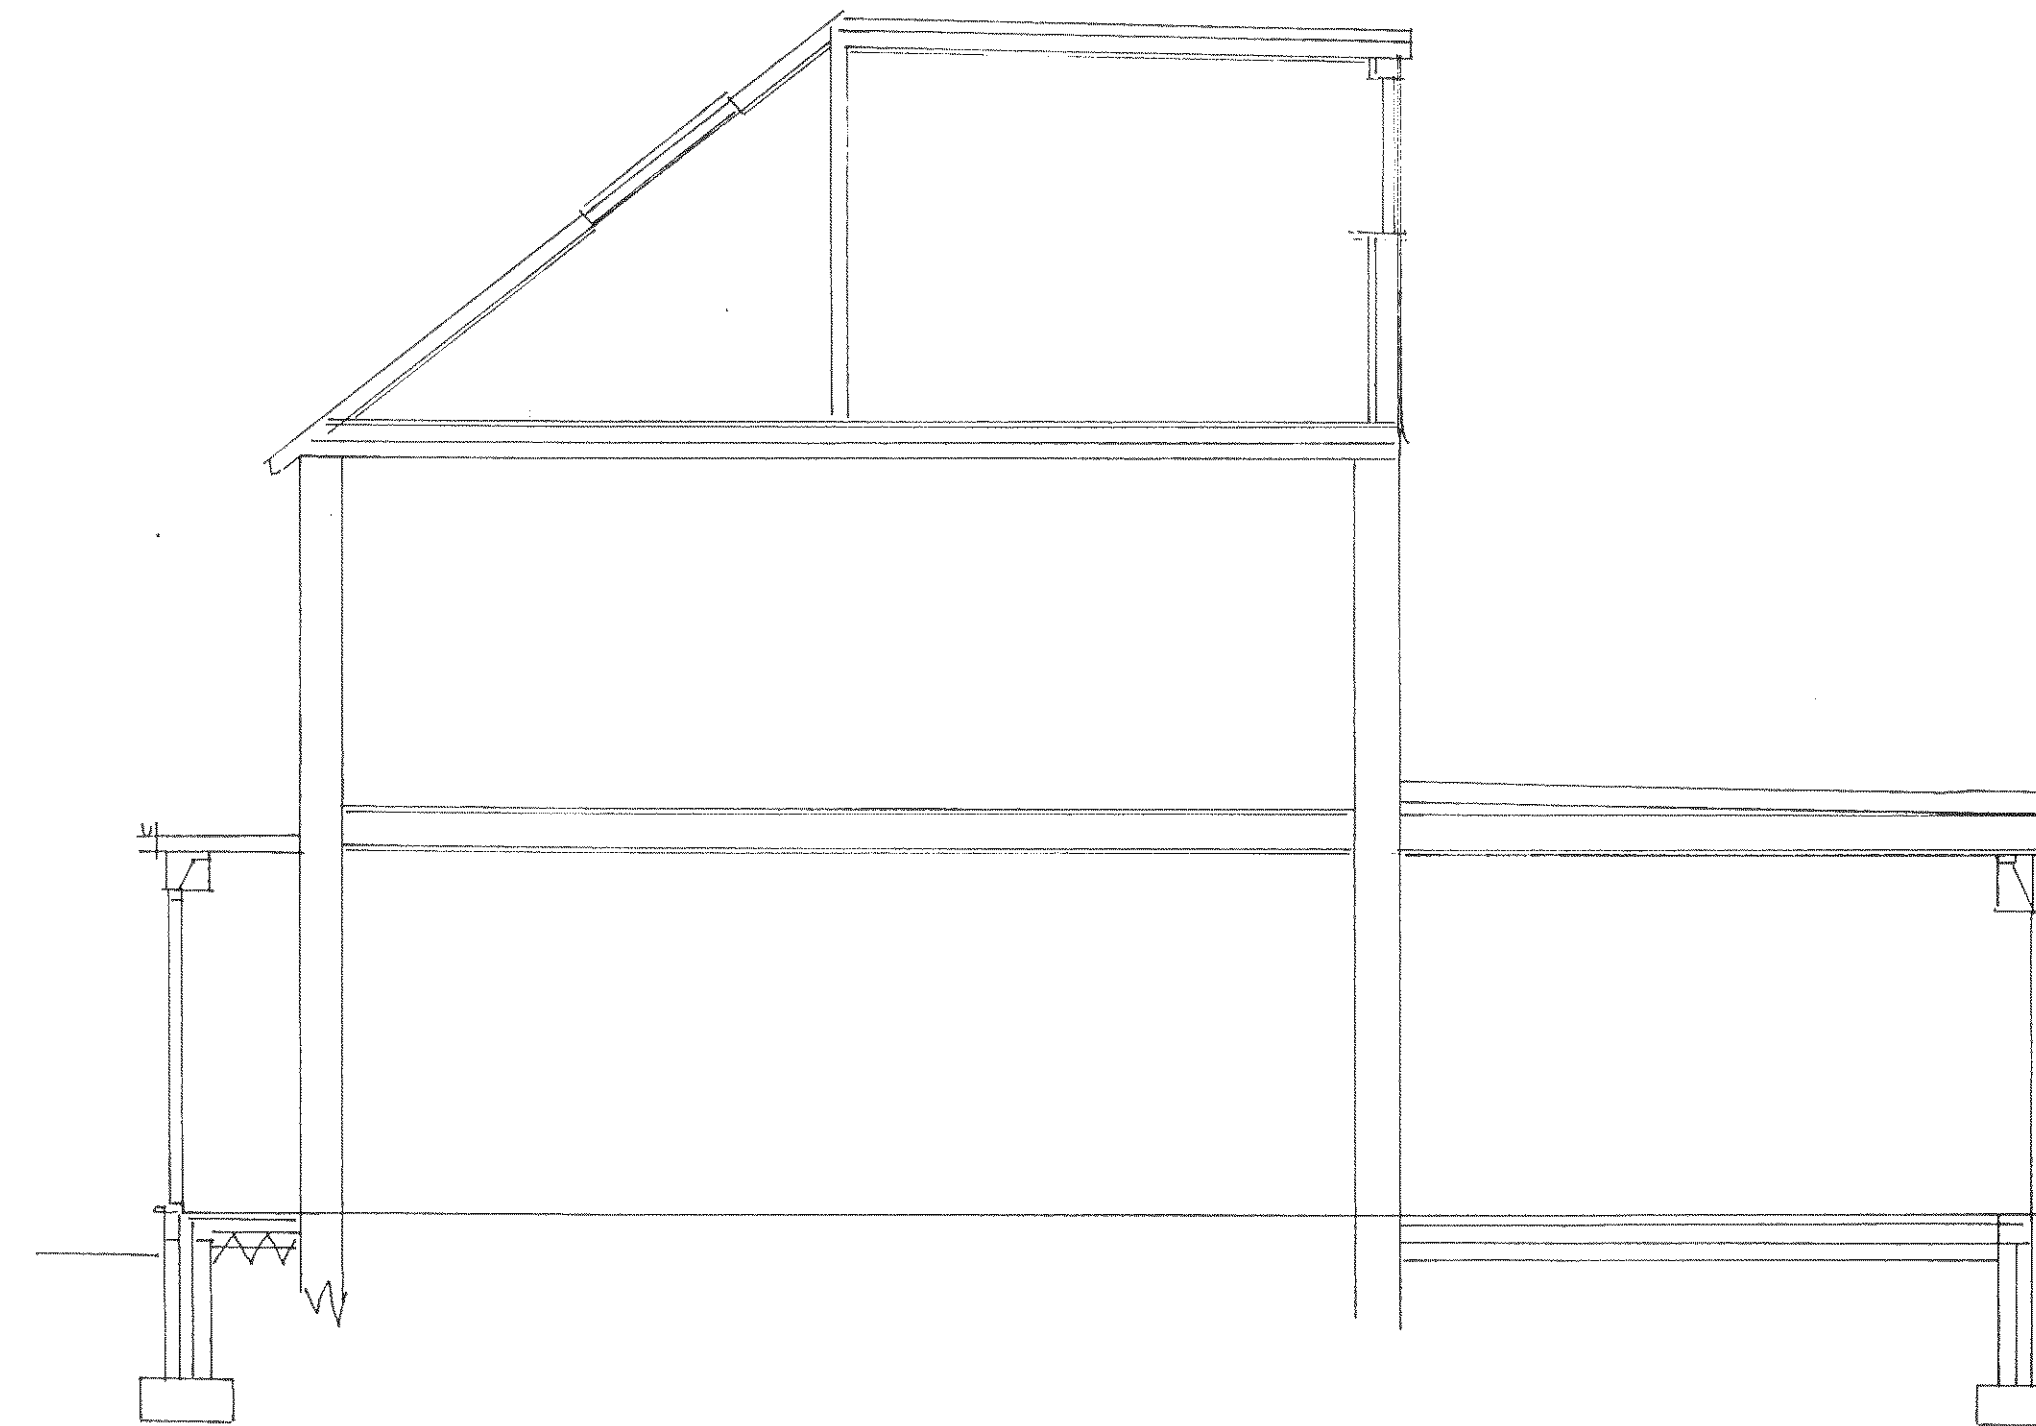
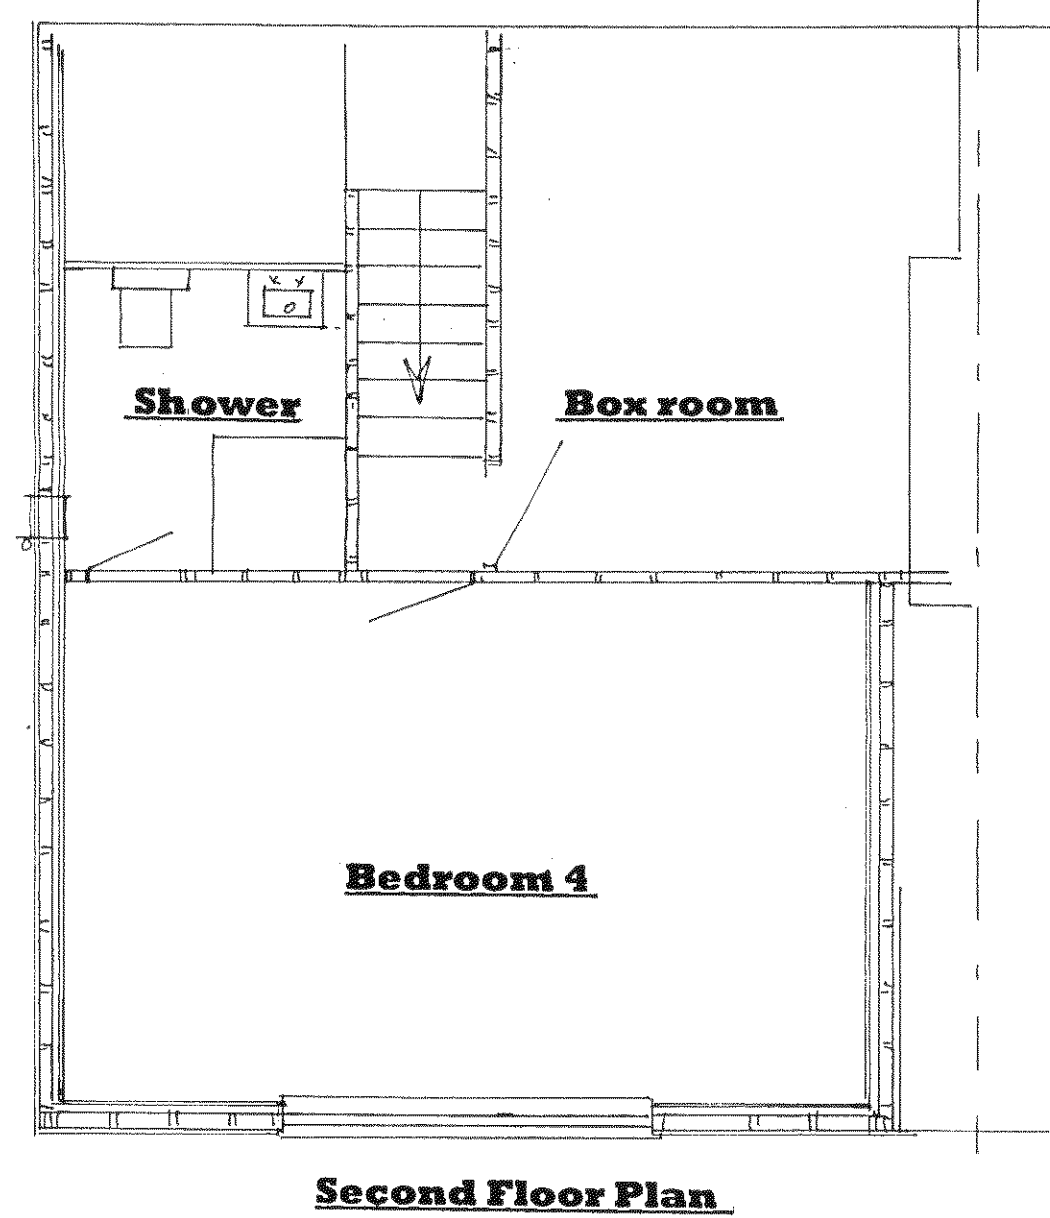
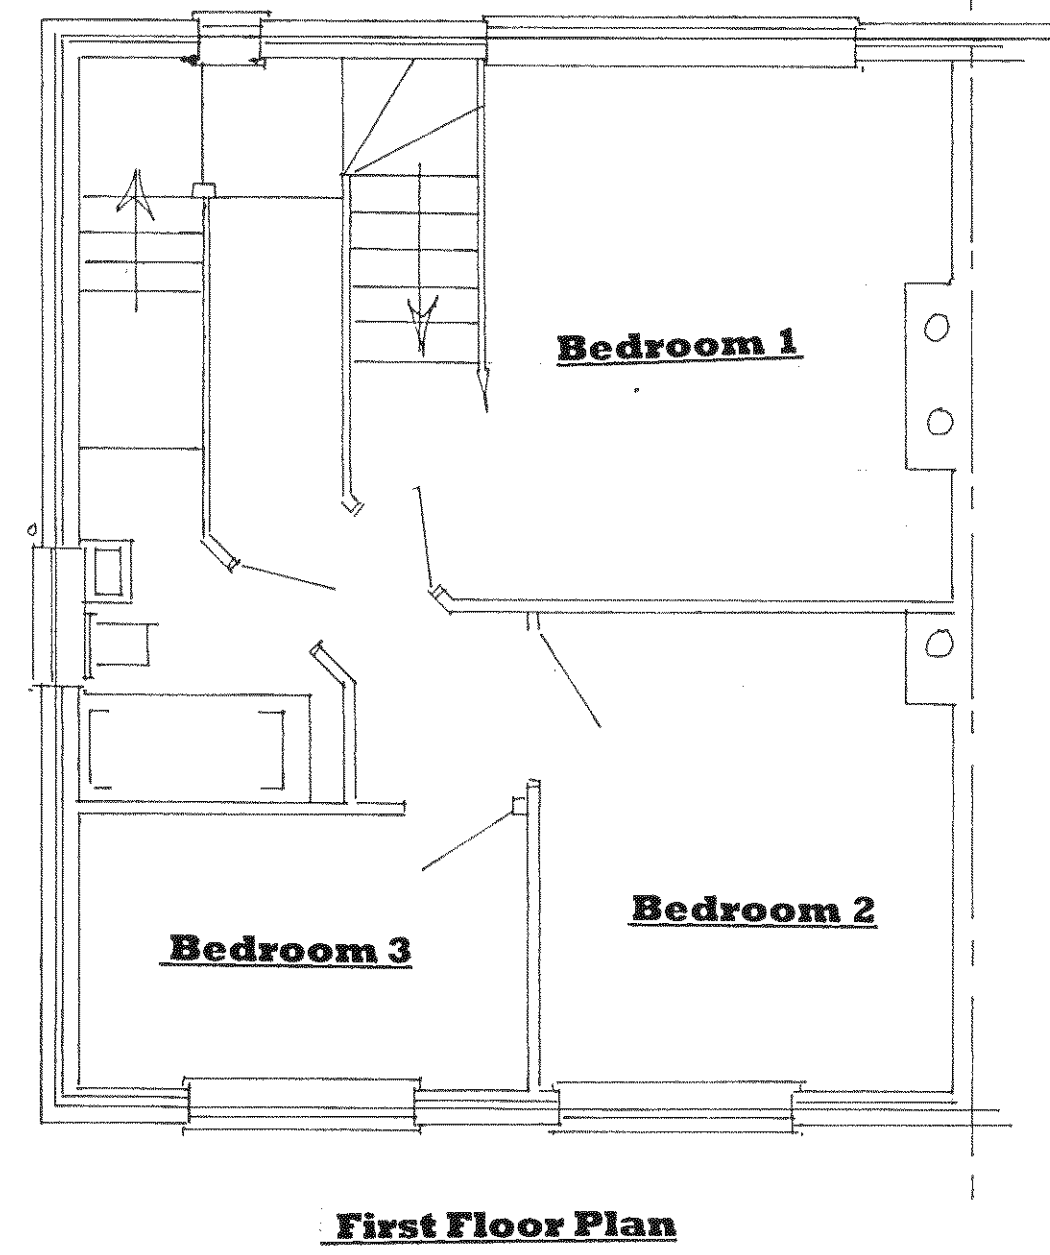


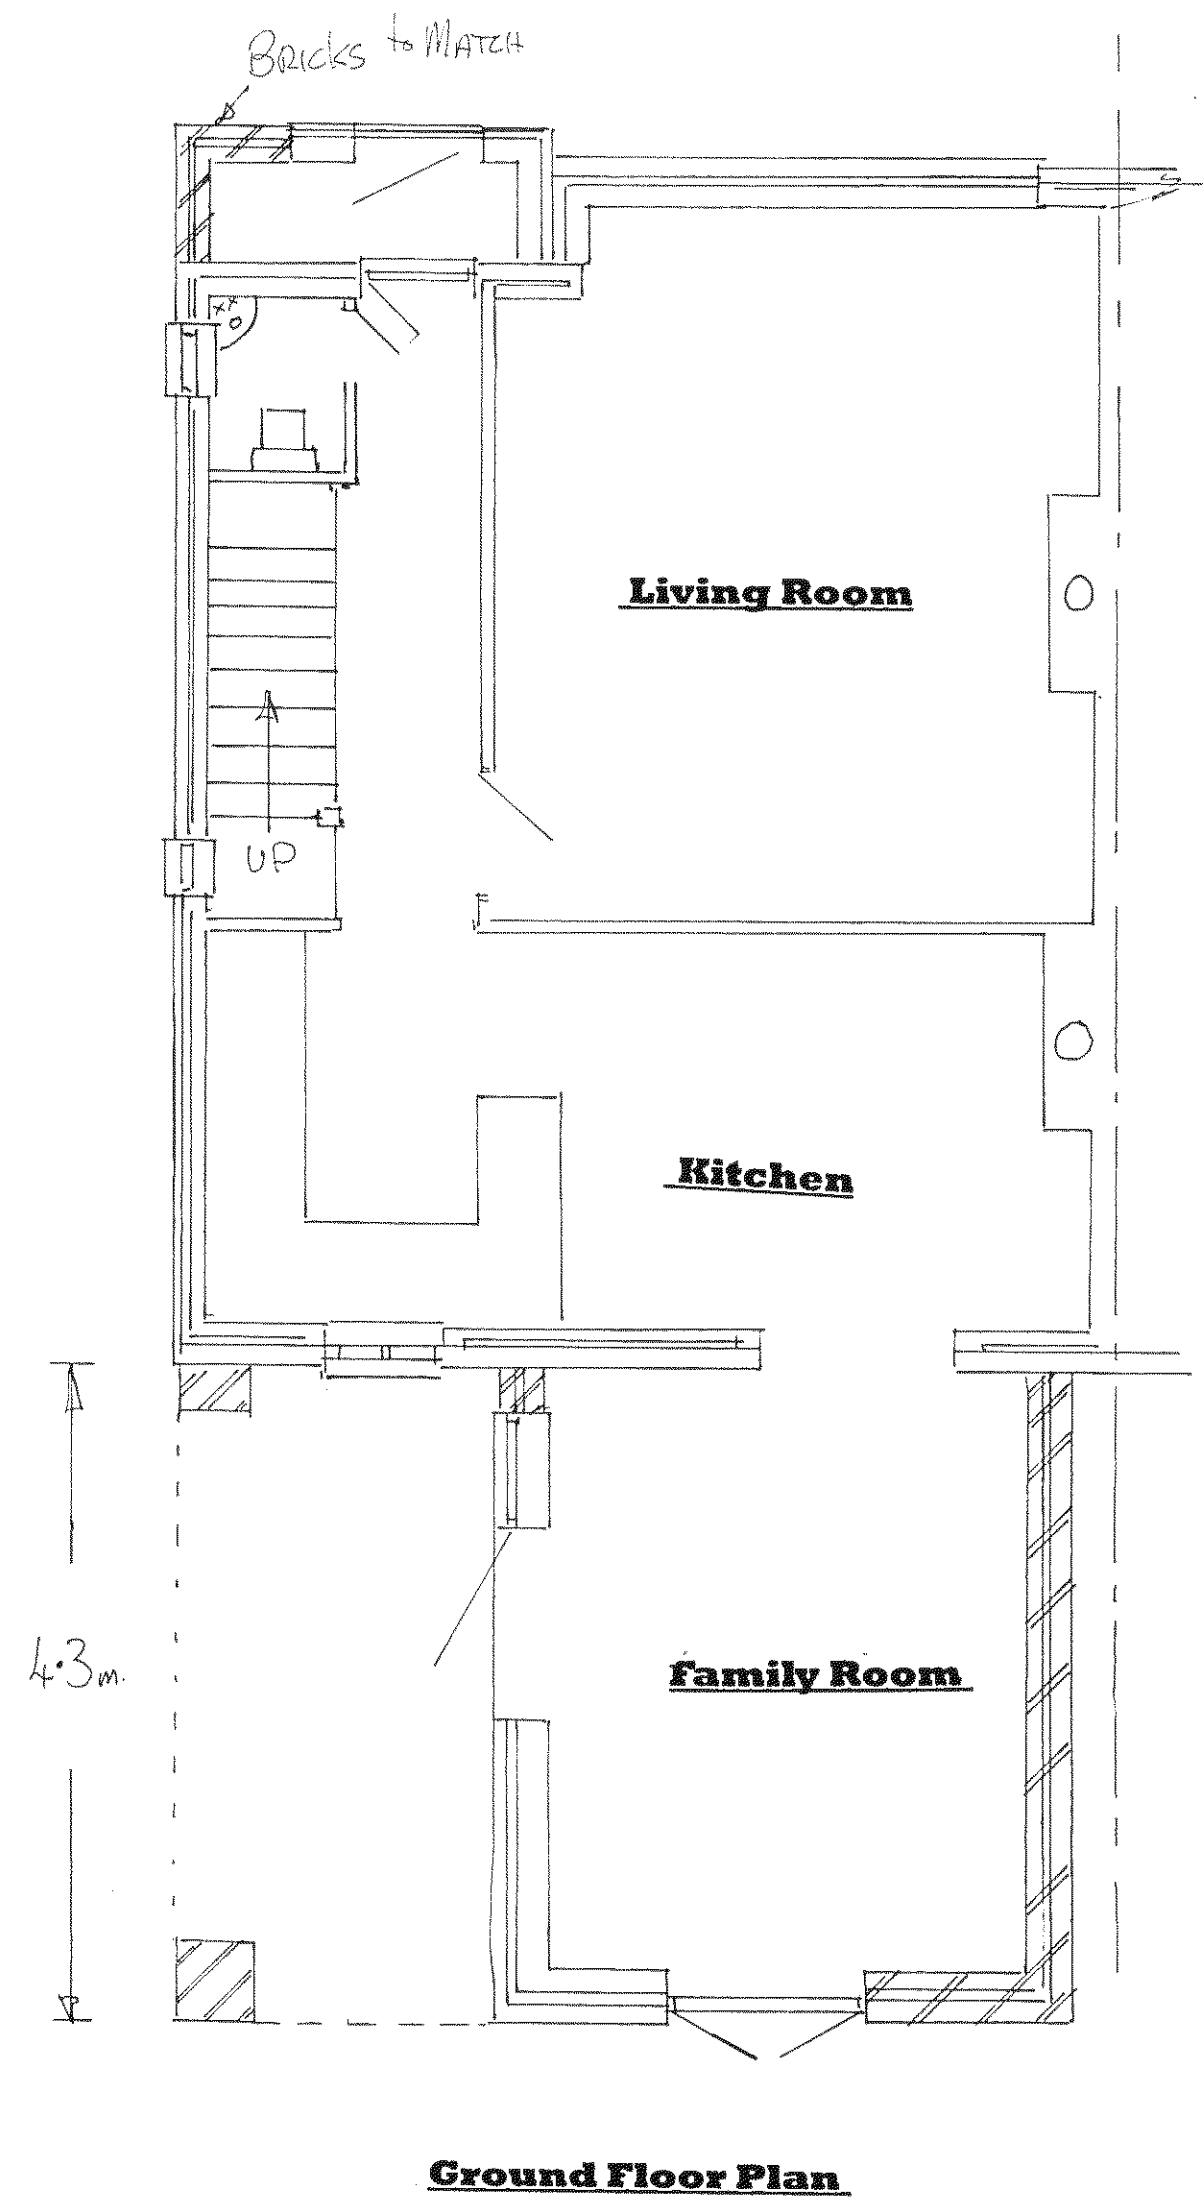

NOTES:
All dimensions must be checked on site and not scaled from this drawing.

25-2-13	REVISION
A	
Date	Revisions

© copyright

OGRODNIK

25.2.13

Client
Mr. & Mrs. O. Jewsbury

Job Title
**44, Jubilee Avenue
Rustington
West Sussex
BN16 3NB**

Drawing Title
**To form
New Porch
Family Room
And 4th. Bedroom**

Scale
1:50 1:100

Date
3rd. January 2013

Drawn by
AO.

Drg. No.
1

Rev.
0