
ARUN DISTRICT COUNCIL
No. SL 11 06
RECEIVED 23.3.06

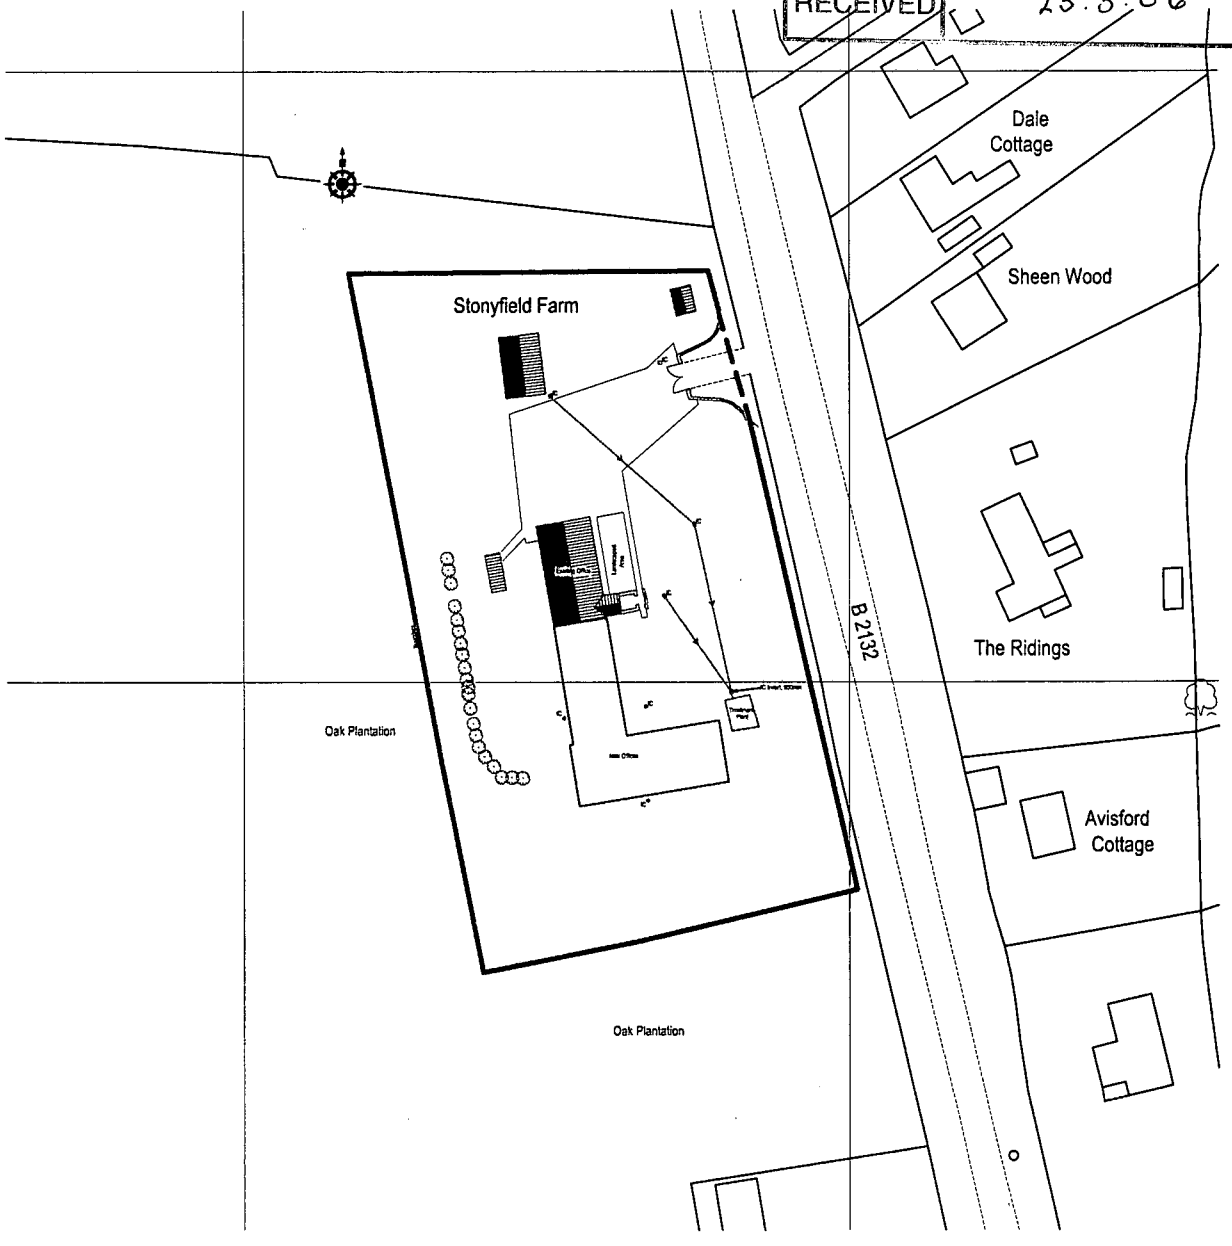

Gould
CHARTERED SURVEYORS

Job Title
Stoneyfield Farm Site
Shellbridge Road
Slindon

Drawing Title
Location Plan

Drwn. AJHT

Date June '05

Client Nissan (UK) Ltd.

Scale 1:1250

No. H2434/02