


Wooton House, School Hill, Slindon

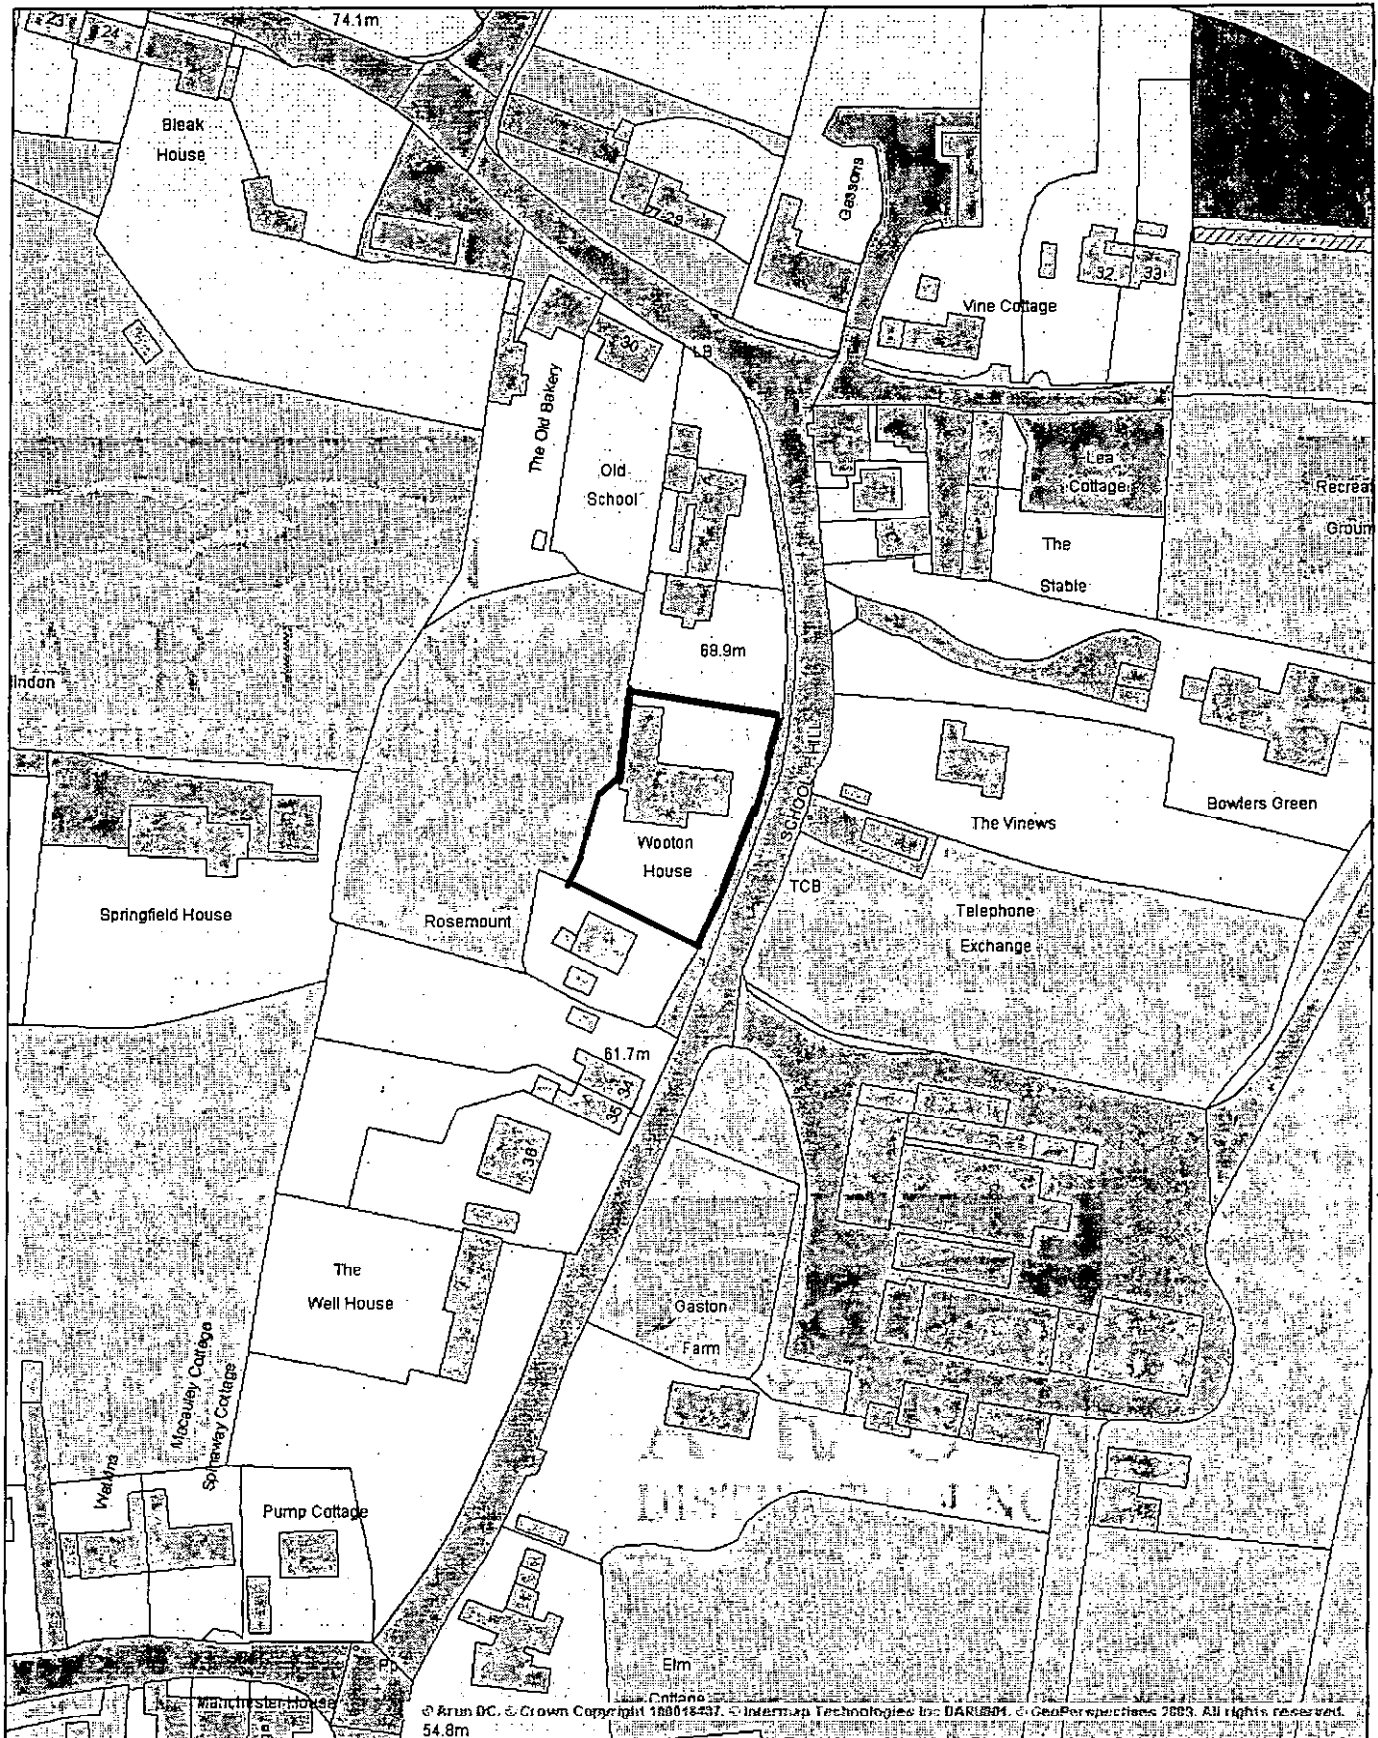

Based on the Ordnance Survey mapping with the permission of the Controller of Her Majesty's Stationery Office © Crown Copyright. Unauthorised reproduction infringes Crown Copyright and may lead to prosecution or civil proceedings. Arun District Council 100018487.

Scale 1/1250

Date 26/2/2010

Centre = 496463 E 108282 N