NOTES:
1. Do not scale this drawing. Use figured dimensions only, except for Planning purposes.
2. All dimensions must be checked on site by the contractor prior to commencement of work.
3. All construction details are indicative and are to be checked and confirmed on site and any divergence's are to be agreed with the Contract Administrator.

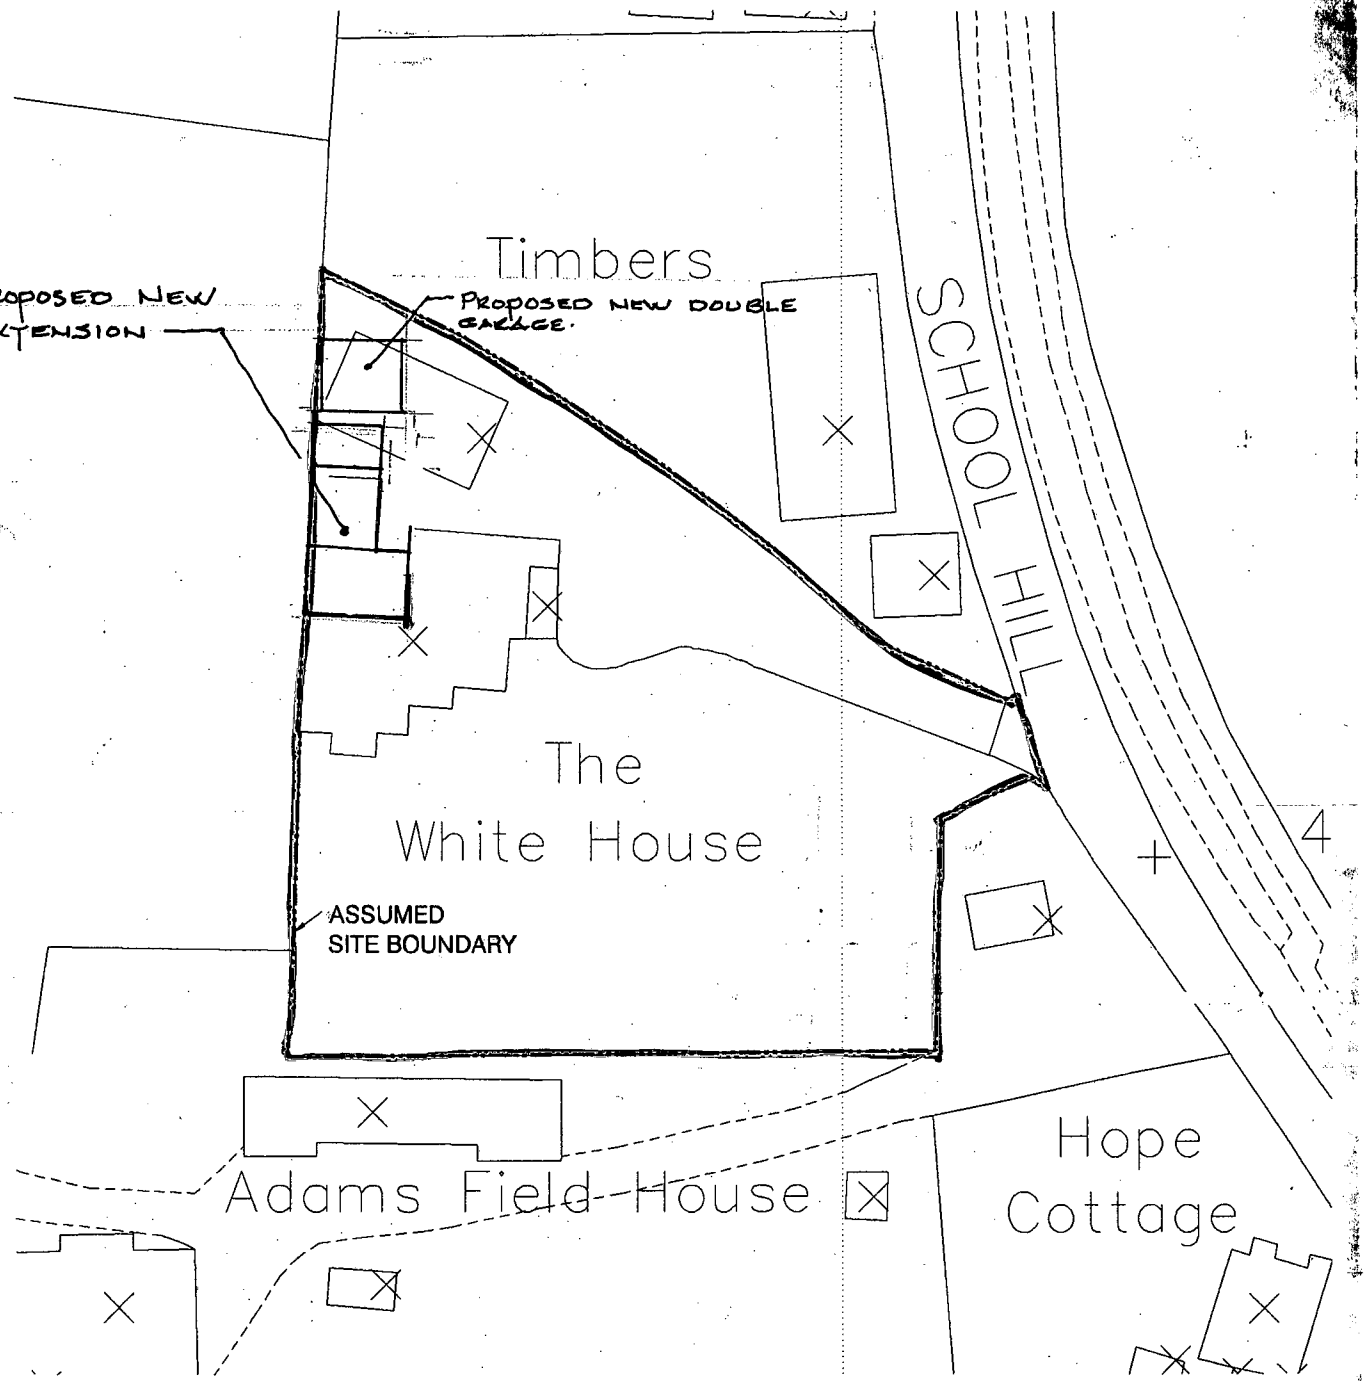

Block Plan Scale 1 : 500

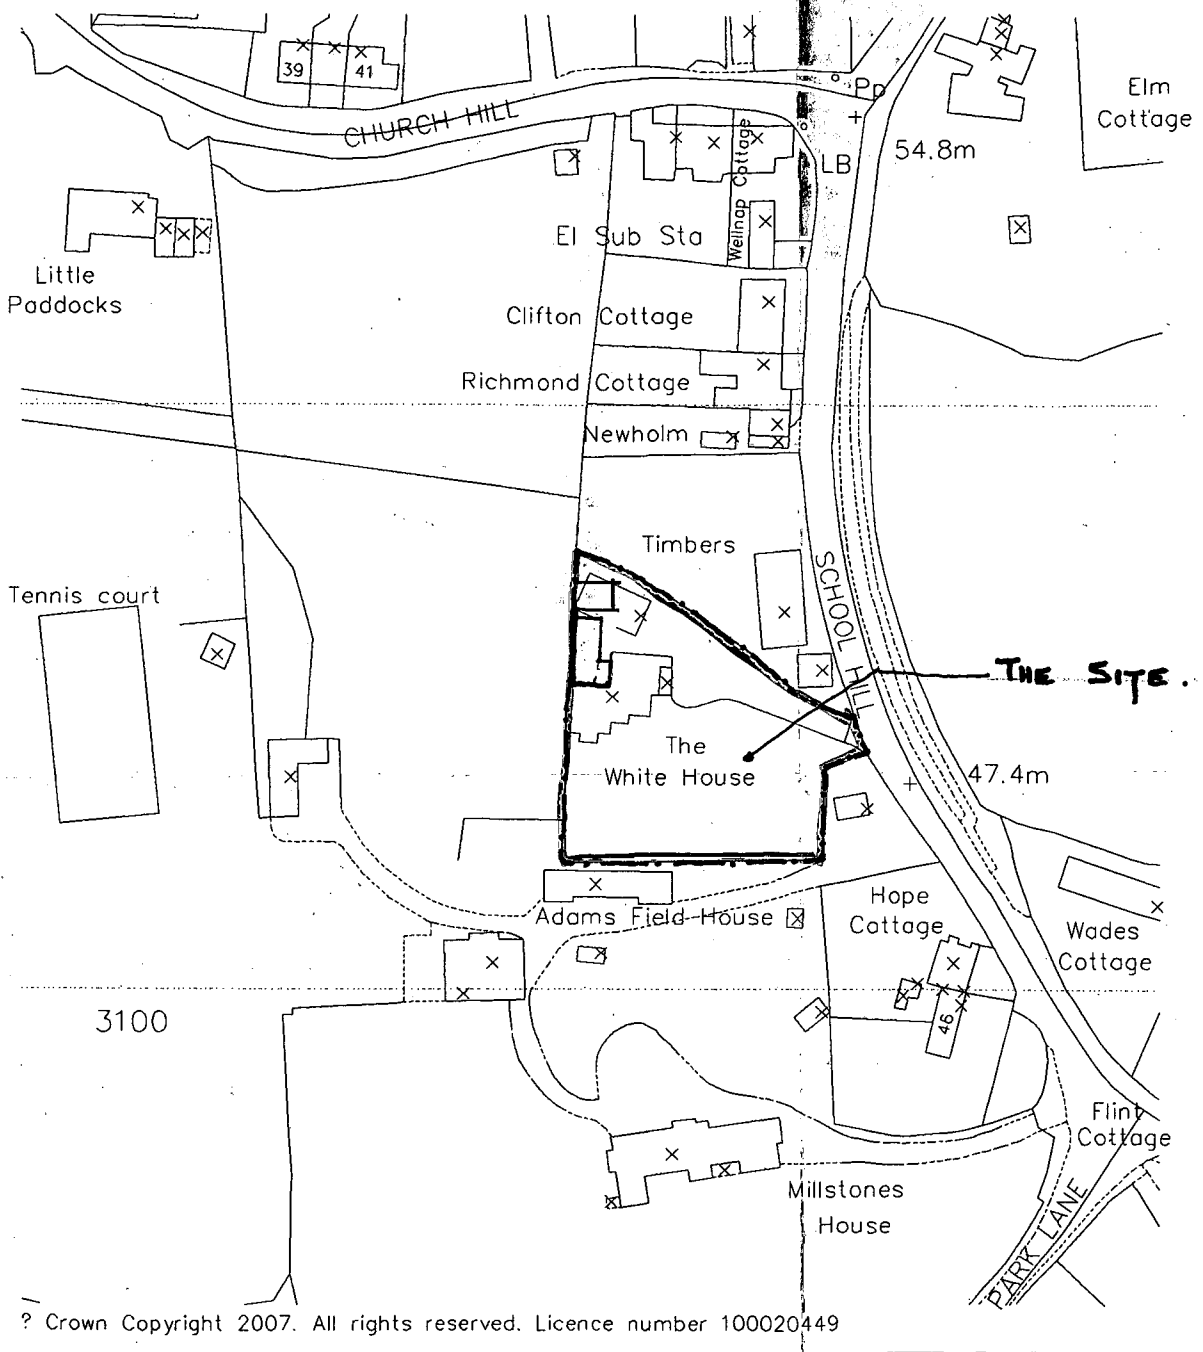

? Crown Copyright 2007. All rights reserved. Licence number 100020449

Location Plan Scale 1 : 1250

K.E. HILTON C. Eng M.I Struct.E, F.F.B.
Chartered Structural Engineer
2 ALBERT CHAMBERS
SUDLEY ROAD
BOGNOR REGIS
WEST SUSSEX
PO21 1EQ
Tel: 01243 865500
Fax: 01243 860489
Mobile: 07968 333140
E-Mail: k_e_hilton@yahoo.co.uk

SITE LOCATION AND BLOCK PLAN

NORTH

Scale	1:500 - 1:1250 @ A3	Drawn By	ACB
Date	09-08-07	Checked	KEH
Drawing Number	3722 - 1		

The White House, School Hill Slindon Arundel BN18 0RA

ARUN DISTRICT COUNCIL SL/2/08