NOTES:
1. Do not scale this drawing. Use figured dimensions only, except for Planning purposes.
2. All dimensions must be checked on site by the contractor prior to commencement of work.
3. All construction details are indicative and are to be checked and confirmed on site and any divergence's are to be agreed with the Contract Administrator.

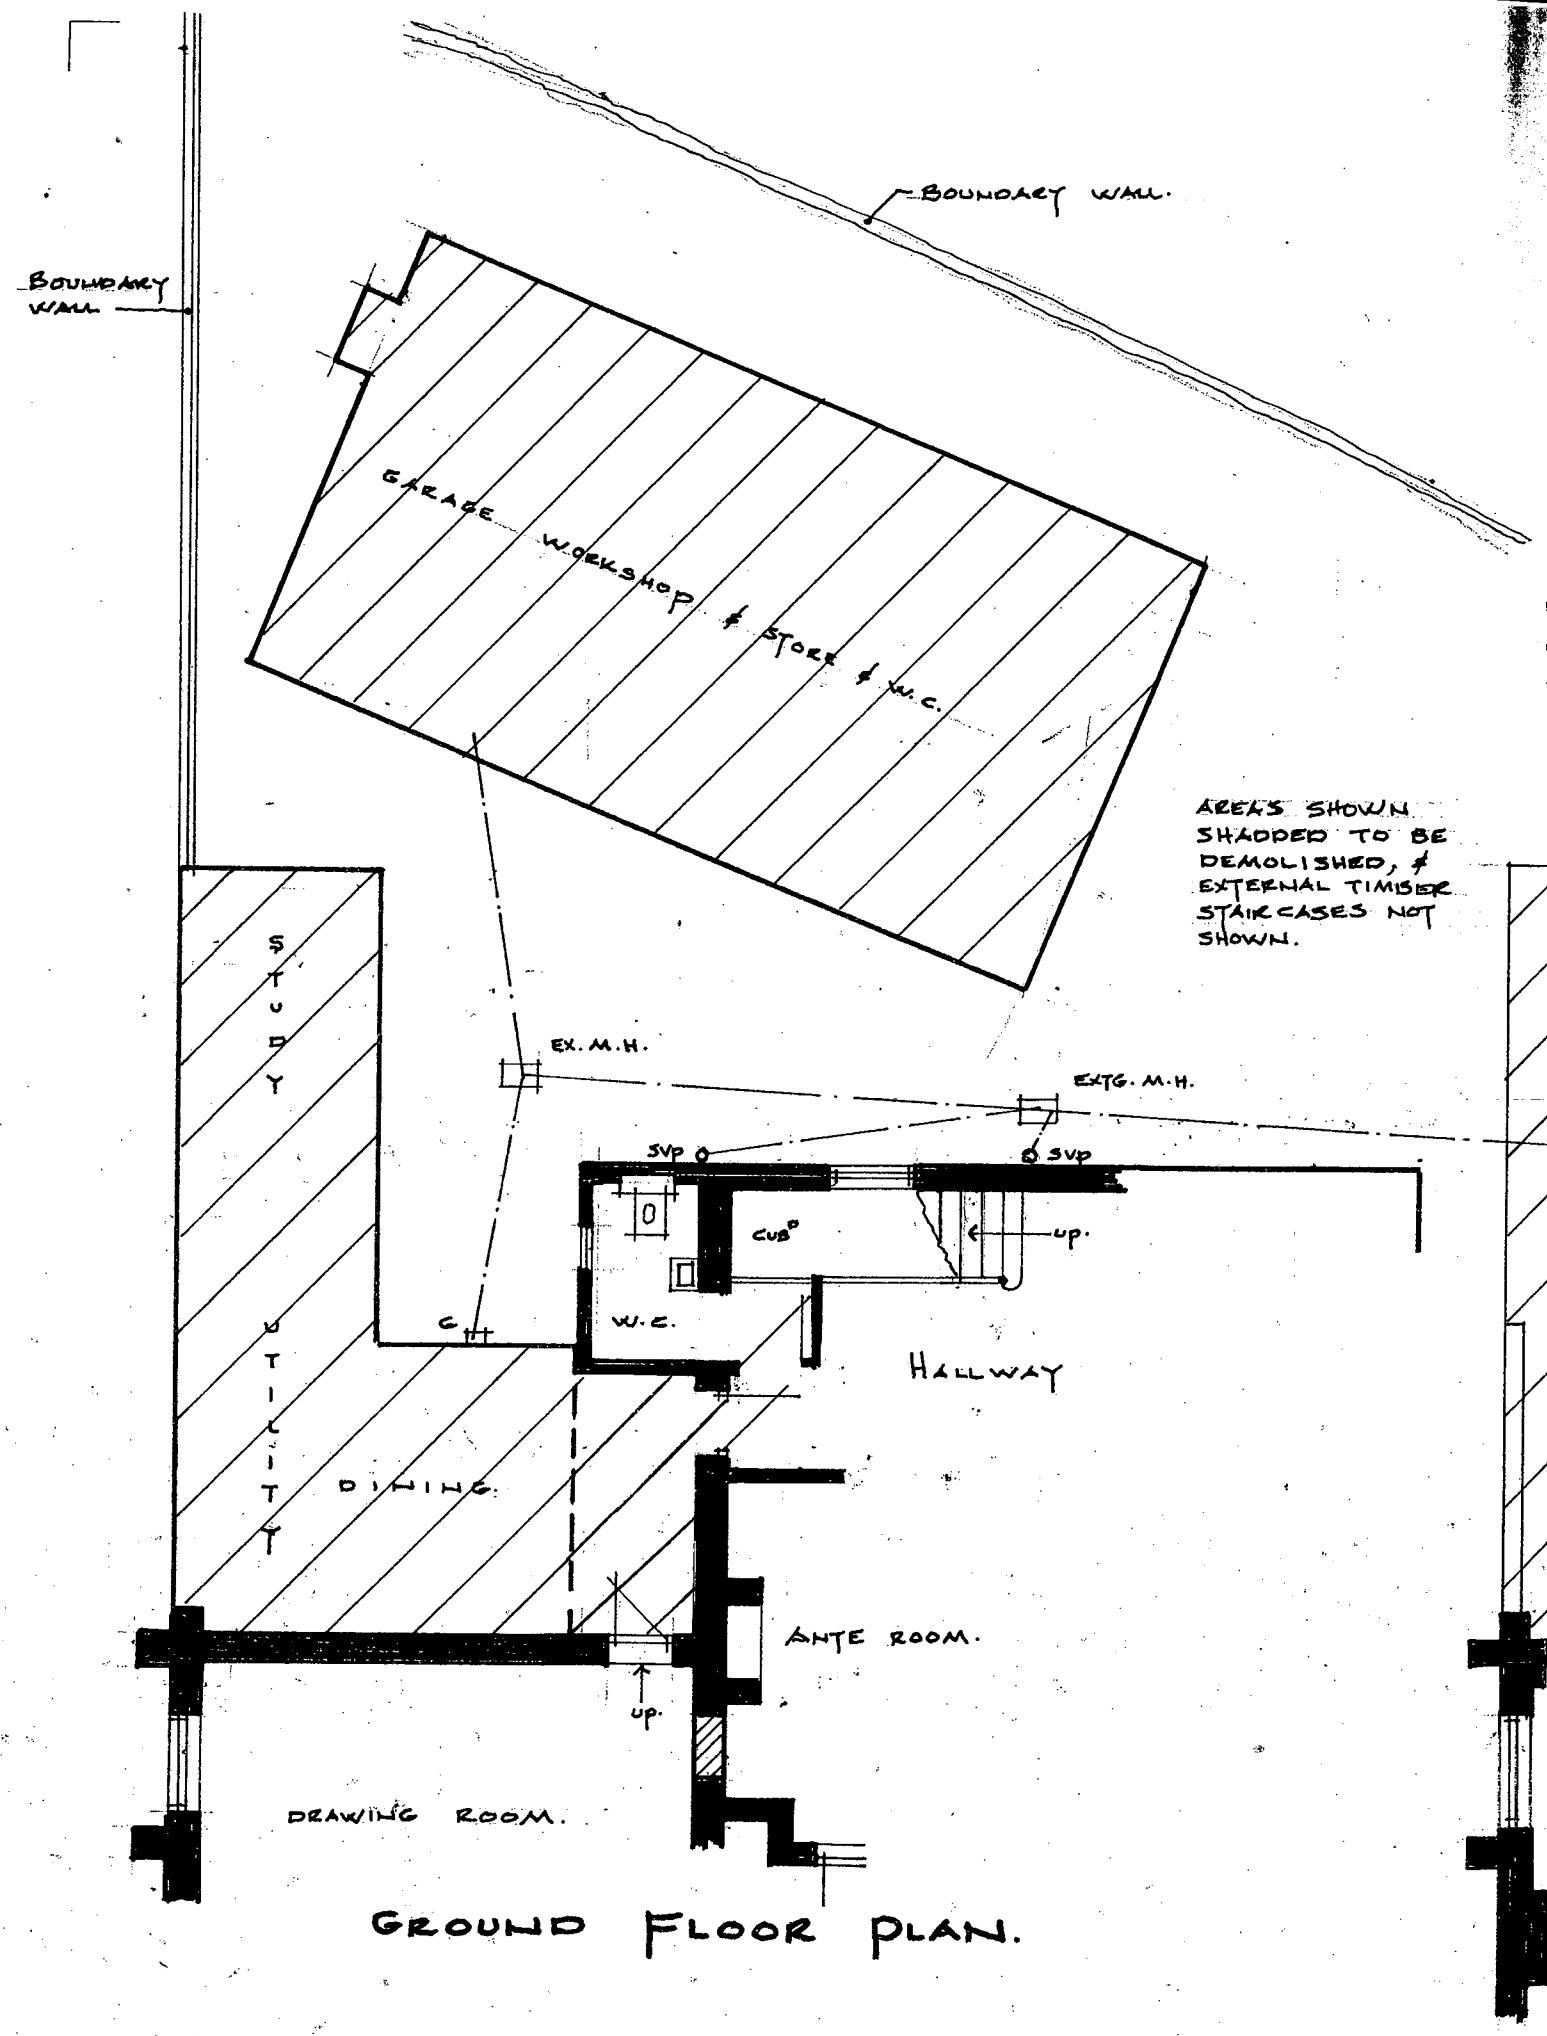

GROUND FLOOR PLAN.

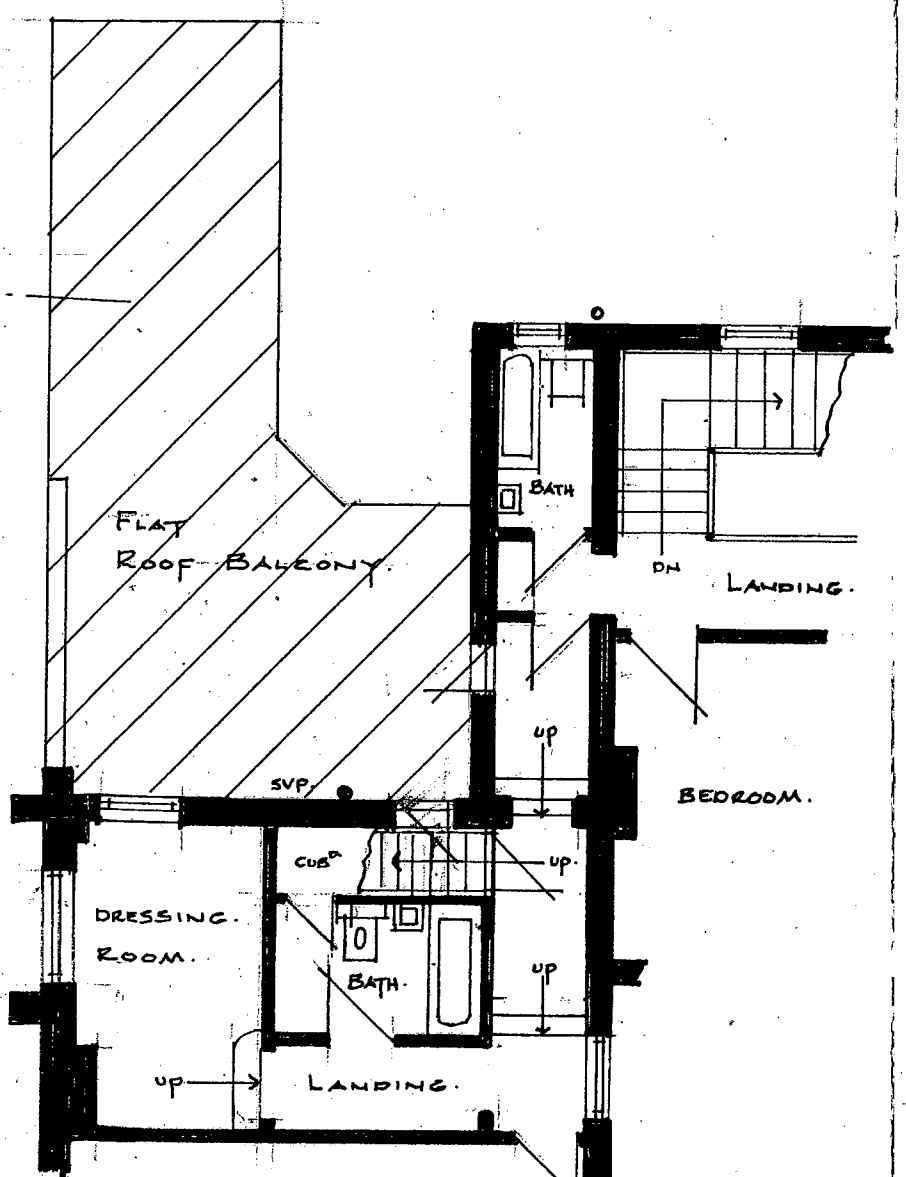

FIRST FLOOR PLAN.

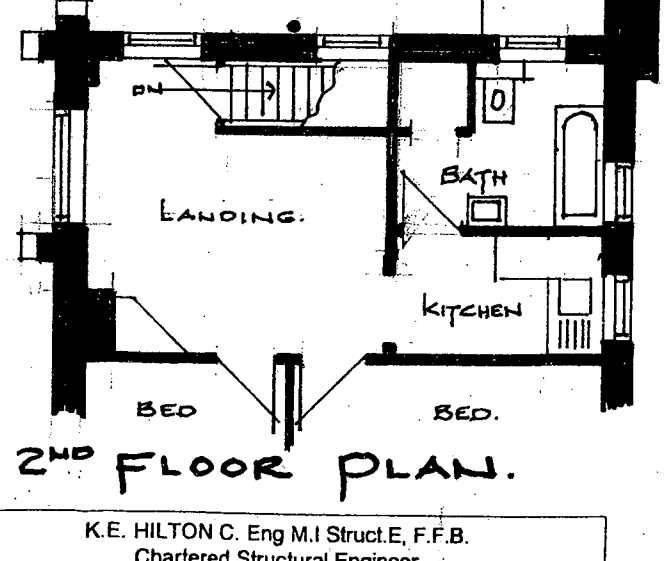

2ND FLOOR PLAN.

K.E. HILTON C. Eng M.I Struct.E, F.F.B.
Chartered Structural Engineer

2 ALBERT CHAMBERS
SUDLEY ROAD
BOGNOR REGIS
WEST SUSSEX
PO21 1EQ

Tel: 01243 865500
Fax: 01243 860489
Mobile: 07968 333140
E-Mail: k_e_hilton@yahoo.co.uk

FLOOR PLANS. [AS EXISTING

NORTH

Scale	1:100	Drawn By	
Date	SEPT. 07.	Checked	
Drawing Number	3722/2		

The White House, School Hill Slindon Arundel BN18 0RA

ARUN DISTRICT COUNCIL SE/2/08